



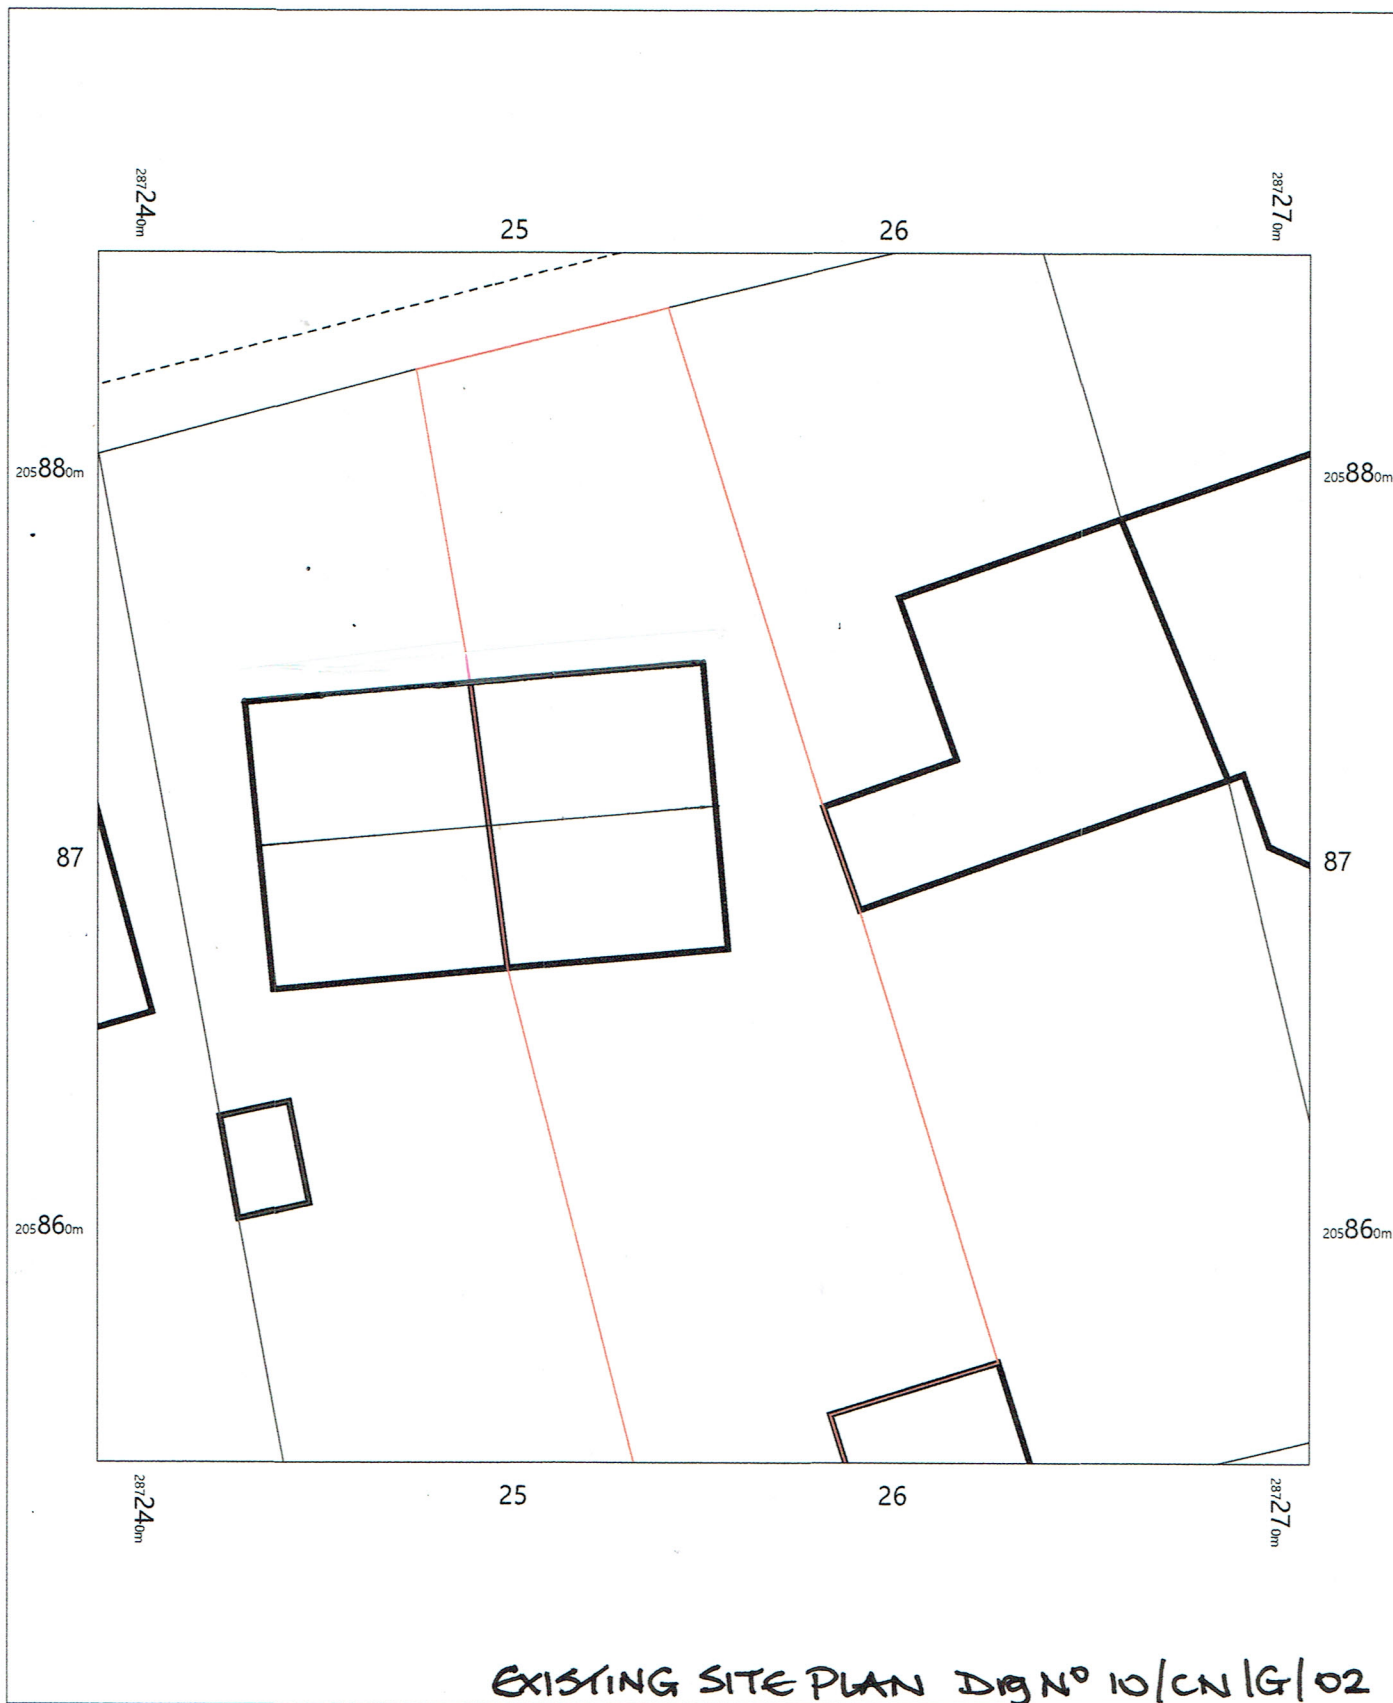

EXISTING SITE PLAN Dwg No 10/CN/G/02

 

10 Craig Nedd,
Neath,
Glynneath,
Neath Port Talbot
SA11 5HG

OS MasterMap 1250/2500/10000 scale
Thursday, March 25, 2021, ID: MPMBW-00949352
www.blackwellmapping.co.uk

1:200 scale print at A4, Centre: 287255 E, 205870 N

©Crown Copyright Ordnance Survey. Licence no. 100041041



BLACKWELL'S
MAPPING SERVICES
PERSONAL & PROFESSIONAL MAPPING
www.blackwellmapping.co.uk

TEL: 0800 151 2612
maps@blackwell.co.uk