



1:200 1:100 1:50

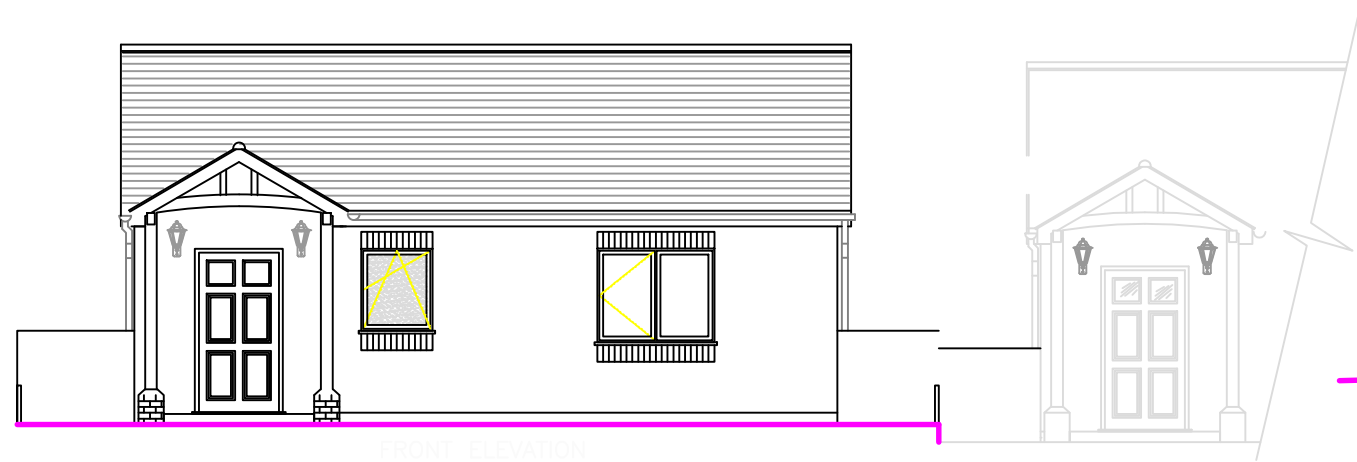


FRONT ELEVATION


NON MATERIAL AMENDMENT ADDITIONAL WINDOW
TO EN-SUITE TO ALLOW FOR VENTILATION AND
ALLOW NATURAL LIGHT - OBSCURE GLAZING
PILKINGTON LEVEL 3

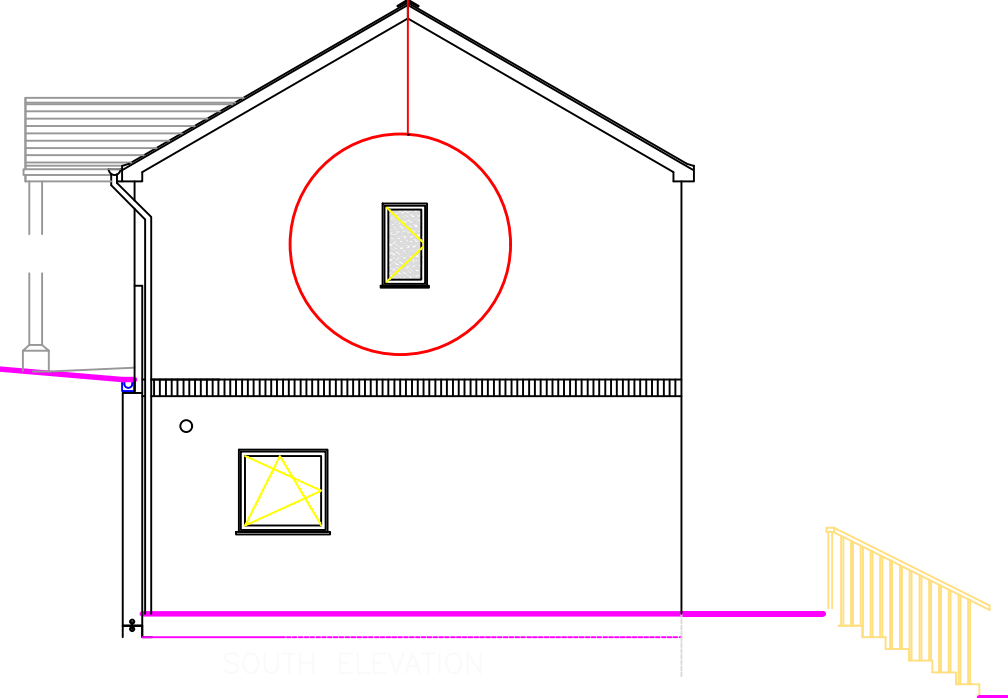

SOUTH ELEVATION

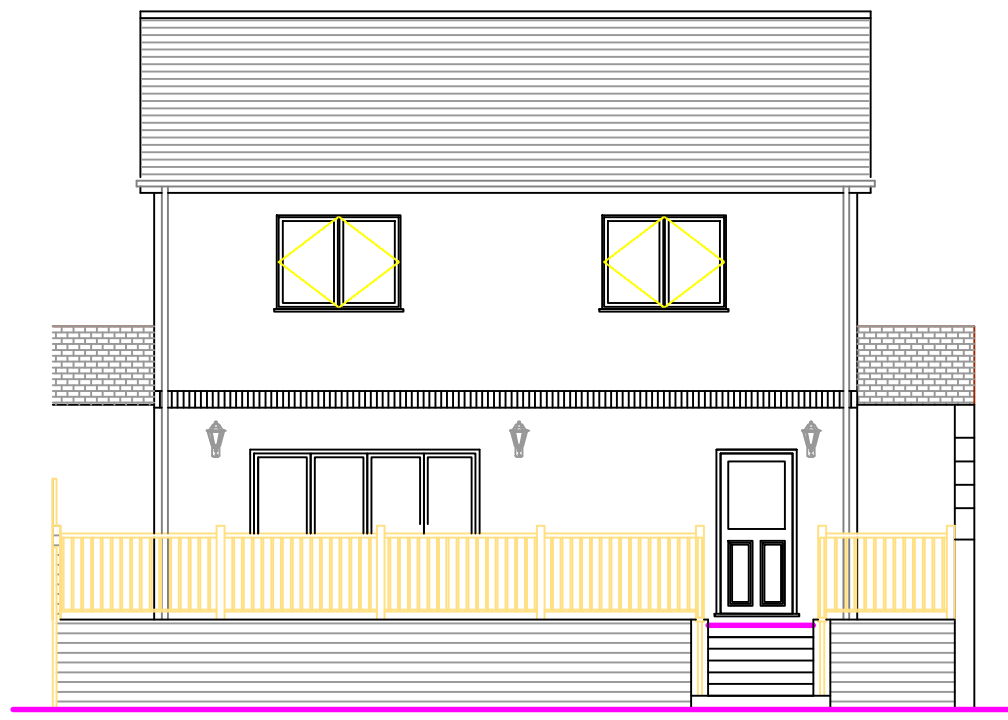

REAR ELEVATION

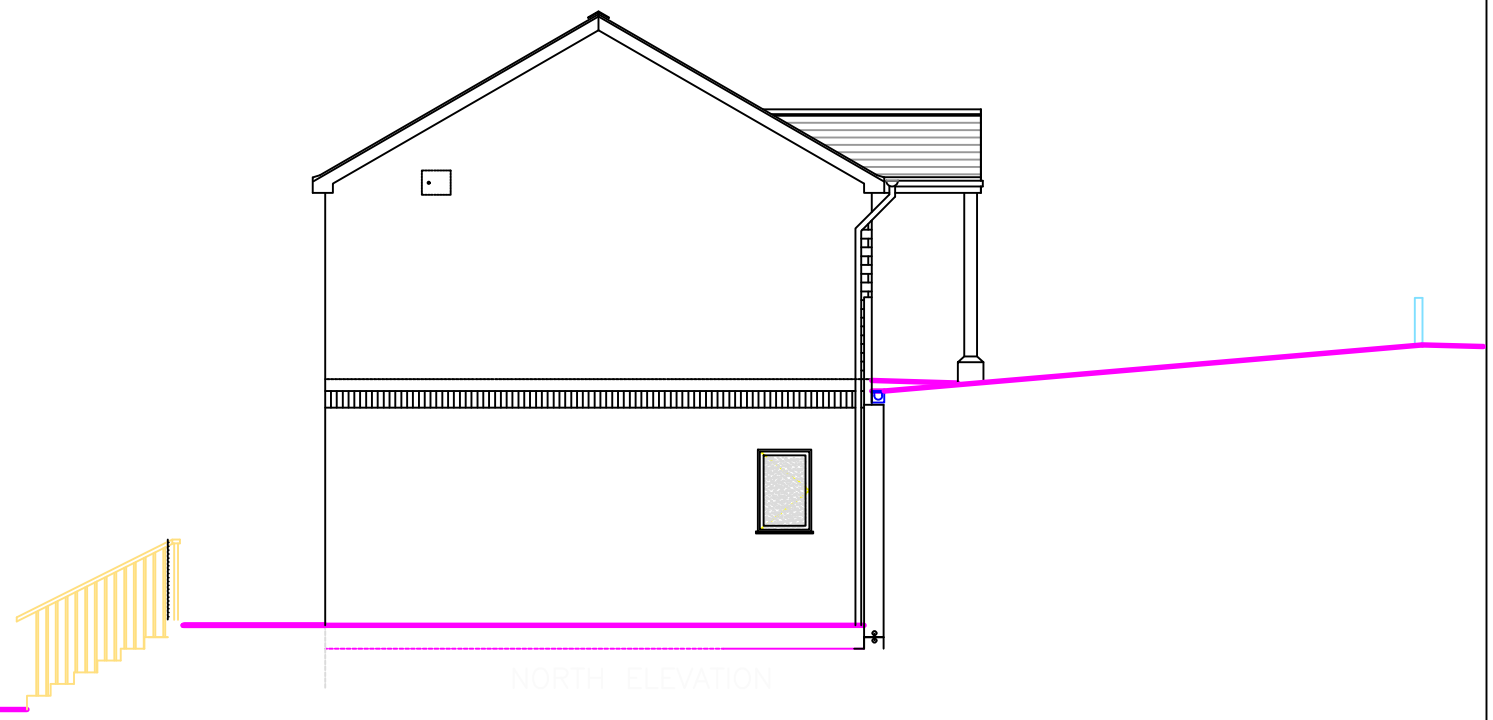

NORTH ELEVATION

rds

DRAWING No:- WE/TTC/19/A13 REV 'B' NMA
PROJECT:- Proposed Dwelling at Tabernacle
Terrace, Cwmavon
TITLE:- PLOT 2
PROPOSED ELEVATION - ADDITIONAL EN-SUITE
WINDOW
Scale 1:100 (A3).

Job Ref : WE/TTC/19
Customer : Mr Wyn Edwards
Site Address : TABERNACLE
TERRACE, CWMAVON

Design Services.
15 Ascot Drive
Baglan
Port Talbot
SA12 8YL.