
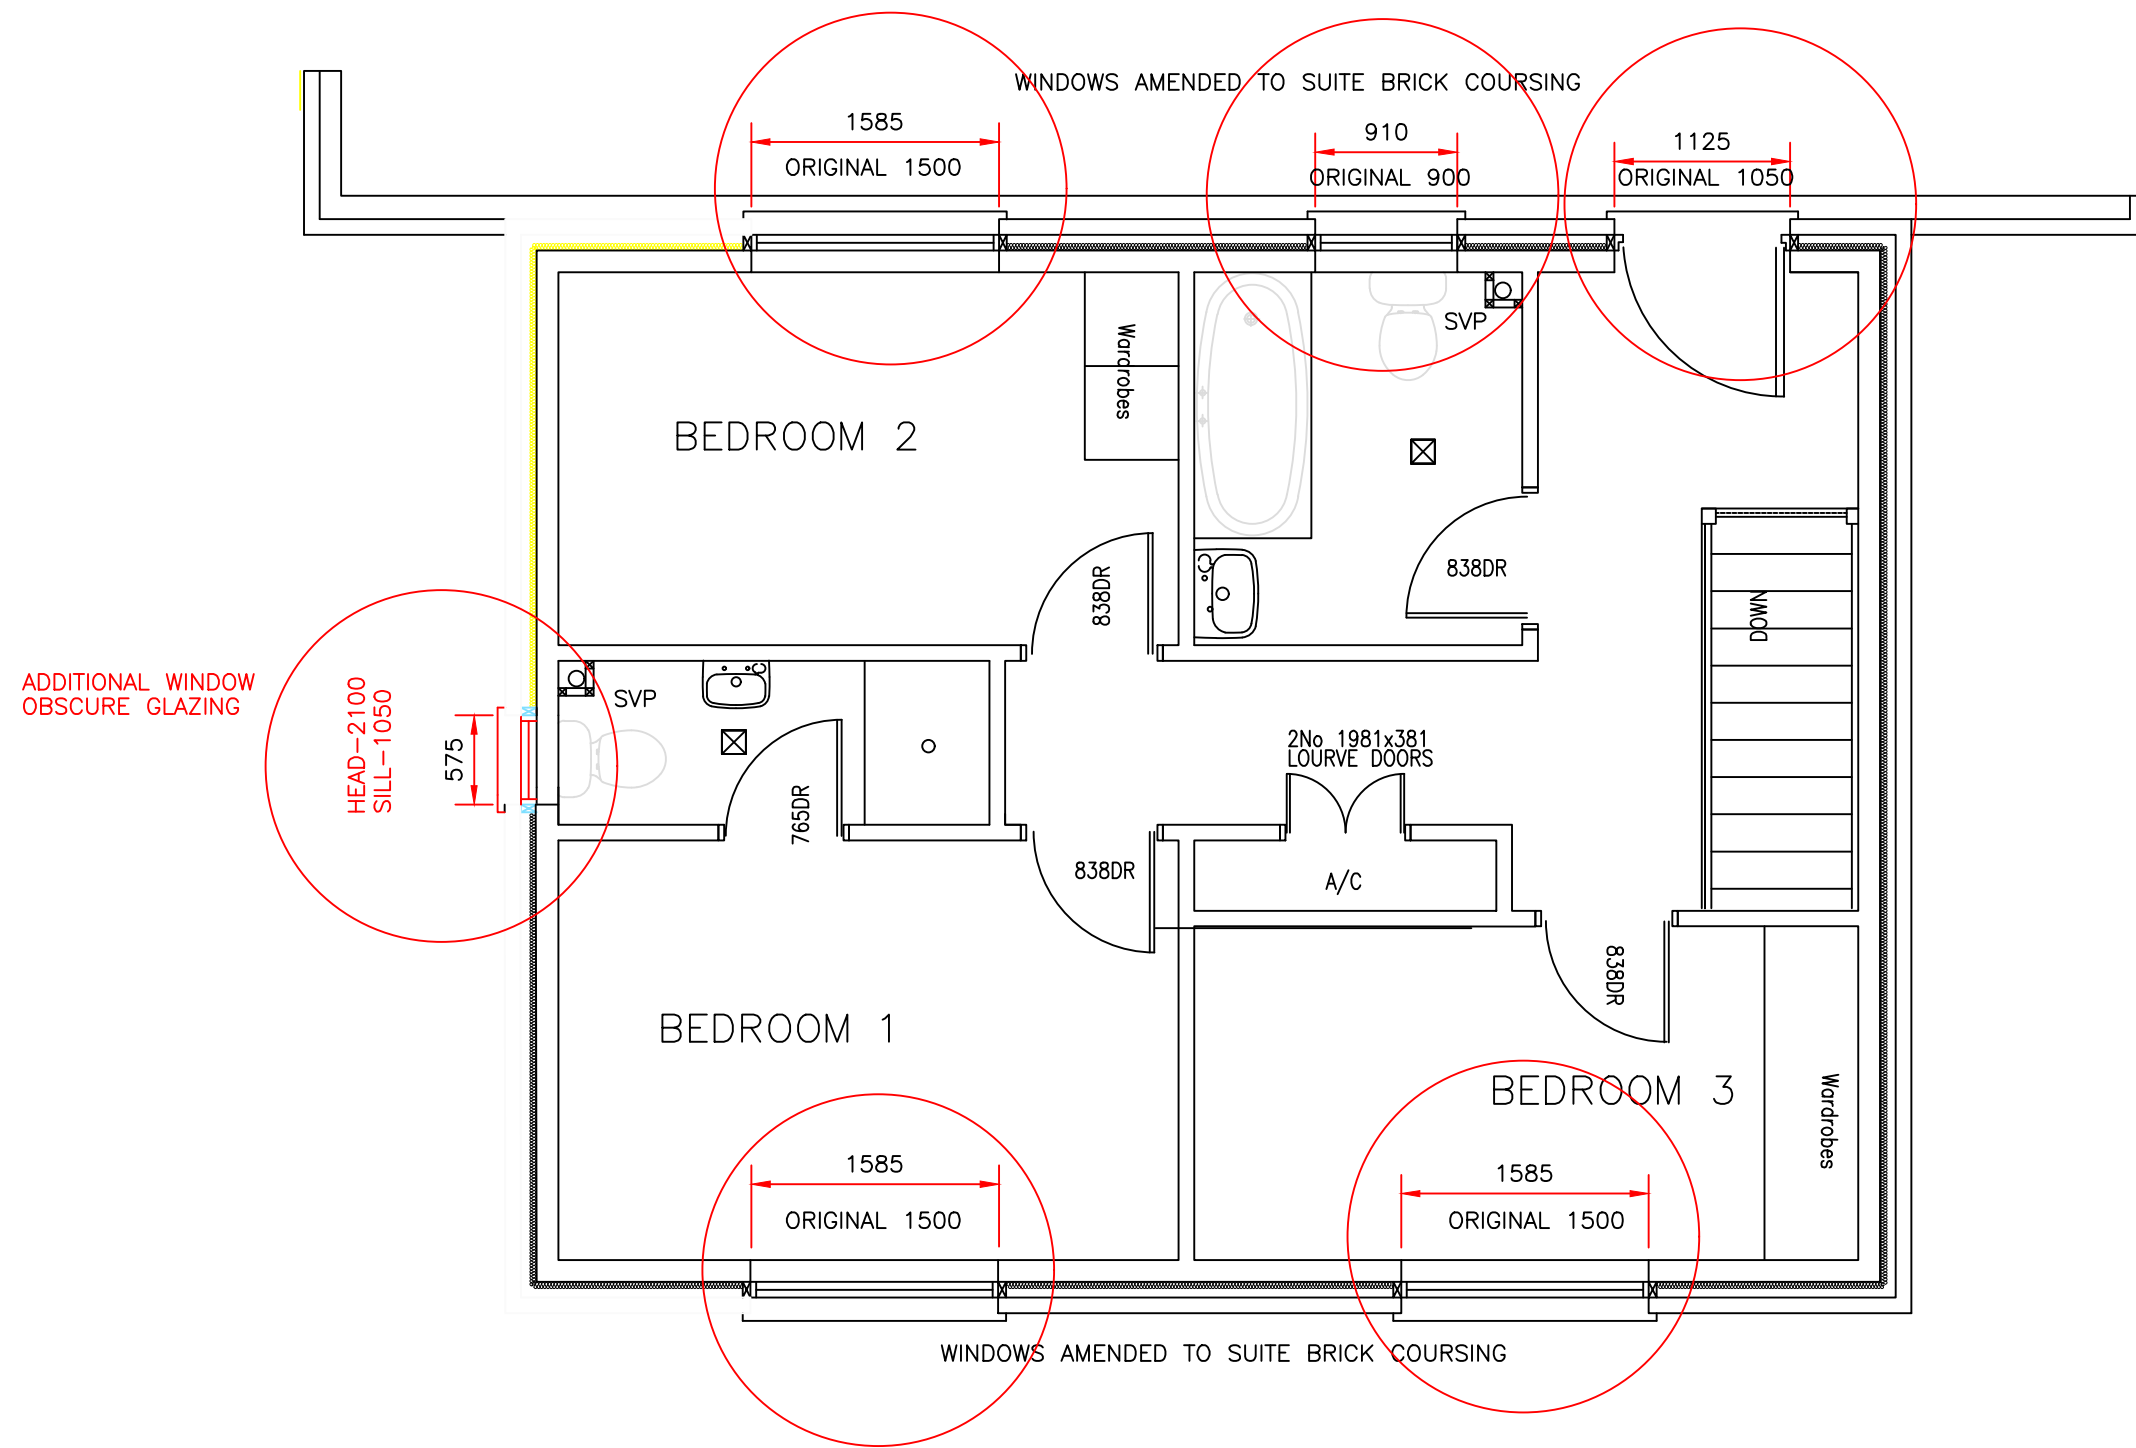


 

ADDITIONAL WINDOW
OBSCURE GLAZING

HEAD-2100
SILL-1050

575

WINDOWS AMENDED TO SUITE BRICK COURSING

1585
ORIGINAL 1500

910
ORIGINAL 900

1125
ORIGINAL 1050

BEDROOM 2

Wardrobes

SVP

838DR

838DR

SVP

765DR

2No 1981x381
LOUVER DOORS

A/C

838DR

838DR

Wardrobes

BEDROOM 3

BEDROOM 1

1585
ORIGINAL 1500

1585
ORIGINAL 1500

WINDOWS AMENDED TO SUITE BRICK COURSING

NON MATERIAL AMENDMENT –
ADDITIONAL WINDOW TO
EN-SUITE AND REVISED WINDOW
OPENINGS TO SUITE BRICKWORK
COURSING – FIRE ESCAPE
PLANNING REF-2020-0923
AMENDED 16th MARCH 21

Wynne Edwards

DRAWING No:- WE/TTC/19/A11 REV 'C'-NMA
PROJECT:- Proposed Dwelling at Tabernacle
Terrace, Cwmavon
TITLE:- PLOT 1
PROPOSED – AMENDED WINDOW OPENINGS
FIRST FLOOR PLAN
Scale 1:50 (A3).

Job Ref : WE/TTC/19
Customer : Mr Wyn Edwards
Site Address : TABERNACLE
TERRACE, CWMAVON

Design Services.
15 Ascot Drive
Baglan
Port Talbot
SA12 8YL.