
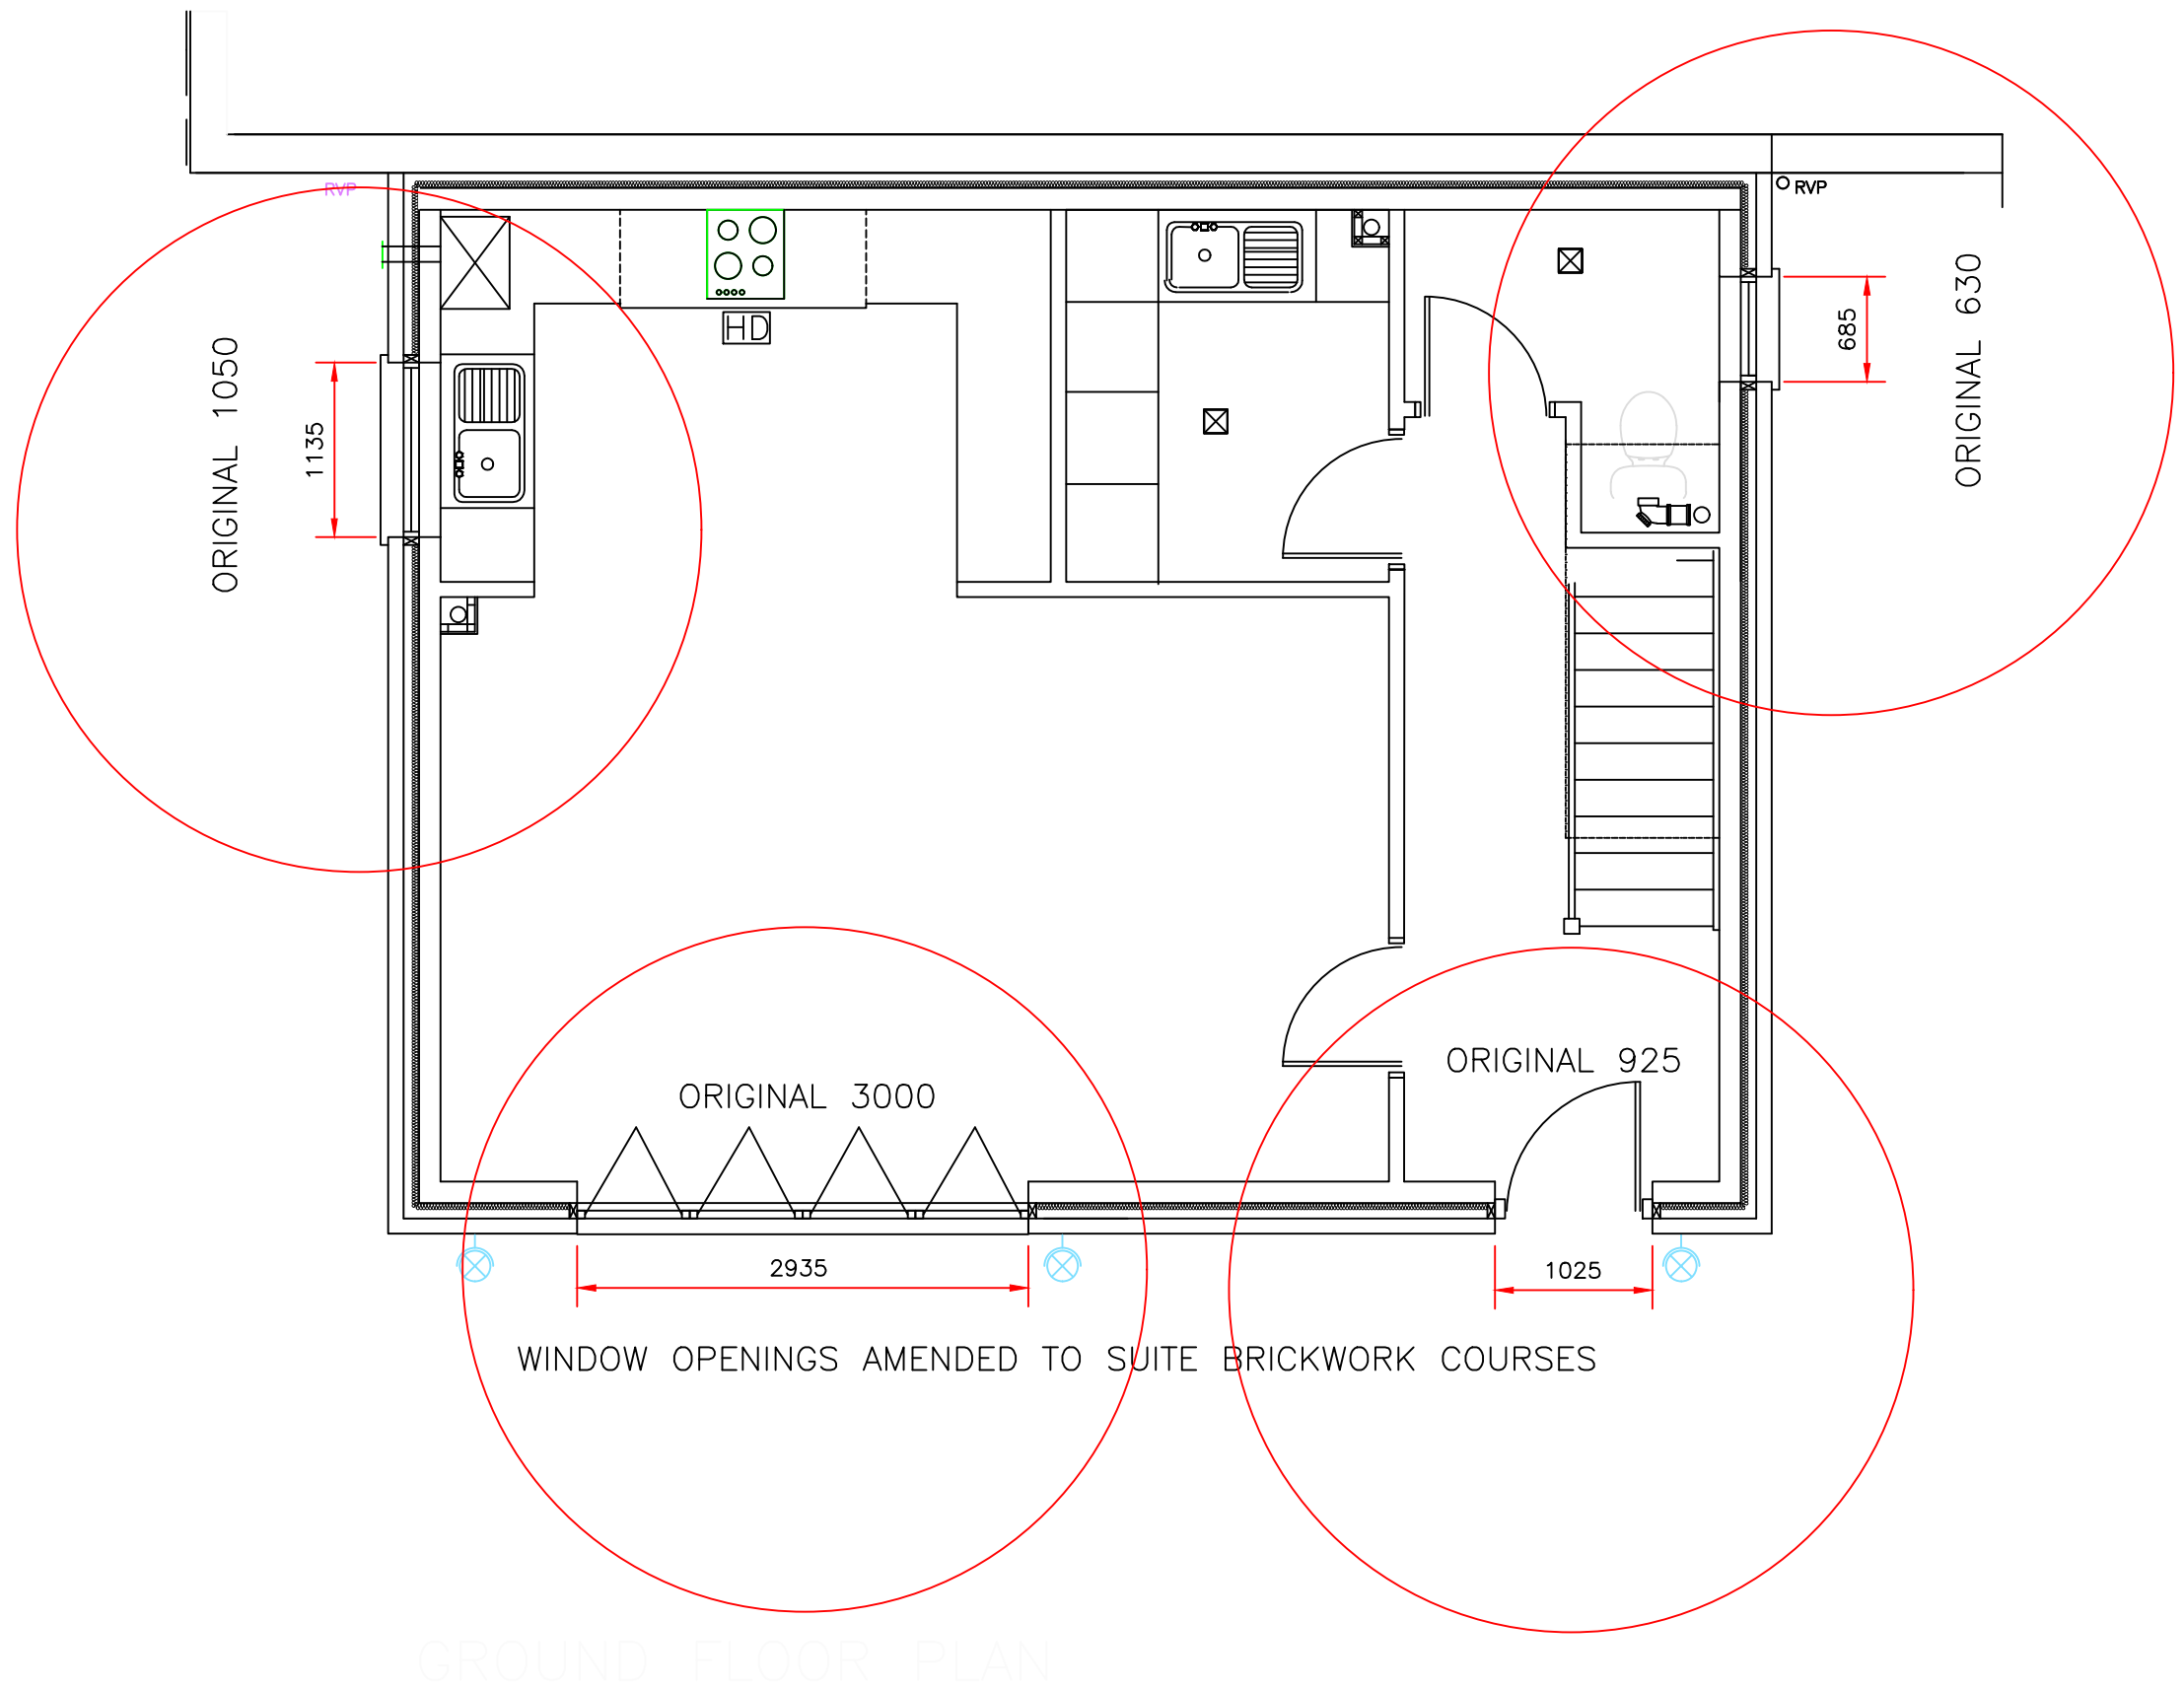


 

NON MATERIAL AMENDMENT
REVISED WINDOW / DOOR
OPENING TO SUITE BRICK
COURSING
AMENDED 16th MARCH 21
Wynne Edwards

DRAWING No:- WE/TTC/19/A10 REV C -NMA
PROJECT:- Proposed Dwelling at Tabernacle
Terrace, Cwmavon
TITLE:- PLOT 1
PROPOSED GROUND FLOOR PLAN - AMENDED
WINDOW / DOOR OPENINGS

Job Ref : WE/TTC/19
Customer : Mr Wyn Edwards
Site Address : TABERNACLE
TERRACE, CWMAVON

Design Services.
15 Ascot Drive
Baglan
Port Talbot
SA12 8YL.