
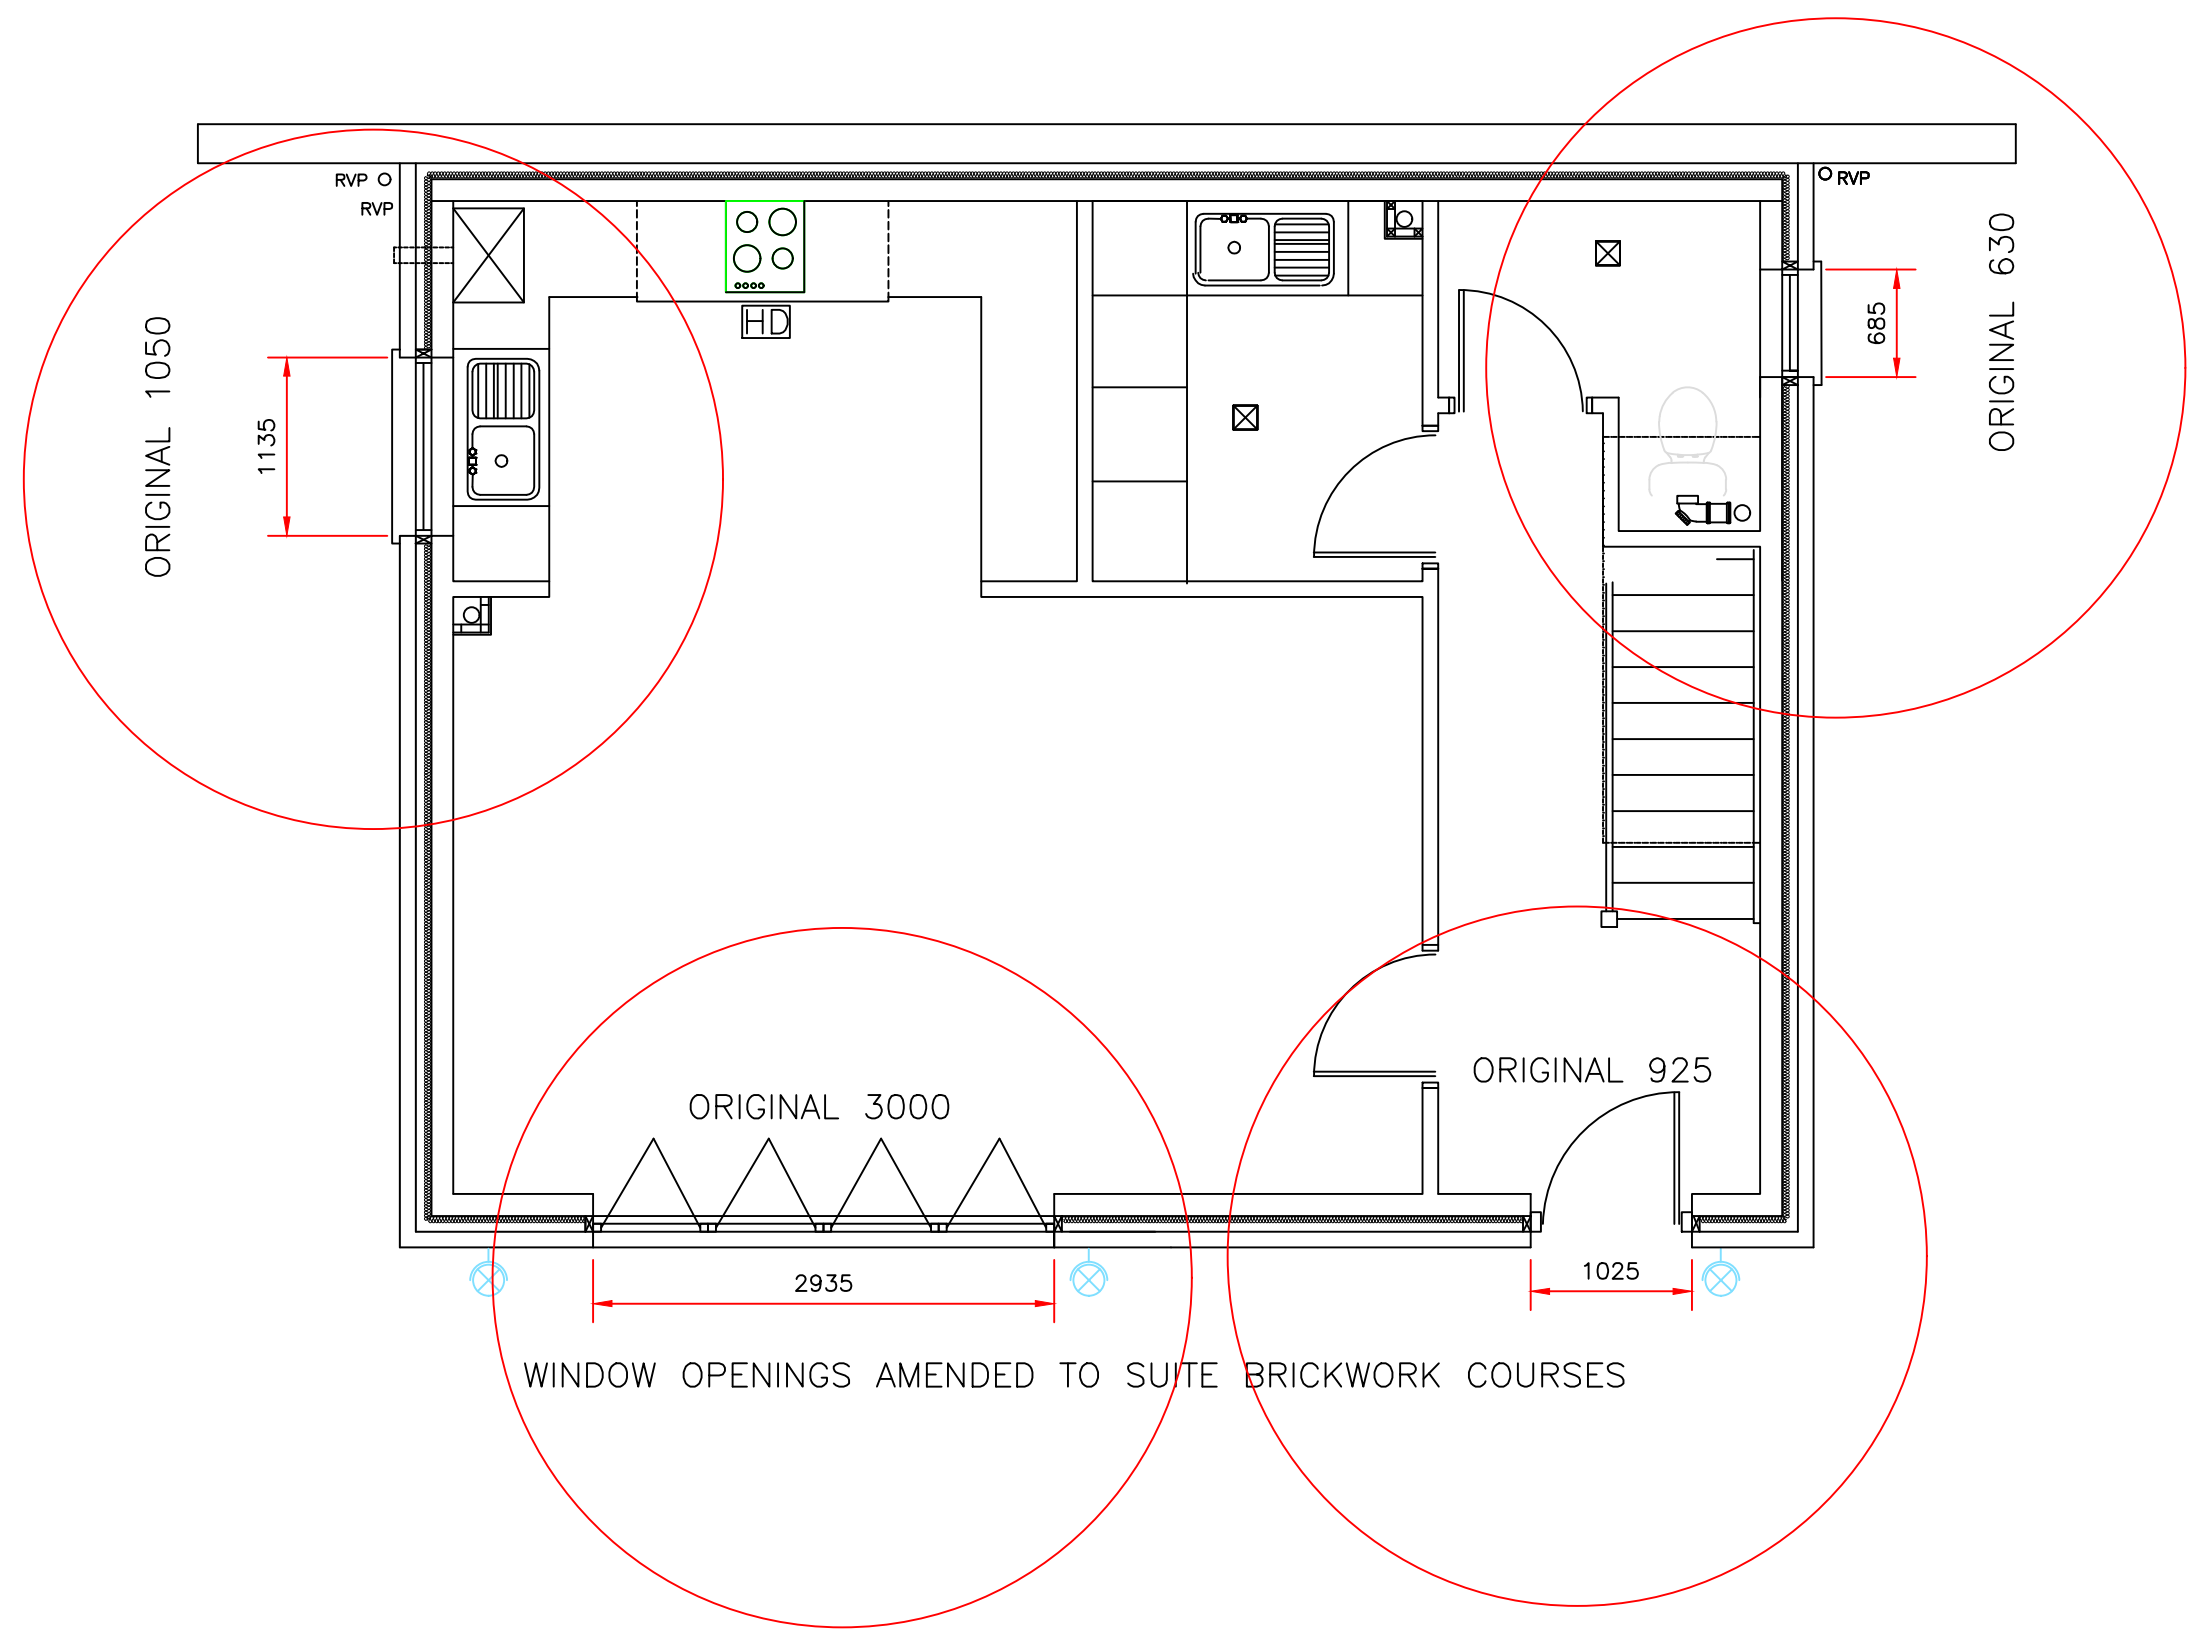


 

GROUND FLOOR PLAN

NON MATERIAL AMENDMENT REVISED WINDOW / DOOR OPENING TO SUITE BRICK COURSING AMENDED 16th MARCH 21 Wynne Edwards	DRAWING No:- WE/TTC/19/A20 REV C -NMA PROJECT:- Proposed Dwelling at Tabernacle Terrace, Cwmavon TITLE:- PLOT 2 PROPOSED GROUND FLOOR PLAN - AMENDED WINDOW / DOOR OPENINGS	Job Ref : WE/TTC/19 Customer : Mr Wyn Edwards Site Address : TABERNACLE TERRACE, CWMAVON	Design Services. 15 Ascot Drive Baglan Port Talbot SA12 8YL.
--	--	---	---