
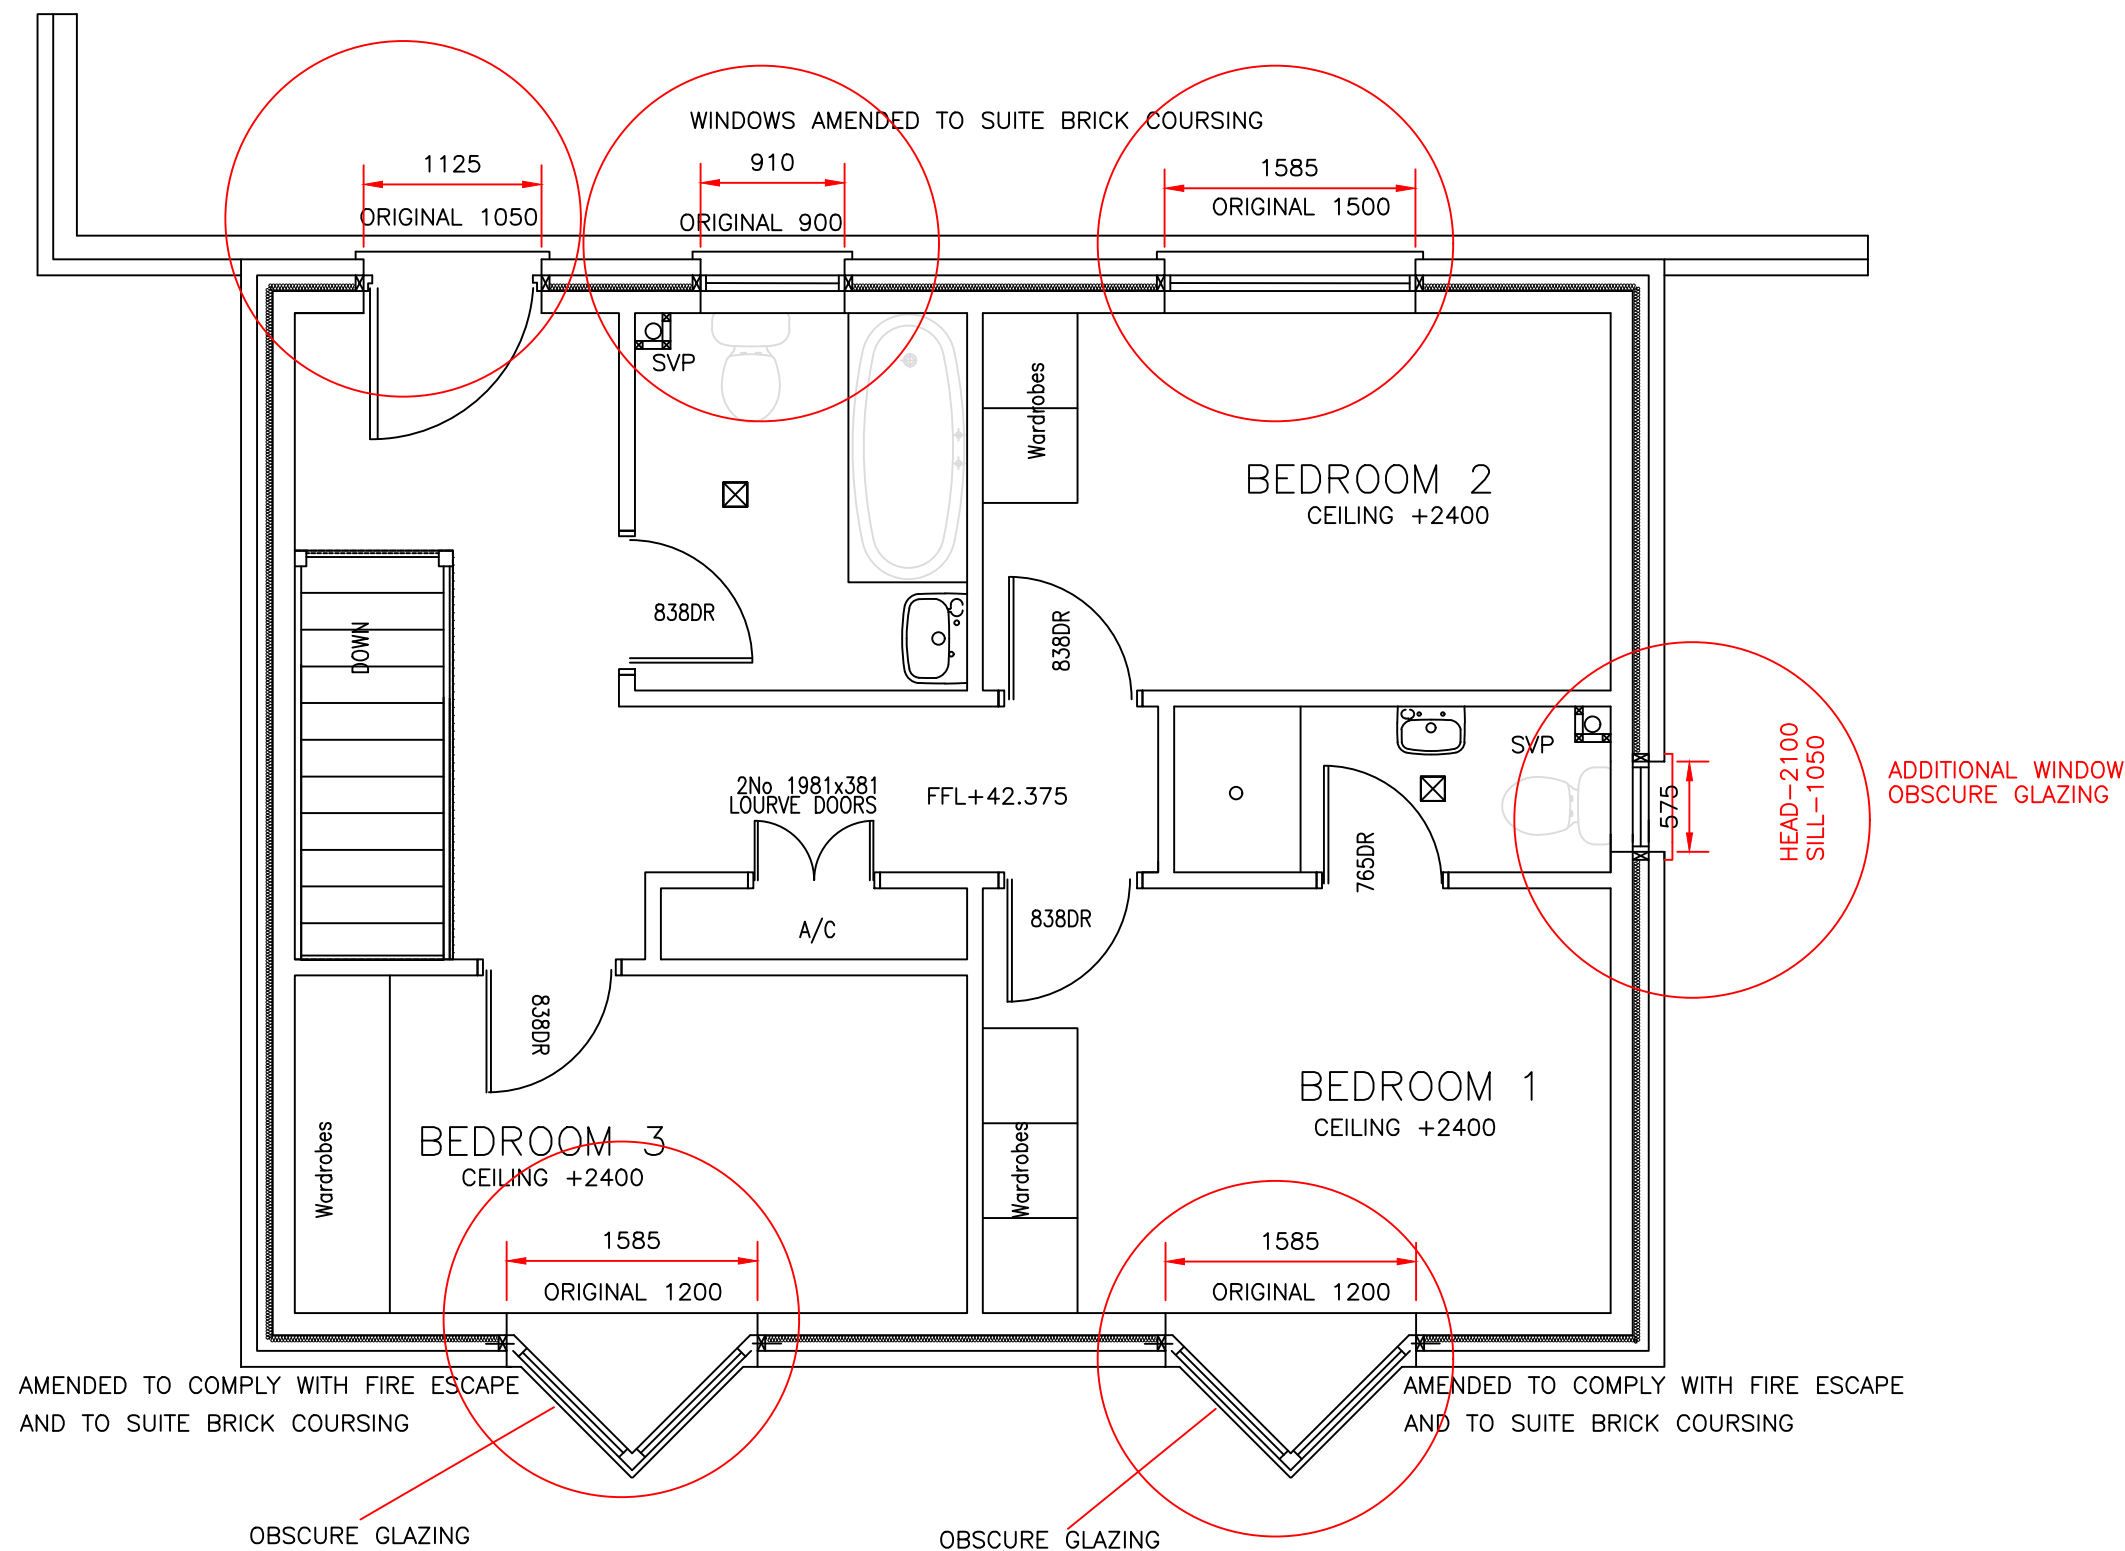


 

NON MATERIAL AMENDMENT –
ADDITIONAL WINDOW TO
EN-SUITE AND REVISED WINDOW
OPENINGS TO SUITE BRICKWORK
COURSING – FIRE ESCAPE
PLANNING REF-2020-0923
AMENDED 16th MARCH 21

Wynne Edwards

DRAWING No:- WE/TTC/19/A31 REV 'C'–NMA
PROJECT:- Proposed Dwelling at Tabernacle
Terrace, Cwmavon
TITLE:- PLOT 3
PROPOSED AMENDED WINDOW OPENINGS FIRST
FLOOR PLAN
Scale 1:50 (A3).

Job Ref : WE/TTC/19
Customer : Mr Wyn Edwards
Site Address : TABERNACLE
TERRACE, CWMAVON

Design Services.
15 Ascot Drive
Baglan
Port Talbot
SA12 8YL.