


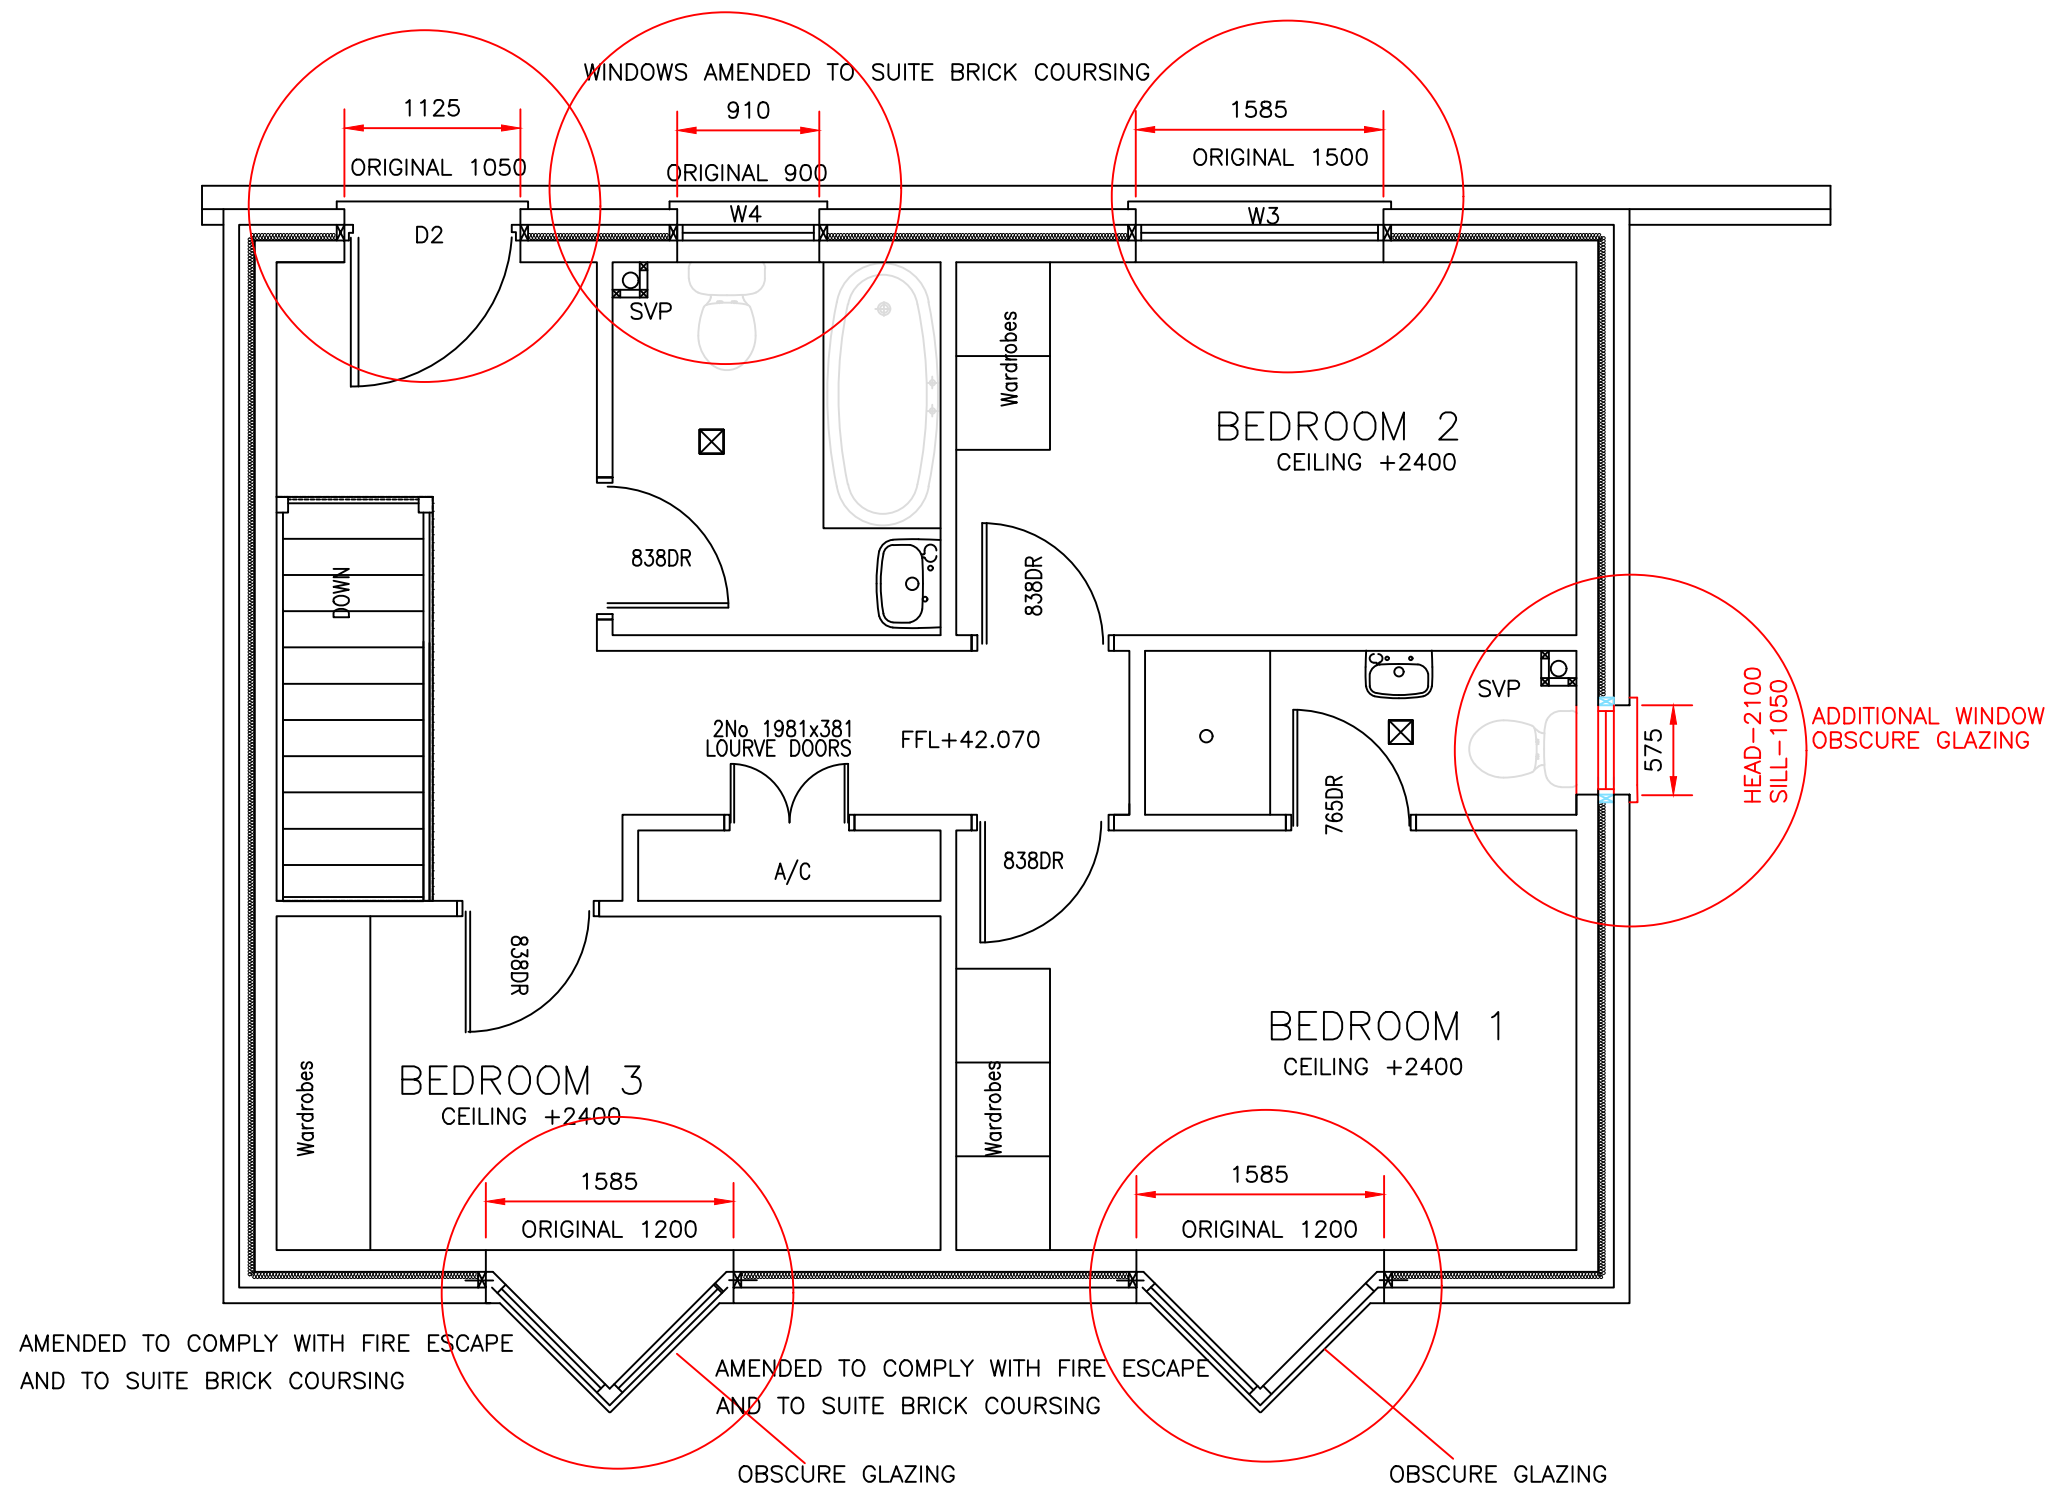

Wynne Edwards

DRAWING No:- WE/TTC/19/A41 REV 'C' NMA
PROJECT:- Proposed Dwelling at Tabernacle
Terrace, Cwmavon
TITLE:- PLOT 4
PROPOSED AMENDED WINDOW OPENINGS FIRST
FLOOR PLAN
Scale 1:50 (A3).

Job Ref : WE/TTC/19
Customer : Mr Wyn Edwards
Site Address : TABERNACLE
TERRACE, CWMAVON

Design Services.
15 Ascot Drive
Baglan
Port Talbot
SA12 8YL.