


RETAINING WALL REFER TO  
ENGINEERS CALCULATIONS

41.670

RETAINING WALL PLOT 4

1:200 1:100 1:50

150 CONCRETE SURROUND  
TO DRAINAGE UNDER ROAD  
AND CAR PARKING AREA

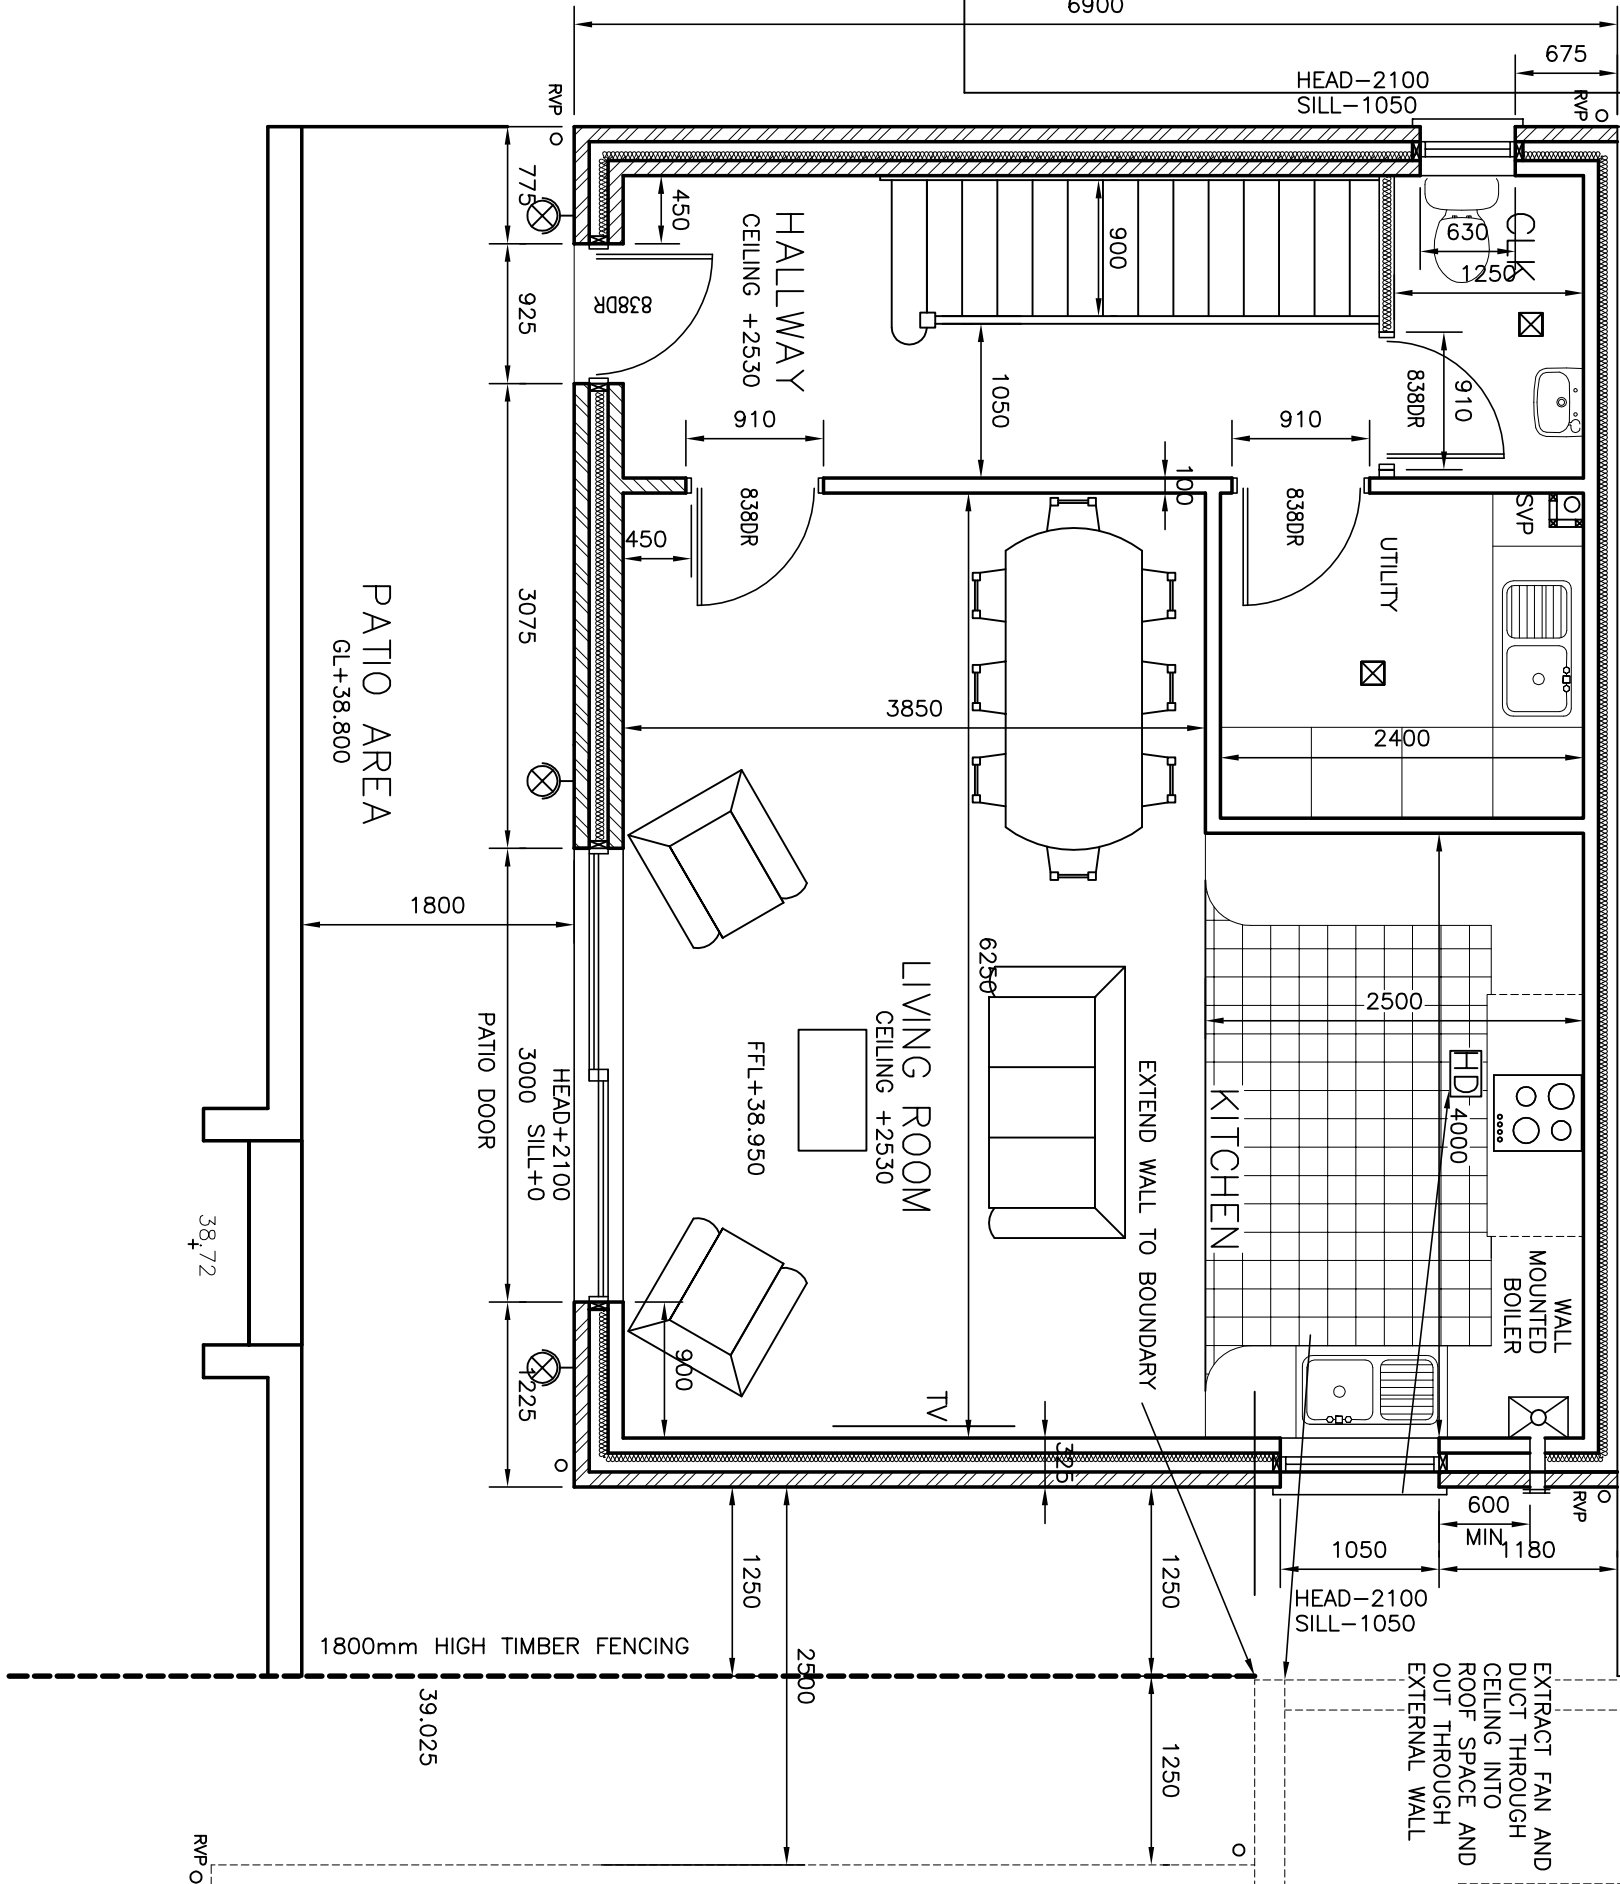

DESIGN NOTES

Designer : Christopher Williams  
Date : 4TH July 2019  
ALL DIMENSIONS ARE TO BE  
CONFIRMED ON SITE!

DRAWING No:- WE/TTC/19/A40

PROJECT:- Proposed Dwelling at Tabernacle  
Terrace, Cwmavon  
TITLE:- PLOT 4  
PROPOSED GROUND FLOOR PLAN

Scale 1:50 (A3).

Design Services.

15 Ascot Drive  
Baglan  
Port Talbot  
SA12 8YL.

Job Ref : WE/TTC/19

Customer : Mr Wyn Edwards

Site Address : TABERNACLE  
TERRACE, CWMAYON