


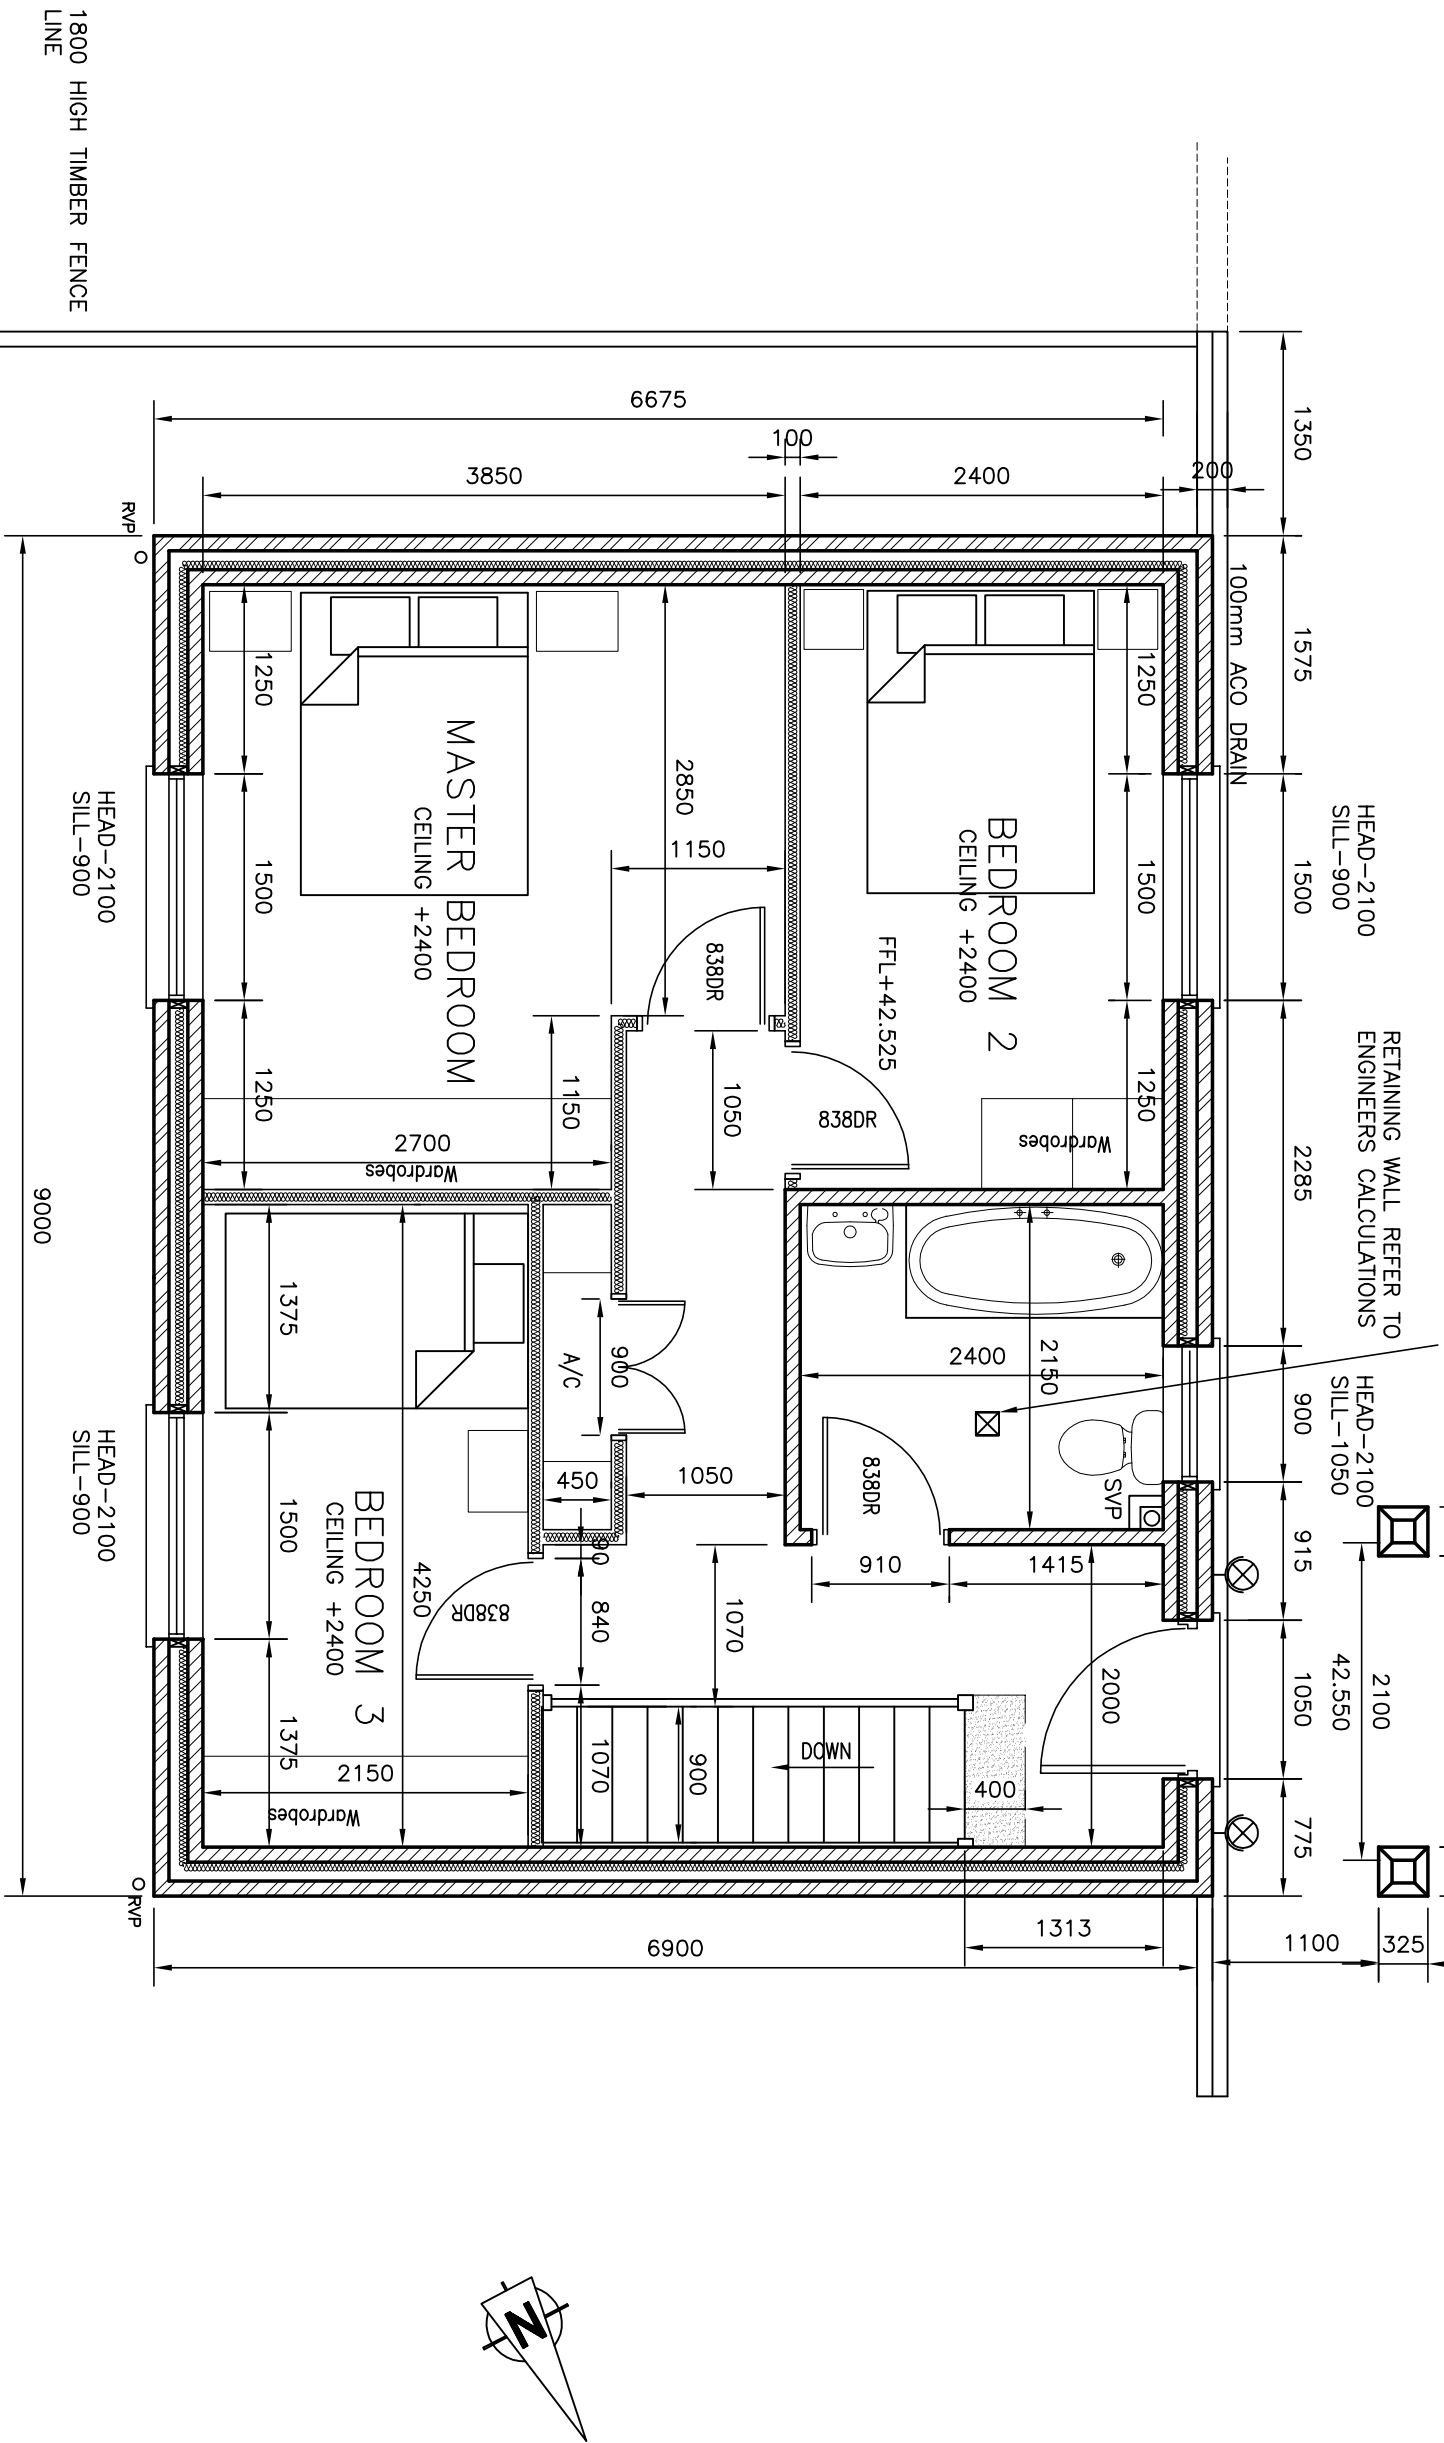

EXTRACT FAN AND DUCT
THROUGH CEILING INTO
ROOF SPACE AND OUT
THROUGH EXTERNAL WALL



DESIGN NOTES

Designer : Christopher Williams
Date : 4TH July 2019
ALL DIMENSIONS ARE TO BE
CONFIRMED ON SITE!

DRAWING No:- WE/TTC/19/A21

PROJECT:- Proposed Dwelling at Tabernacle
Terrace, Cwmavon
TITLE:- PLOT 2
PROPOSED FIRST FLOOR PLAN

Scale 1:50 (A3).

Job Ref : WE/TTC/19
Customer : Mr Wyn Edwards
Site Address : TABERNACLE
TERRACE, CWMAYON

Design Services.
15 Ascot Drive
Baglan
Port Talbot
SA12 8YL.