


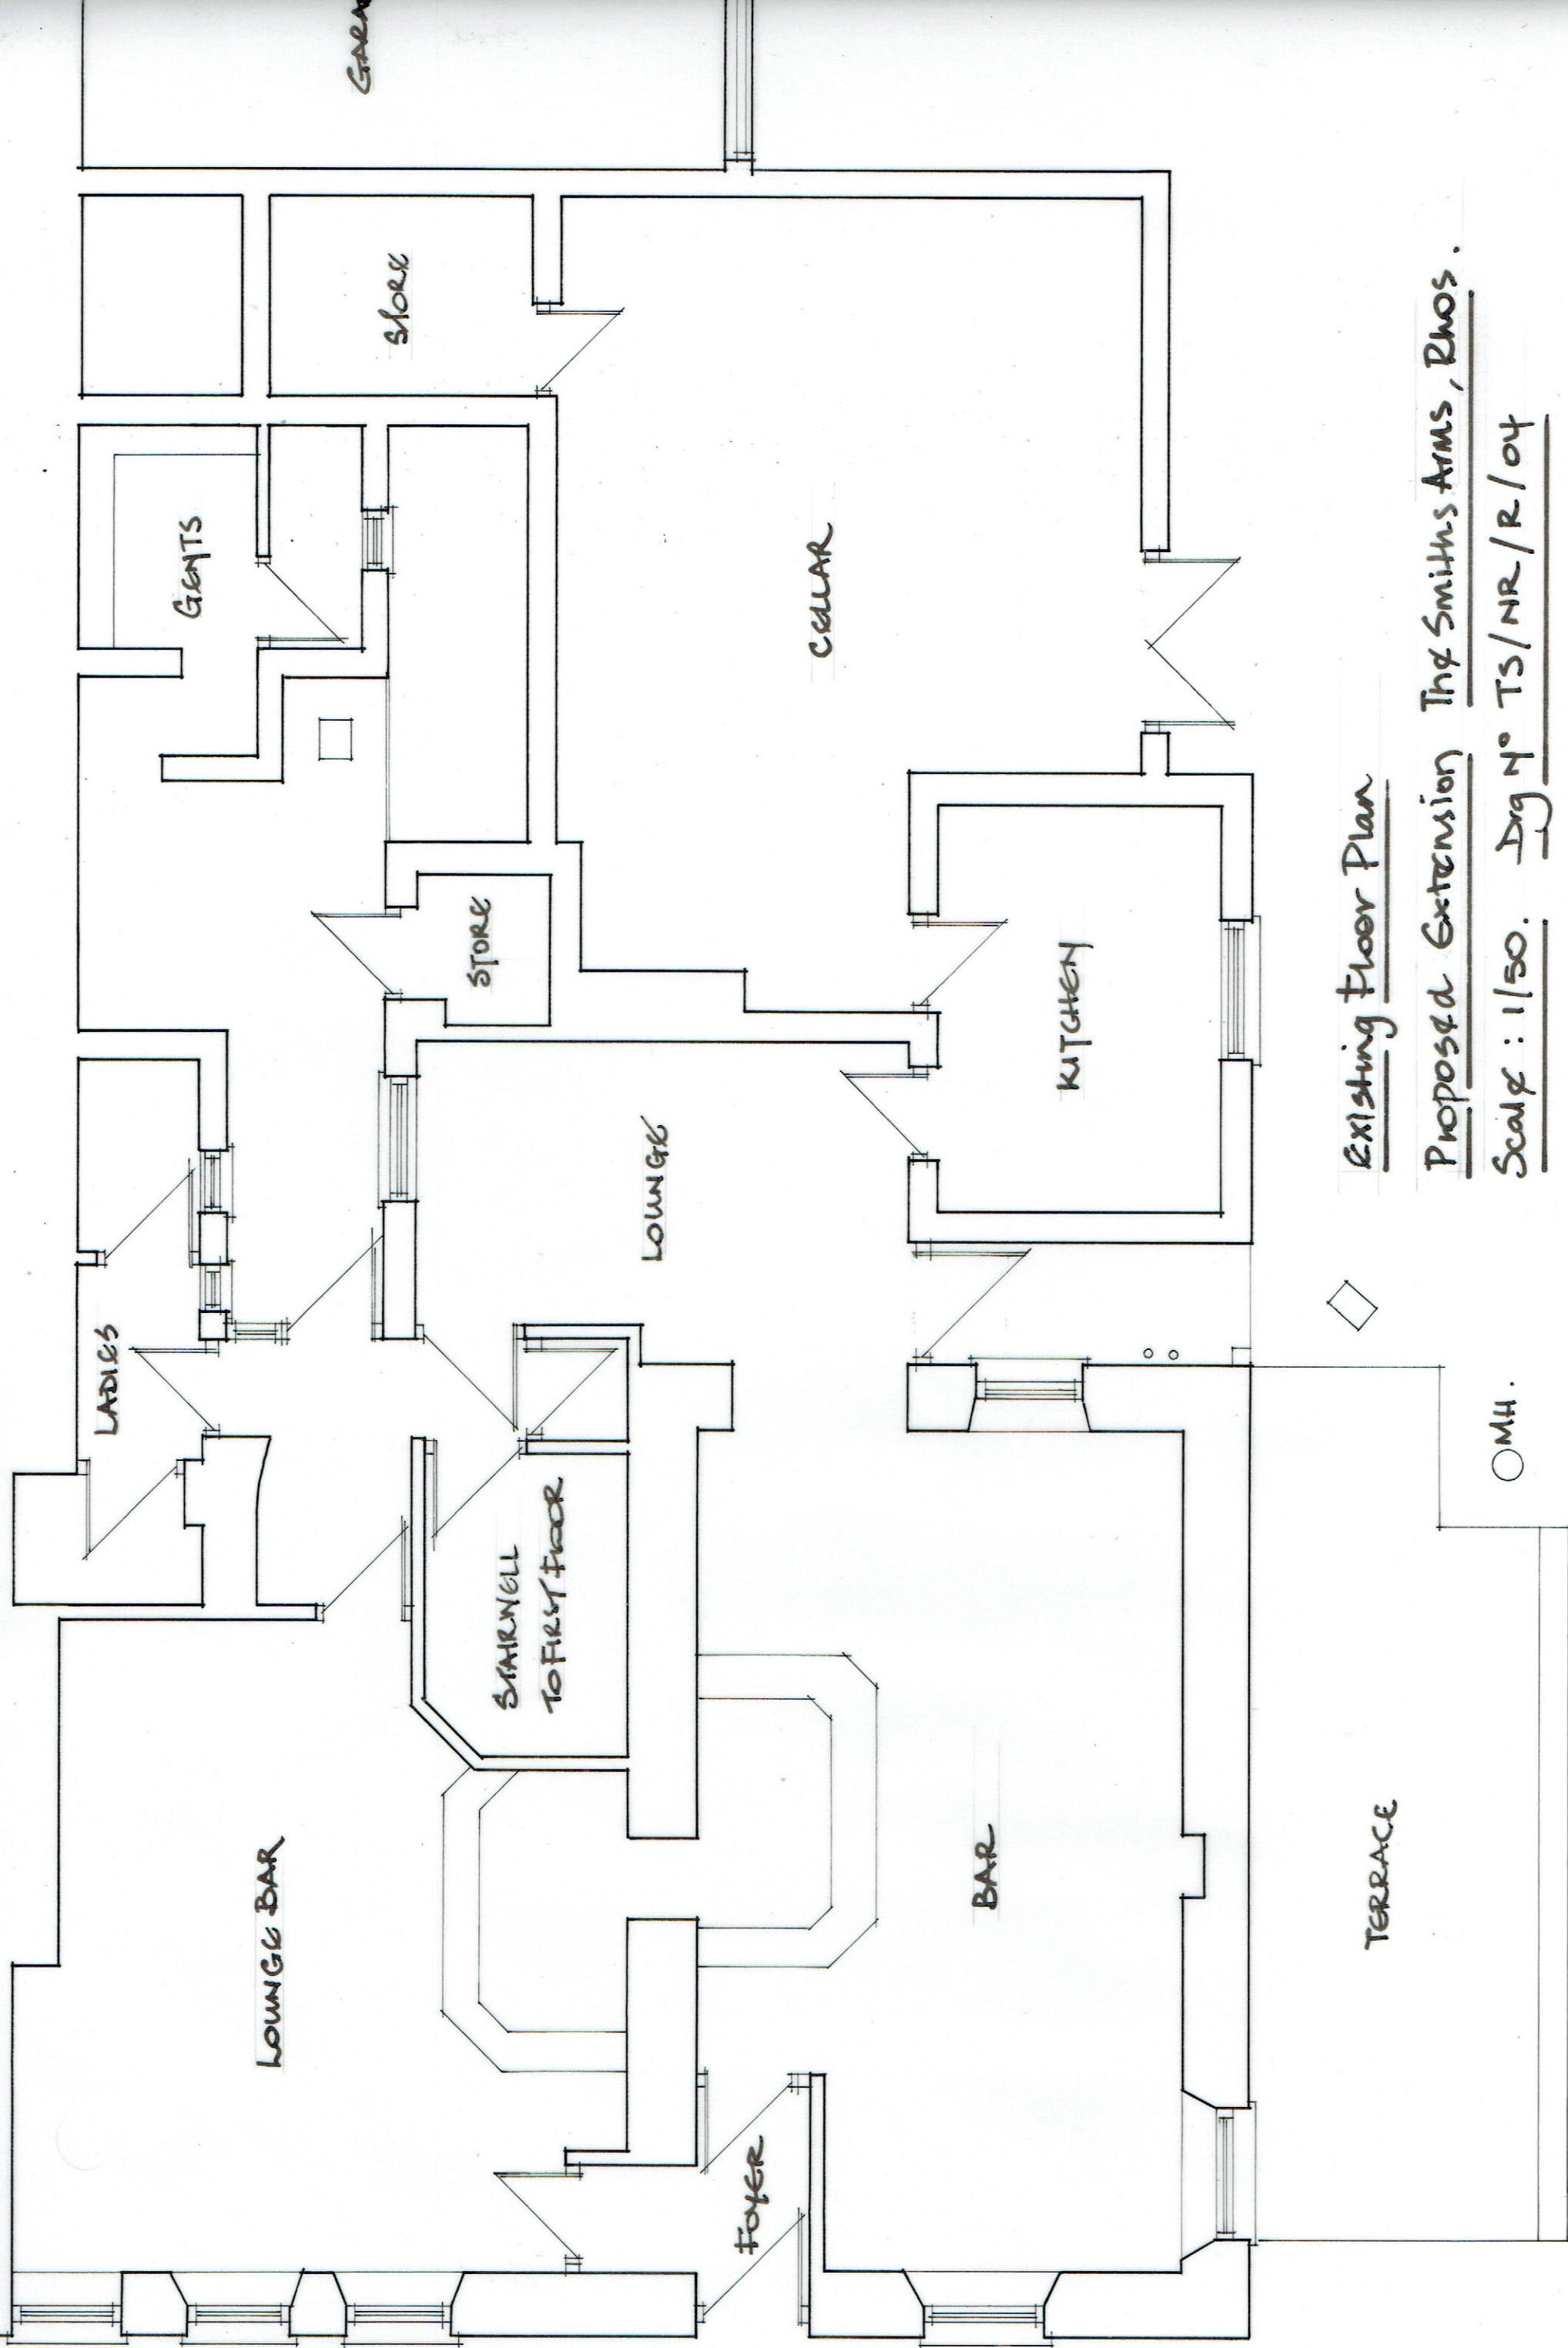

Existing floor Plan

Proposed Extension Thx Smiths Arms, Rhos.

Scale: 1/50. Dwg No TS/NR/R/04