



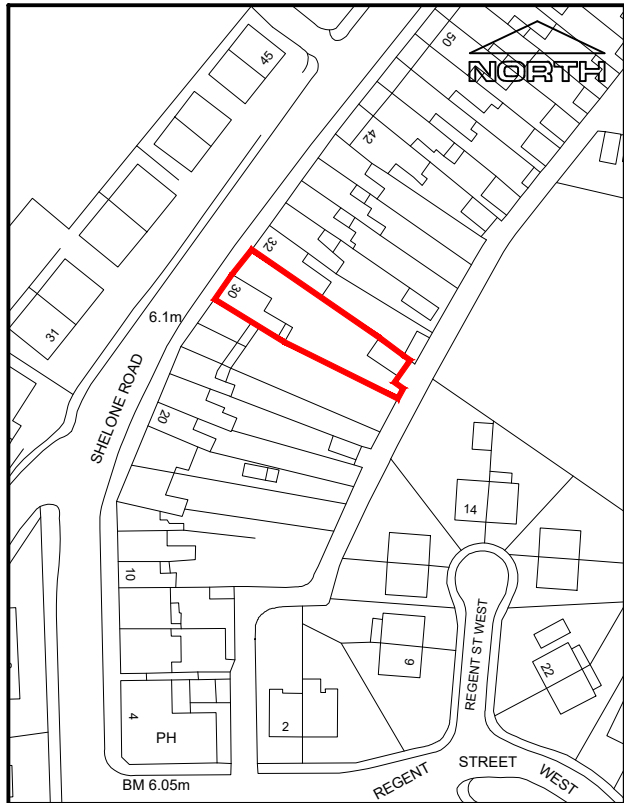

Site Location Plan - 1:1250




Site Plan - 1:500

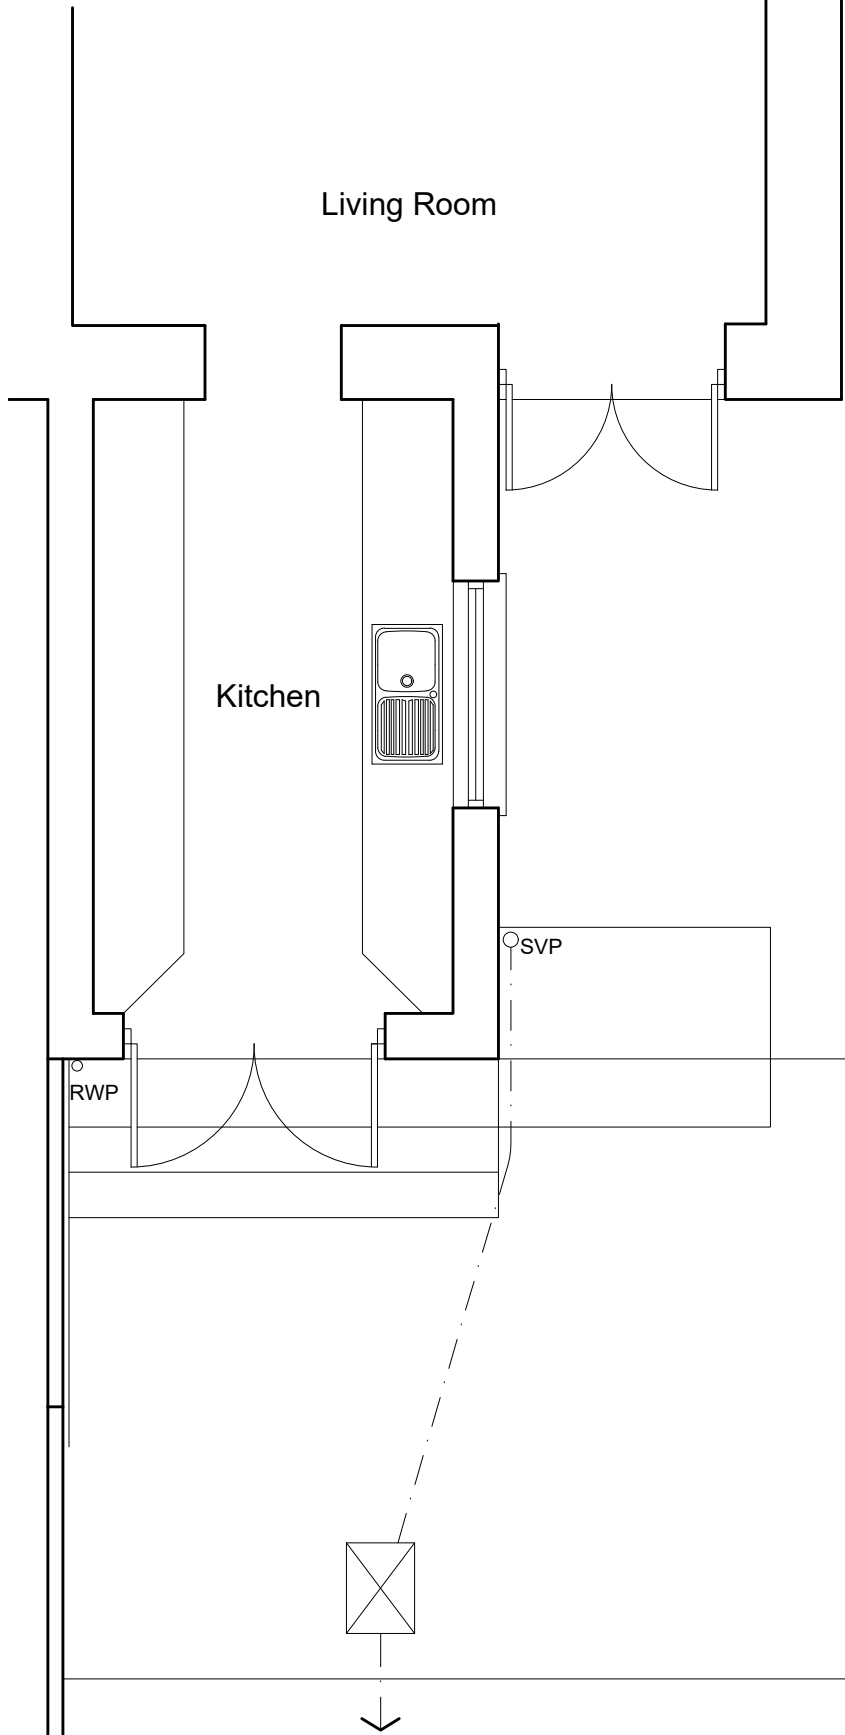

Existing Plan - 1:50

THIS IS A C.A.D. PRODUCED DRAWING AND SHOULD NOT BE AMENDED BY HAND.

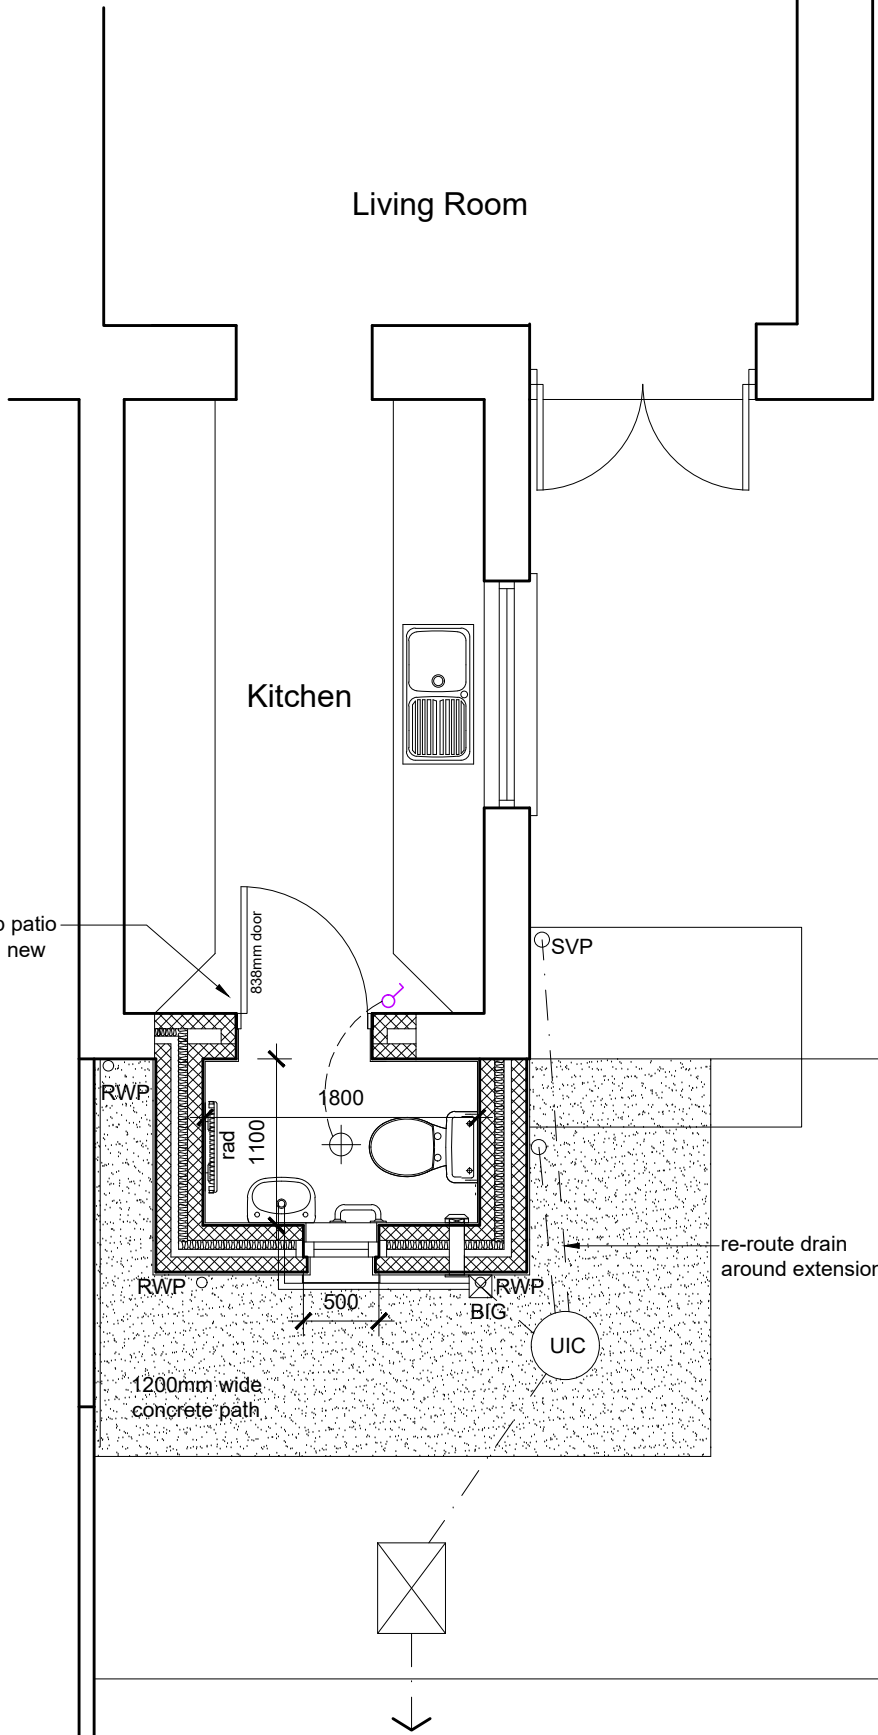

Proposed Plan - 1:50

NOTES

1 All dimensions in millimetres unless otherwise stated.

2 Do not scale off drawing. All dimensions to be checked on site.

Disabled Facilities

Wash Hand Basin

Supply and fit vitreous china WHB 560 x 430mm, bottle trap, chromium plated lever handle taps, pair wall hanging brackets, height to rim 750mm.

WC

Supply and fit standard close coupled white vitreous china suite comprising pedestal and P trap, plastic seat and cover, 6 litre cistern and cover, inlet valve with internal overflow and flush valve. Raised WC 475mm high.

Grabrails

Supply & fix the following:

300mm grabrail in an inclined position on wall adjacent to WC. Lower end of rail to be 225mm above seat and to extend 225mm in front of seat. Final location of rails to be determined by client.

Rev	Details	Dr	Date
Cyngor Castell-nedd Port Talbot Neath Port Talbot Council Cyngor Castell-nedd Port Talbot Neath Port Talbot Council Social Services, Health and Housing Housing Renewal and Adaptations Service Civic Centre Neath SA11 3QZ Project 30 Shelone Road Briton Ferry Neath WC Compartment Extension Existing, Proposed and Location Plans			
Drawn	IG	Checked	Approved
Date	Mar 21	Date	Date
Scales	1:50 or as shown		
Drawing No.		DFG4943/01	