


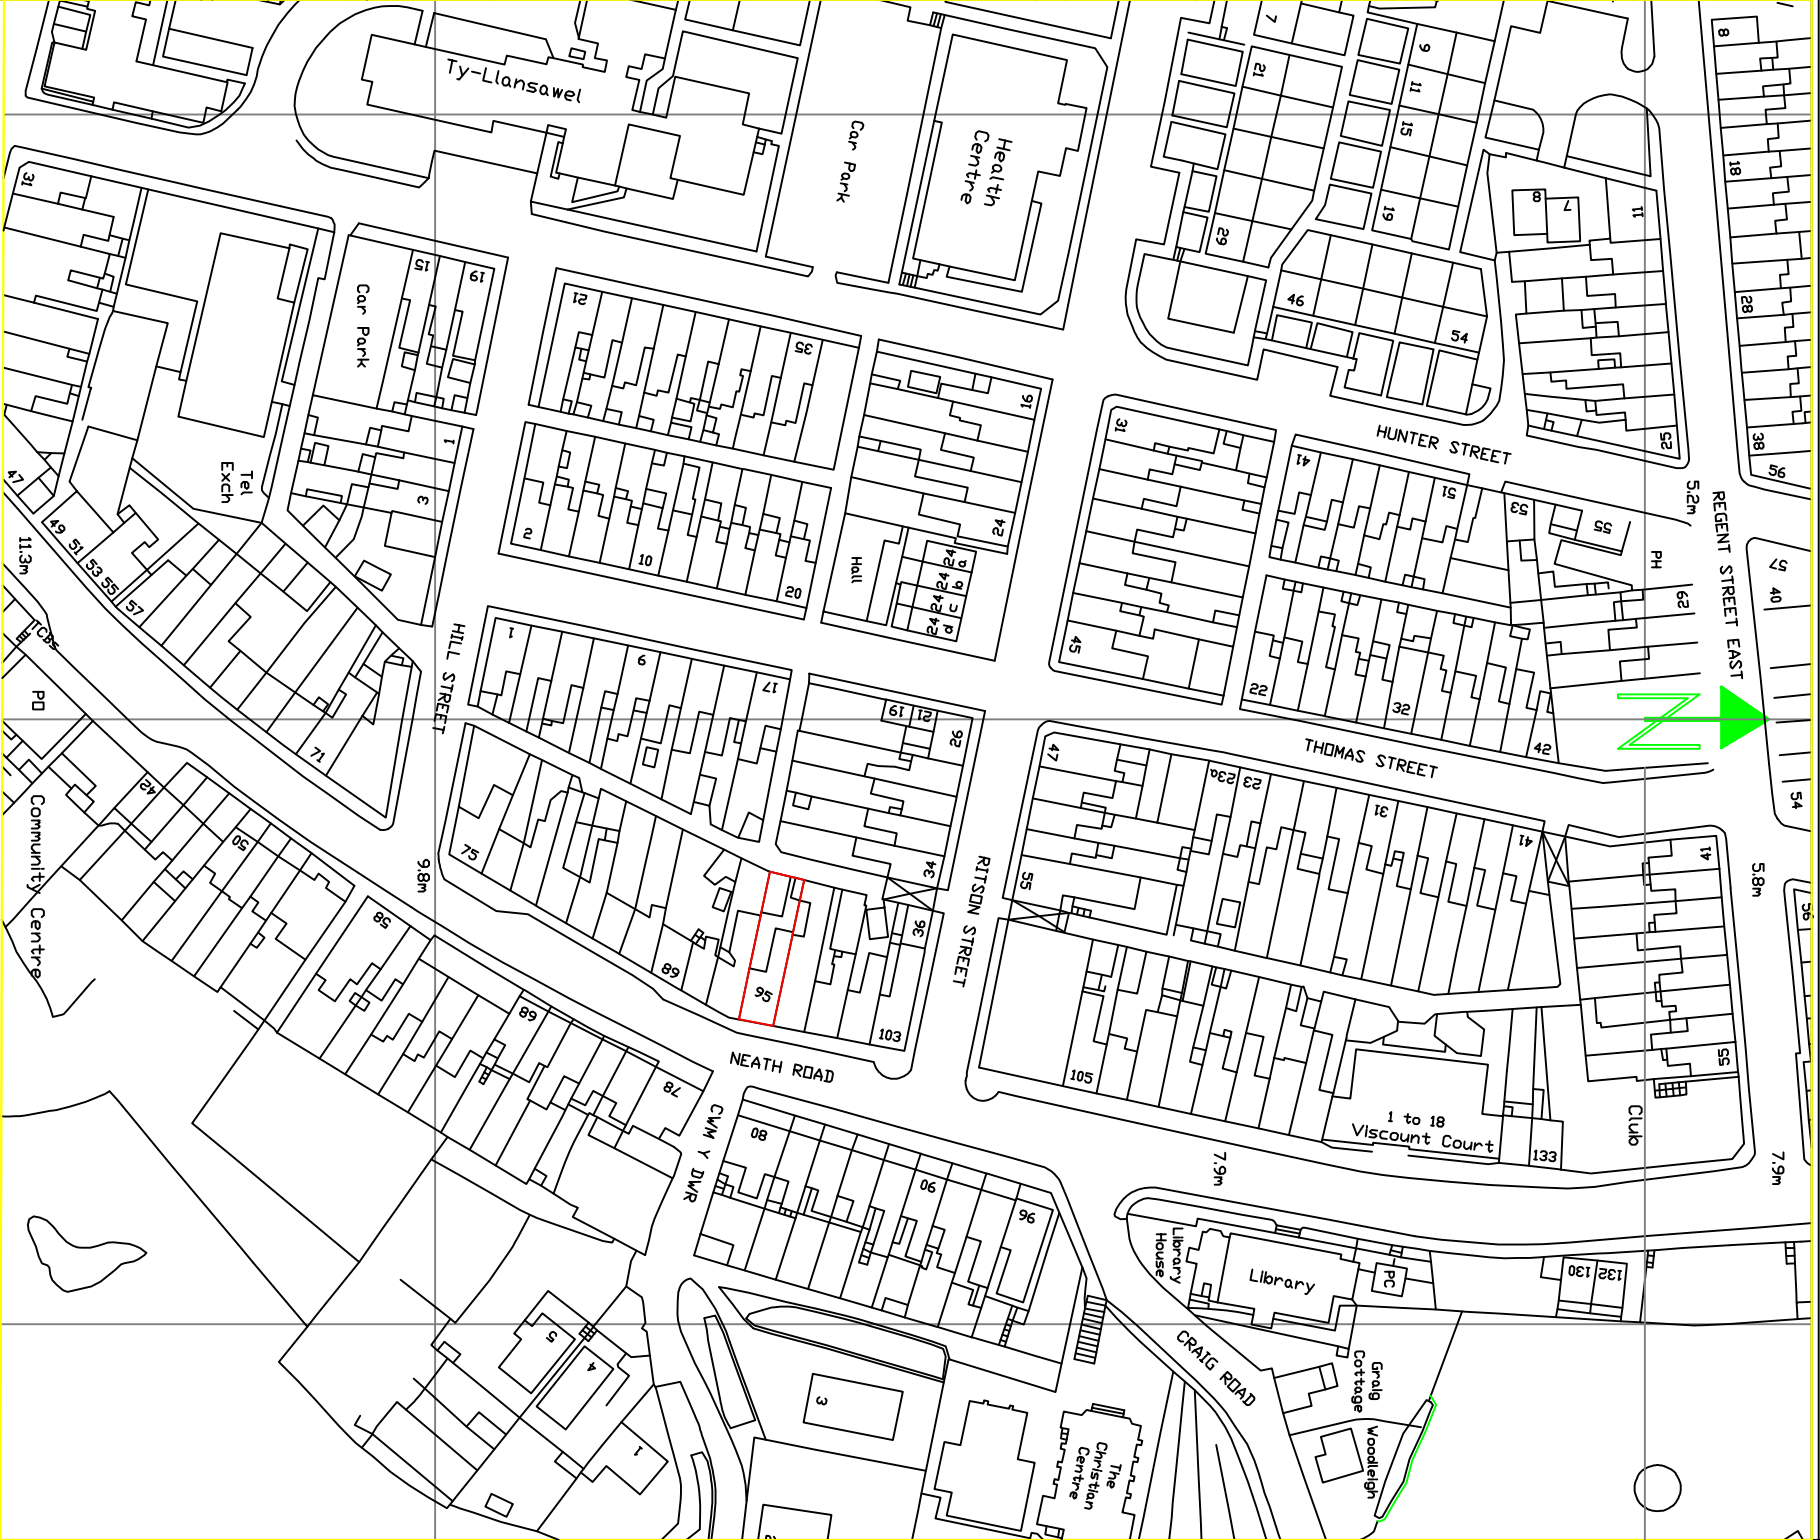

SITE PLAN

SCALE 1:500

LOCATION PLAN

Scale 1:1250

PROPOSED CHANGE OF USE

TO A3 LICENCE
95 NEATH ROAD
BRITON FERRY
SA11 2DQ
Scale As shown