



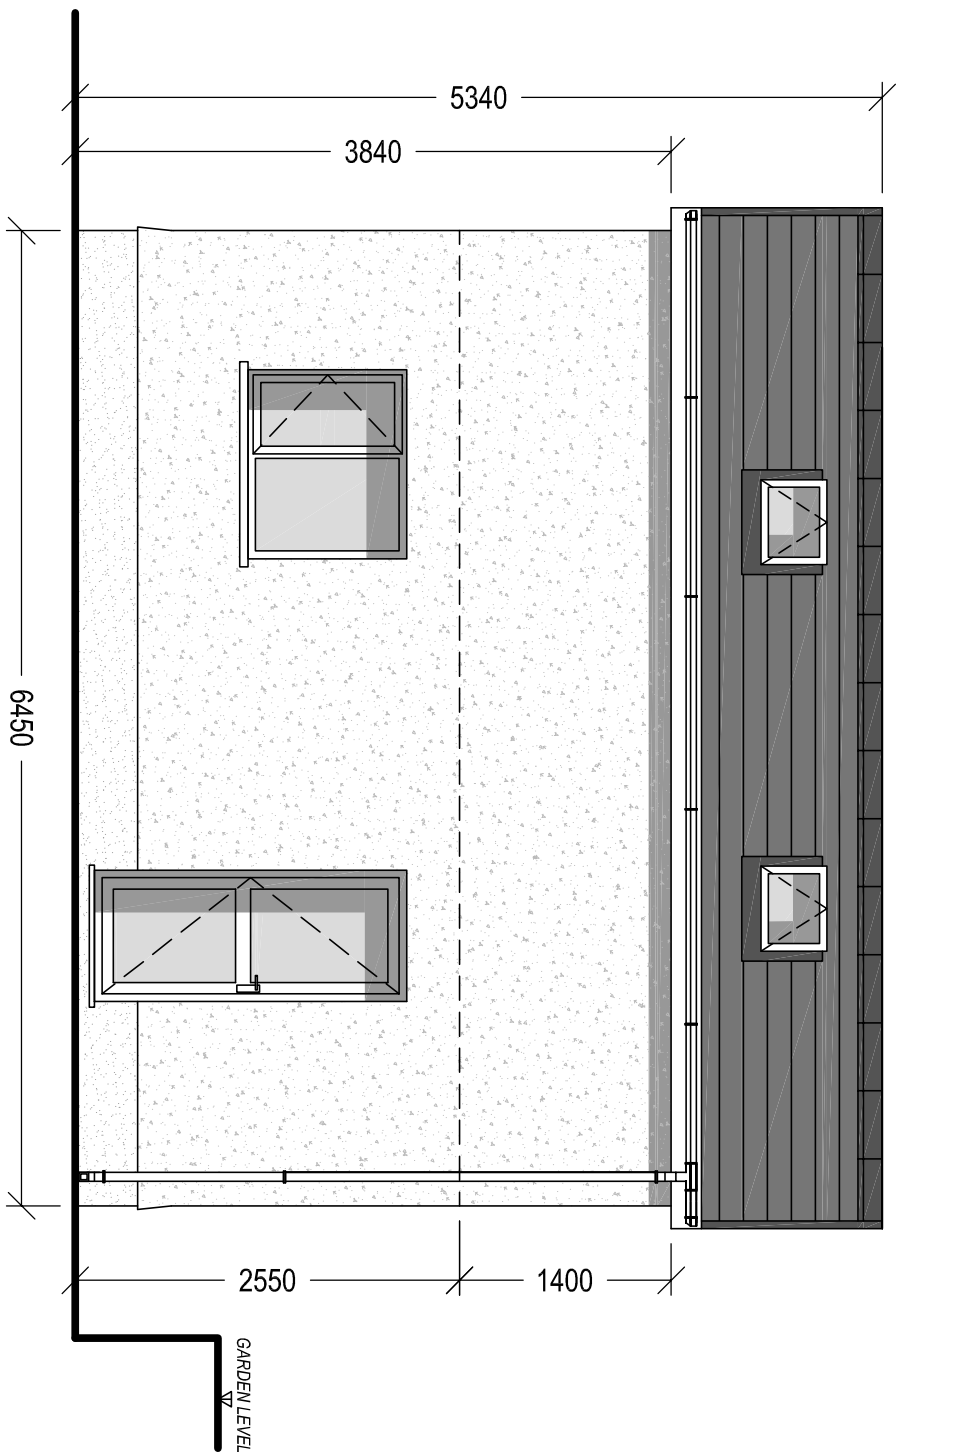


PROPOSED SIDE ELEVATION

Scale 1:50

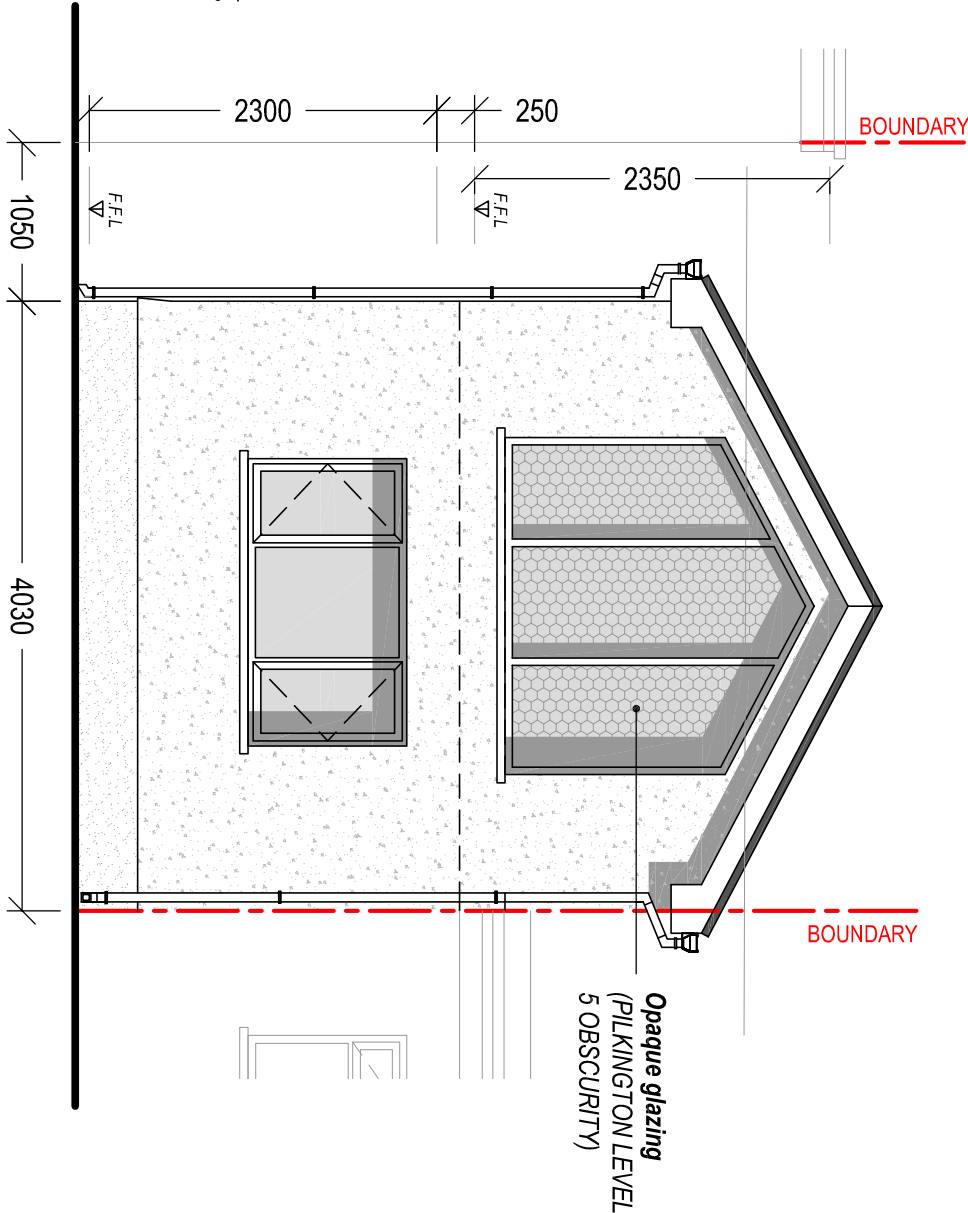


PROPOSED REAR ELEVATION

Scale 1:50

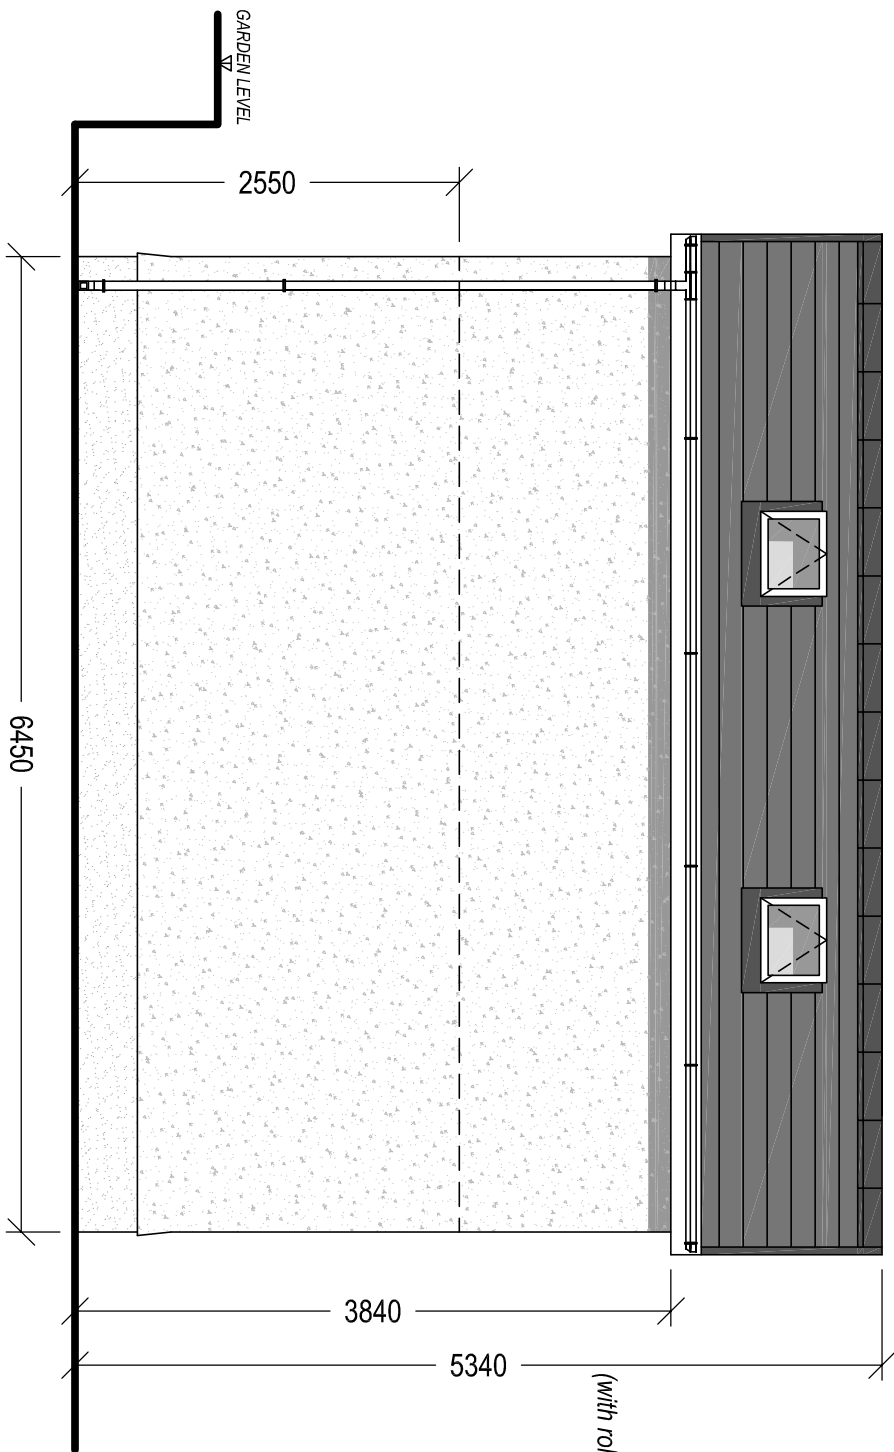


PROPOSED SIDE ELEVATION

Scale 1:50

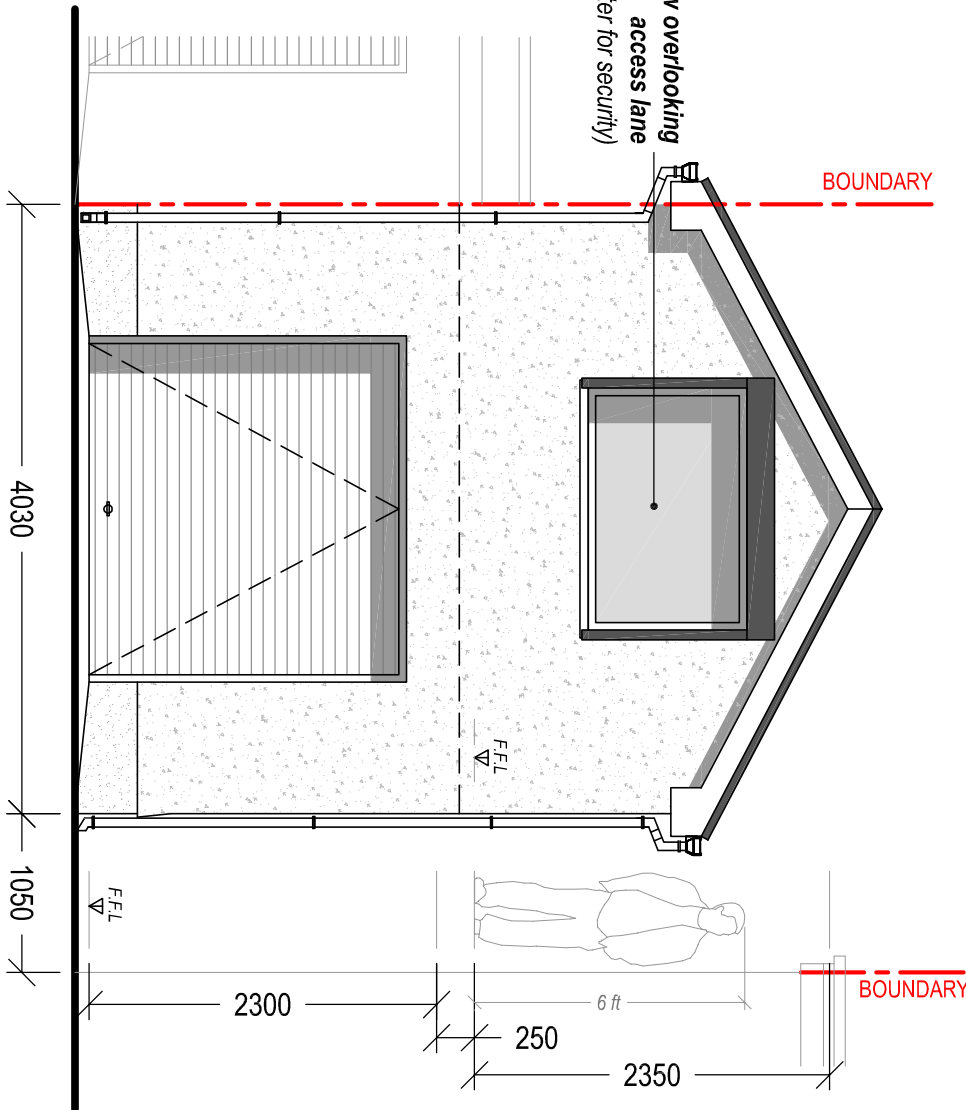


PROPOSED FRONT ELEVATION

Scale 1:50

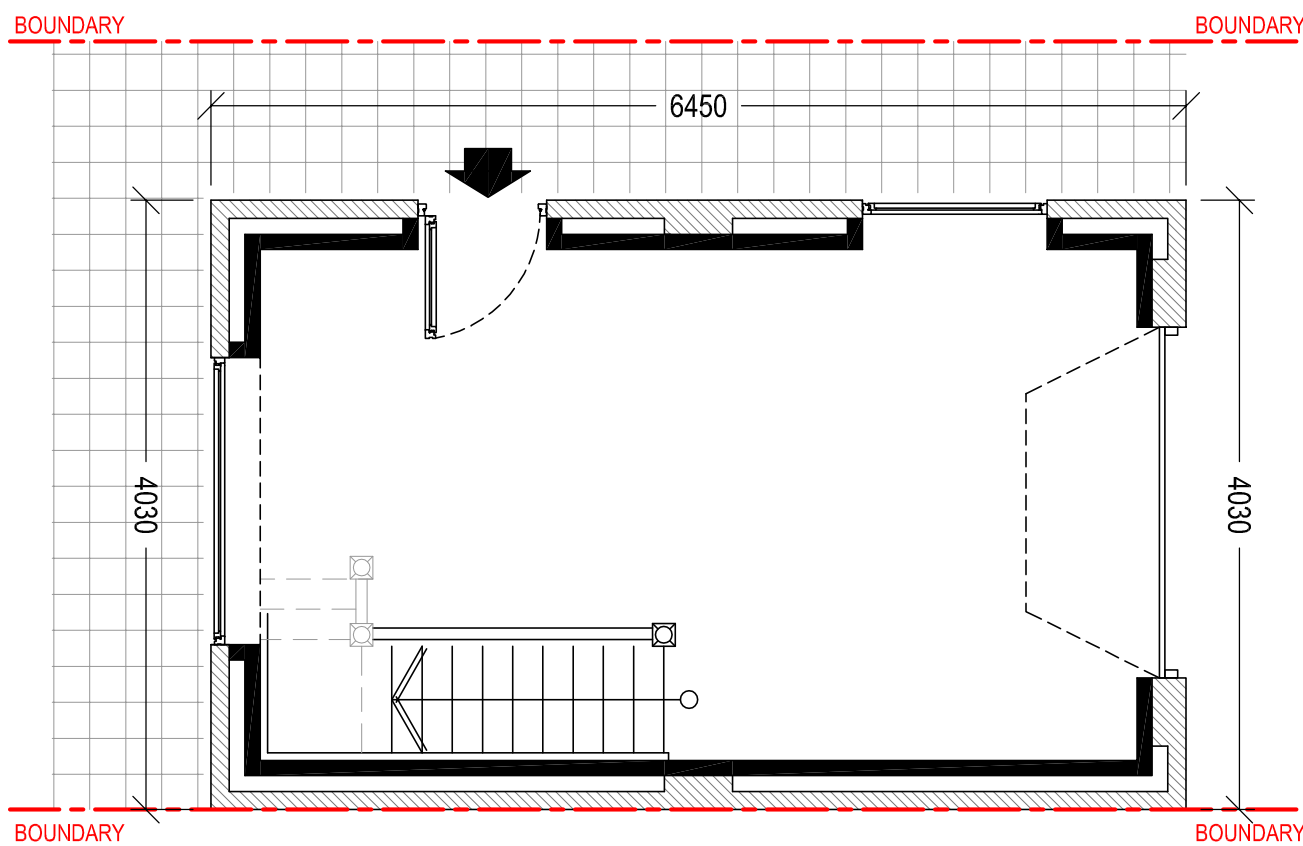

PROPOSED GARAGE GROUND FLOOR PLAN

Scale 1:50

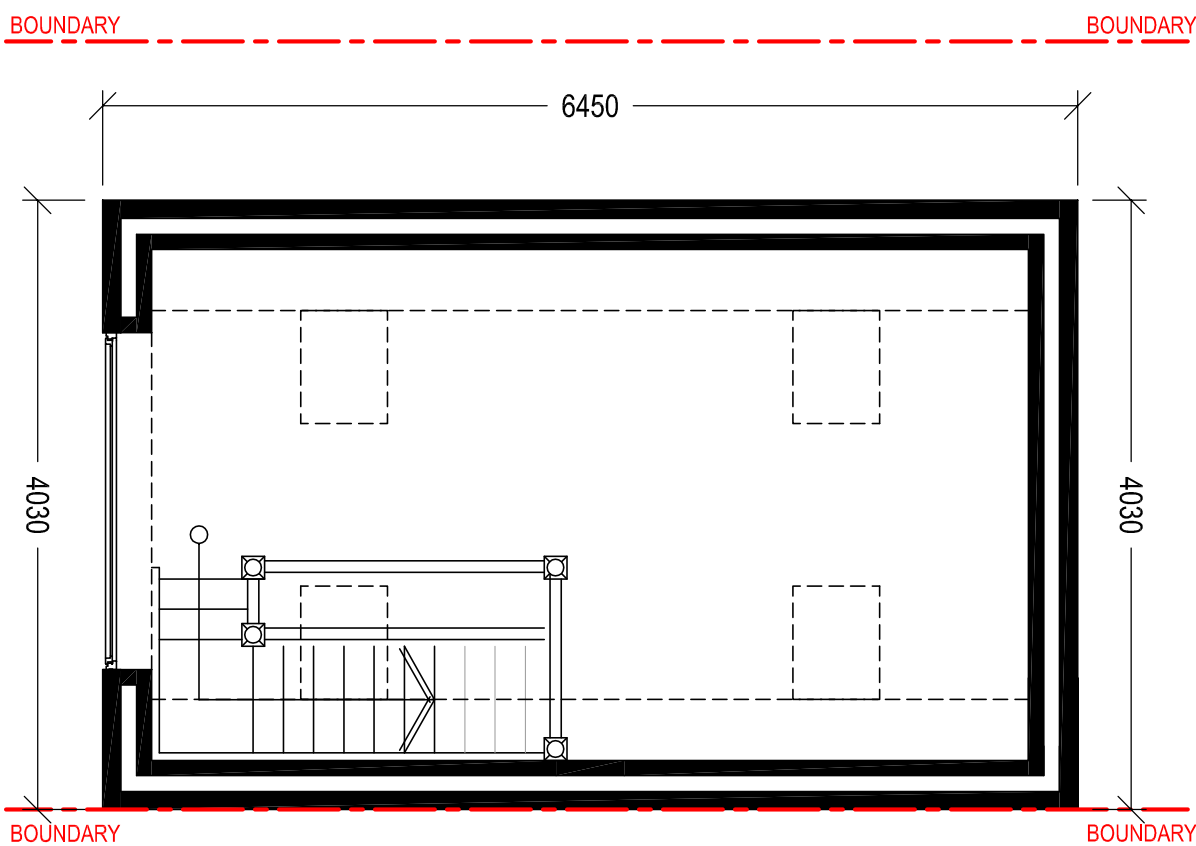

PROPOSED GARAGE FIRST FLOOR PLAN

Scale 1:50

Client:

Mr & Mrs. Evans
7/4 Main Road
Cynant
Neath

Project Title:

PROPOSED FIRST FLOOR REAR
EXTENSION, SINGLE STOREY LEAN-TO
&
ADDITIONAL FLOOR TO DETACHED
OUTBUILDING TO REAR GARDEN

General Notes:
1. Do not scale from this drawing. Use figure dimensions only.
2. Dimensions are in millimetres unless stated otherwise.

Drawing Issue:

PLANNING

Drawing Title: PROPOSED OUTBUILDING ELEVATIONS & FLOOR PLANS	
Drawing No: 006	Revision: A
Date: 29-03-2020	Revised: 30-03-2021
Scale: 1:50	Paper Size: A2



Cwm Planning & Design Ltd.
(architectural and Draughting Services)