




Reproduced from an Ordnance Survey map with the permission of the
Controller of Her Majesty's Stationary Office.
©Crown Copyright. All rights reserved.

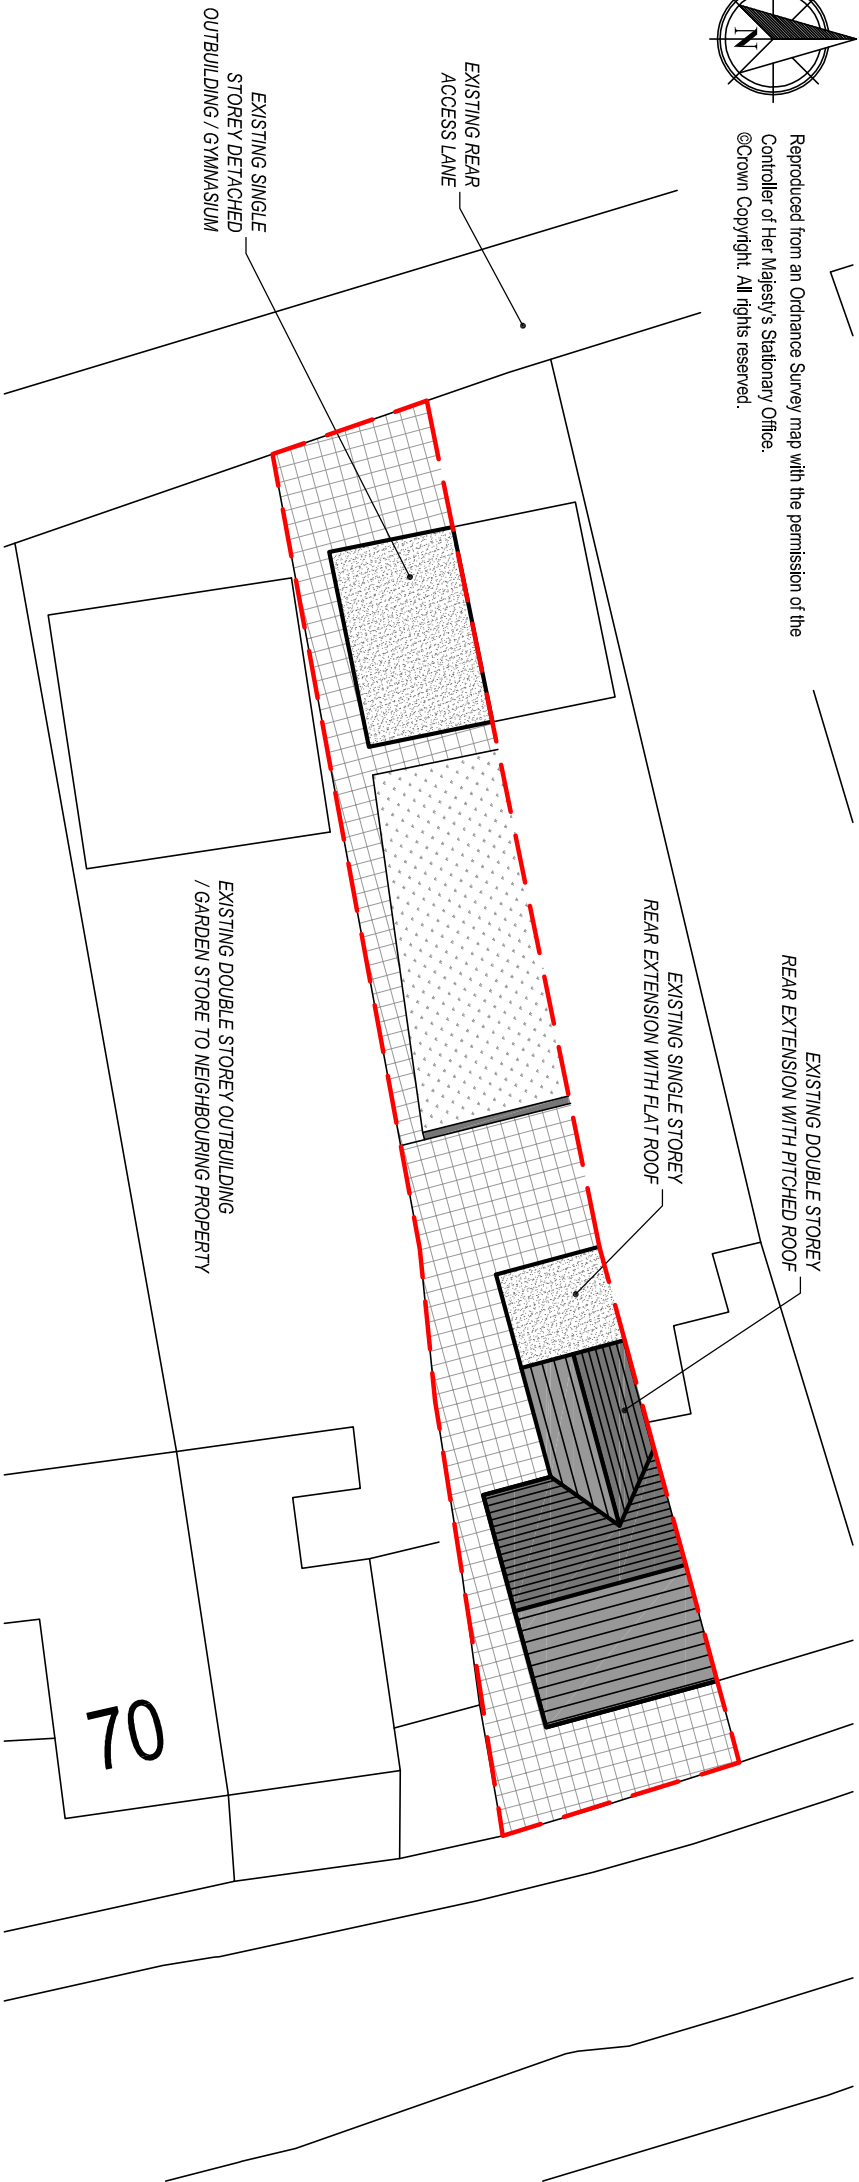


EXISTING SITE PLAN

Scale 1:250



Reproduced from an Ordnance Survey map with the permission of the
Controller of Her Majesty's Stationary Office.
©Crown Copyright. All rights reserved.

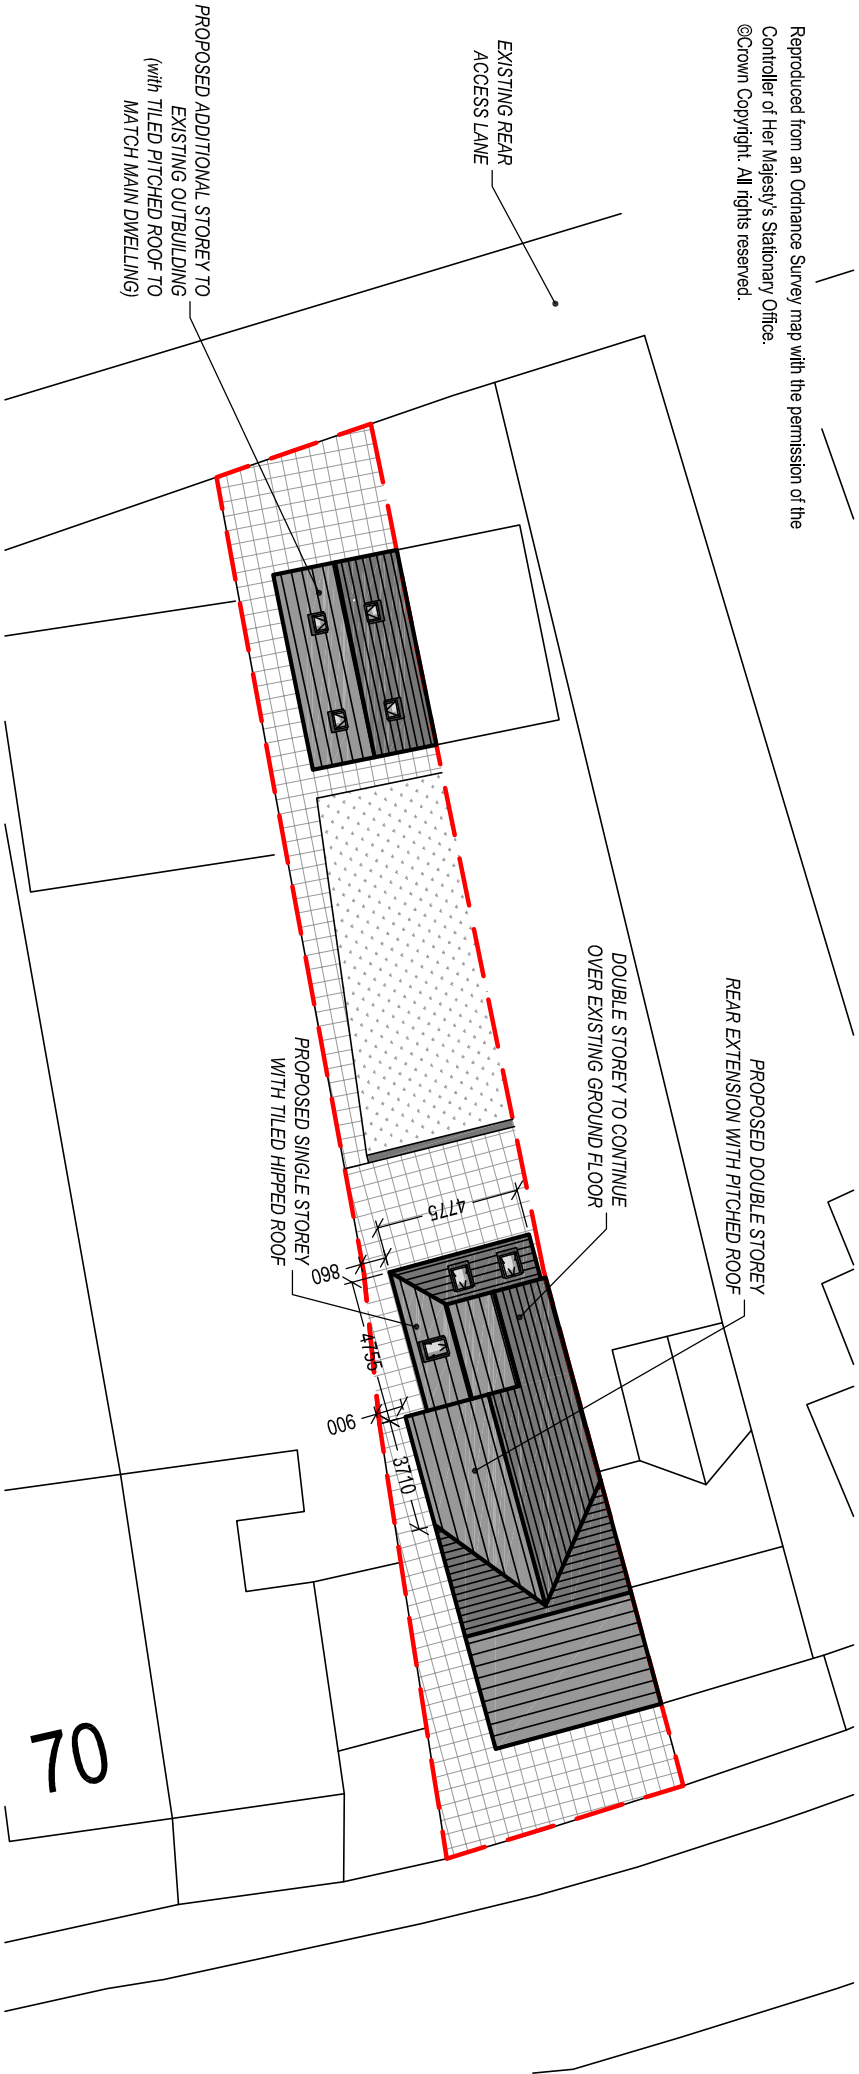

PROPOSED SITE PLAN

Scale 1:250

Client:

Mr & Mrs. Evans
74 Main Road
Clynant
Neath

Project Title:

PROPOSED FIRST FLOOR REAR
EXTENSION , SINGLE STOREY LEAN-TO
&
ADDITIONAL FLOOR TO DETACHED
OUTBUILDING TO REAR GARDEN

General Notes:

1. Do not scale from this drawing. Take figures from notes only.
2. Dimensions are in millimetres unless otherwise stated.

Drawing Issue:

PLANNING

Drawing Title:

EXISTING & PROPOSED SITE PLANS

Drawing No:	Revision:
002	A
Date:	Revised:
30-09-2020	30-09-2021
Scale(s):	Paper Size:
1:250	A3



Cwm Planning & Design Ltd.
(architectural and Draughting Services)