



SOUTH ELEVATION EXISTING

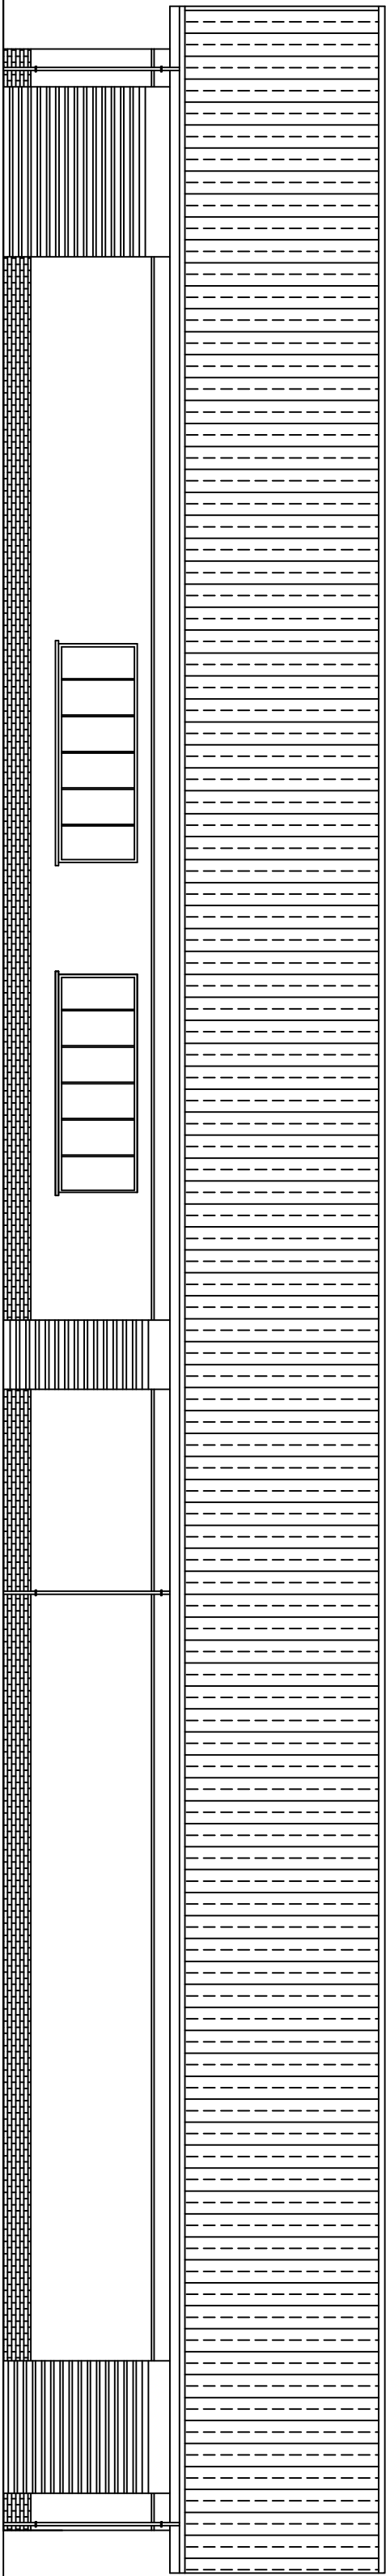



SOUTH ELEVATION PROPOSED

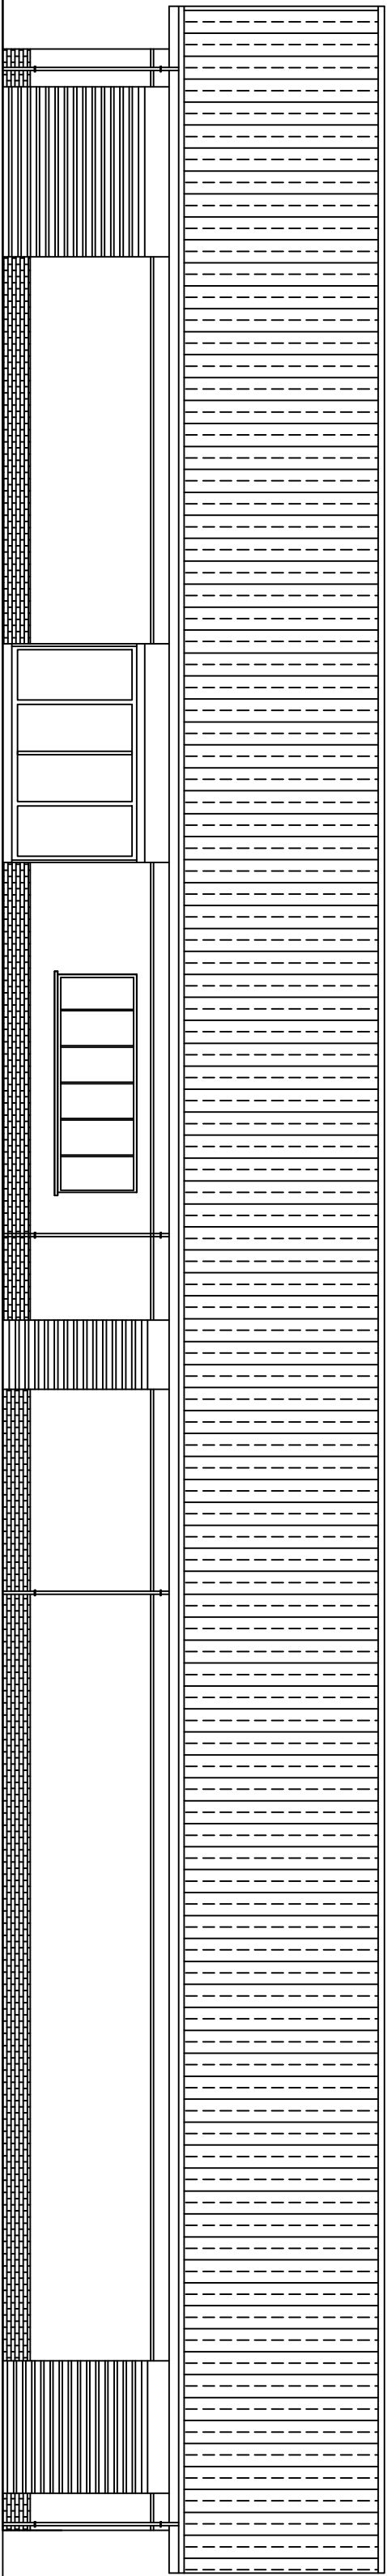

proposed bi fold doors &  
security shutters

PLANNING NOTES :

- 1/ Remove ex window to lounge bar area & ca. Take down walls below cill level to form new opening & ca. Make good to floor & walls.
- 2/ Supply & fit white aluminium bi-fold door system, with level access threshold. Glazing to be toughened or laminated
- 3/ Supply & fix electrically operated galvanised steel roller shutter door & external box housing unit to match as existing over new doorway.
- 4/ supply & fix pir security light over new doorway
- 5/ Beer garden area with non-fixed wooden seats and tables

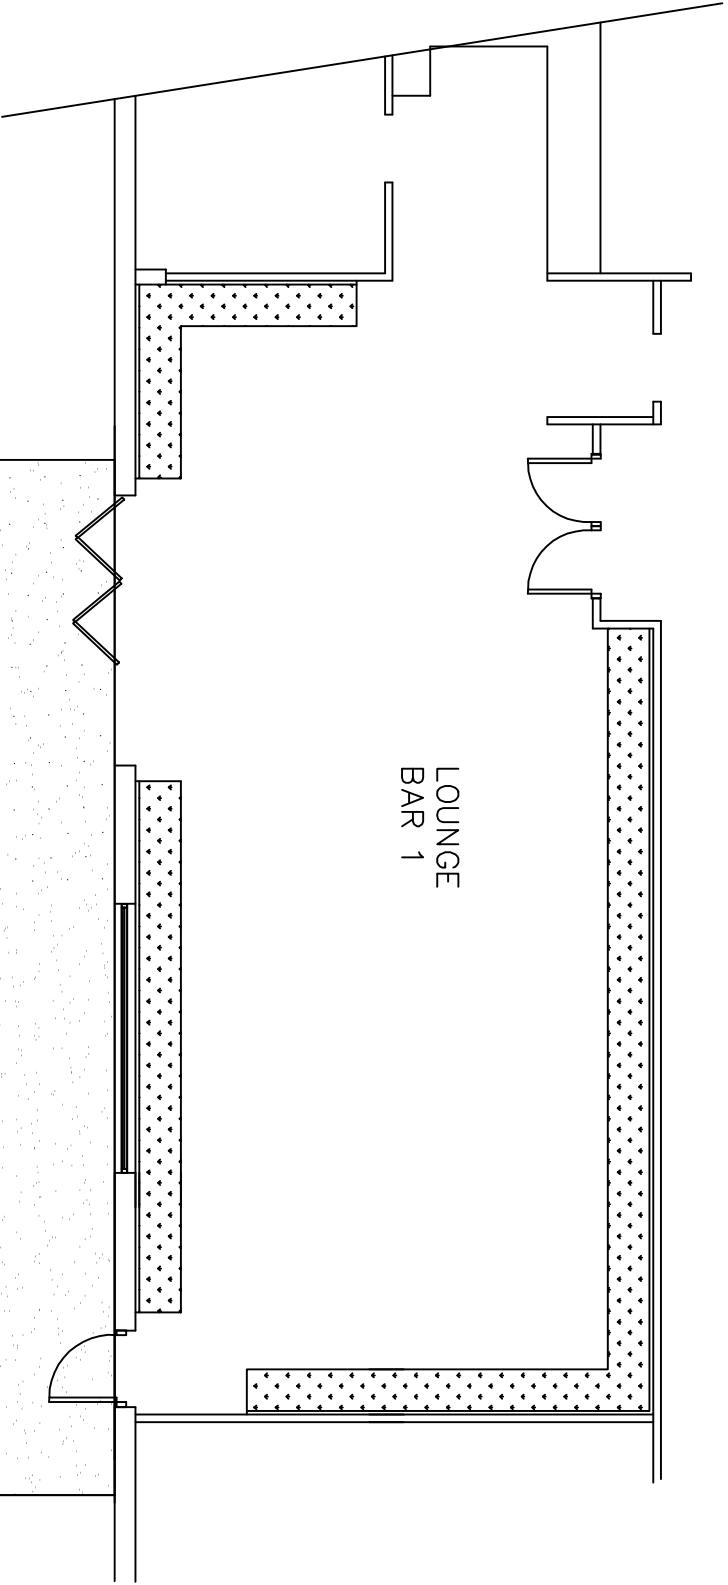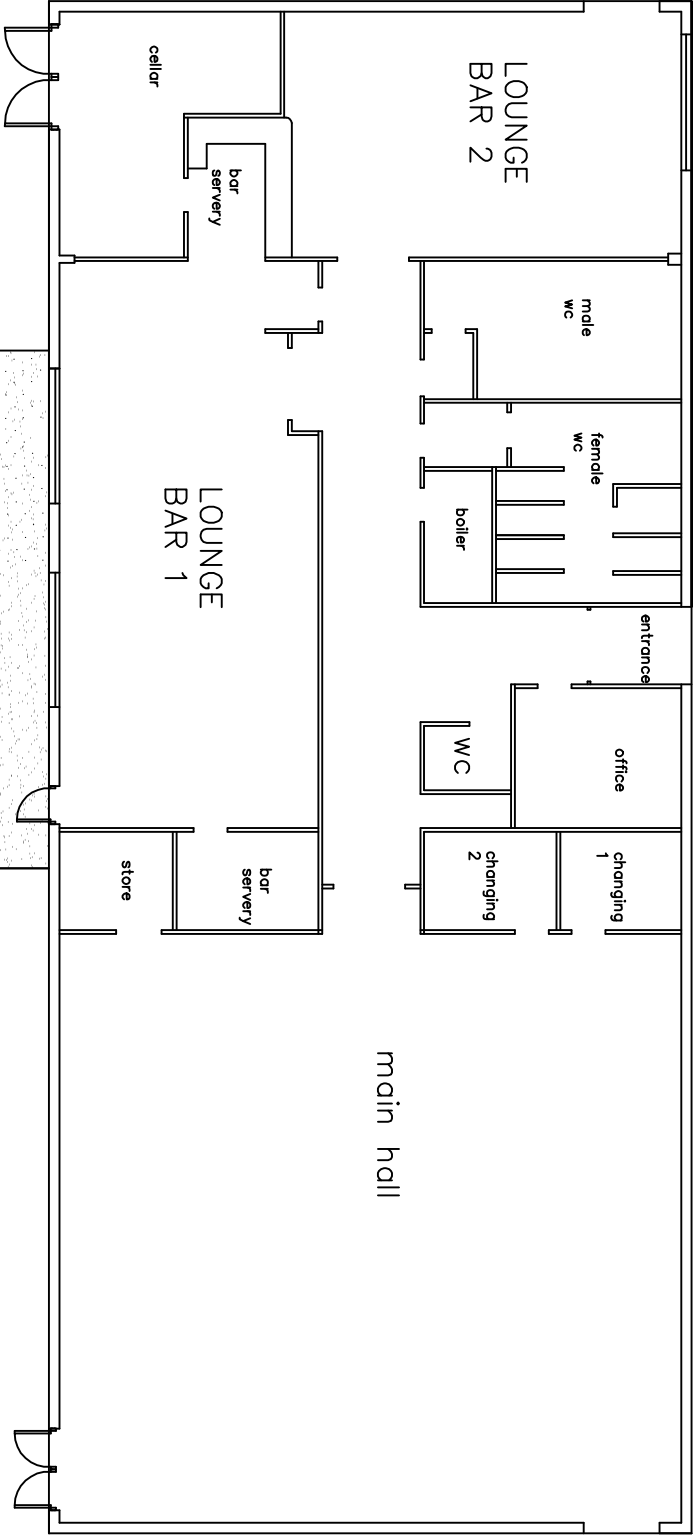

|                                                                             |                    |
|-----------------------------------------------------------------------------|--------------------|
| Clients<br>MR H PATEL                                                       |                    |
| Drawing Title<br>Plans as existing & proposed                               |                    |
| Job Title<br>Proposed extensions<br>at:<br>Croeserw Social Club<br>Croeserw |                    |
| Drawing No.<br>CSC/1/21                                                     | Date<br>march 2021 |
| Scale<br>1:200 & 1:100                                                      |                    |
| © copyright                                                                 |                    |



INVICTA  
Building  
Advisory  
Service

Min yf Efoil High Street, Nantfyllon, CF34 0BW  
Tel : 07971 458724  
E Mail : invicta77777@ymoo.co.uk

