






1:200 1:100 1:50

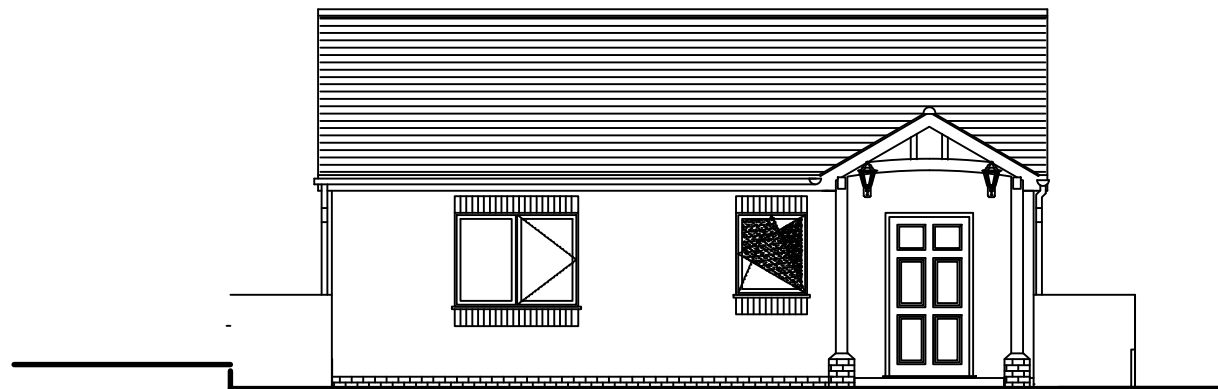


FRONT ELEVATION

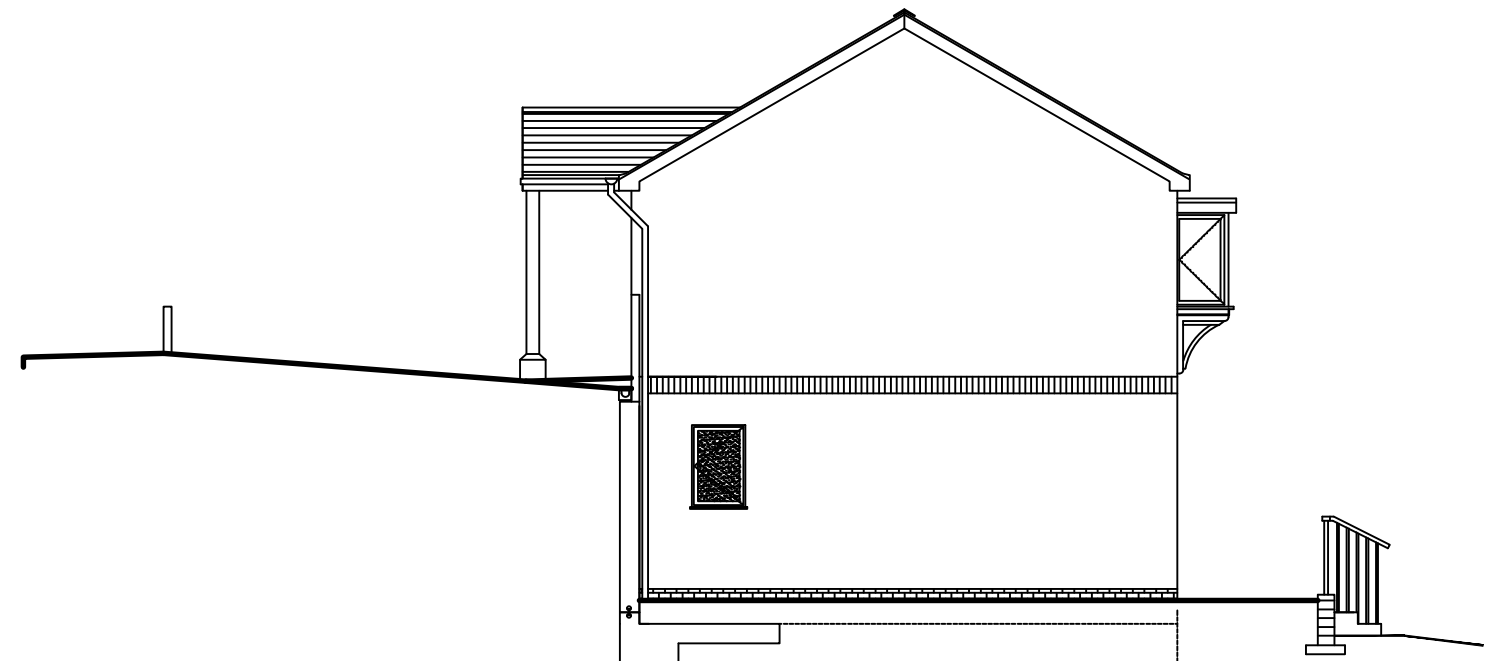

SIDE ELEVATION

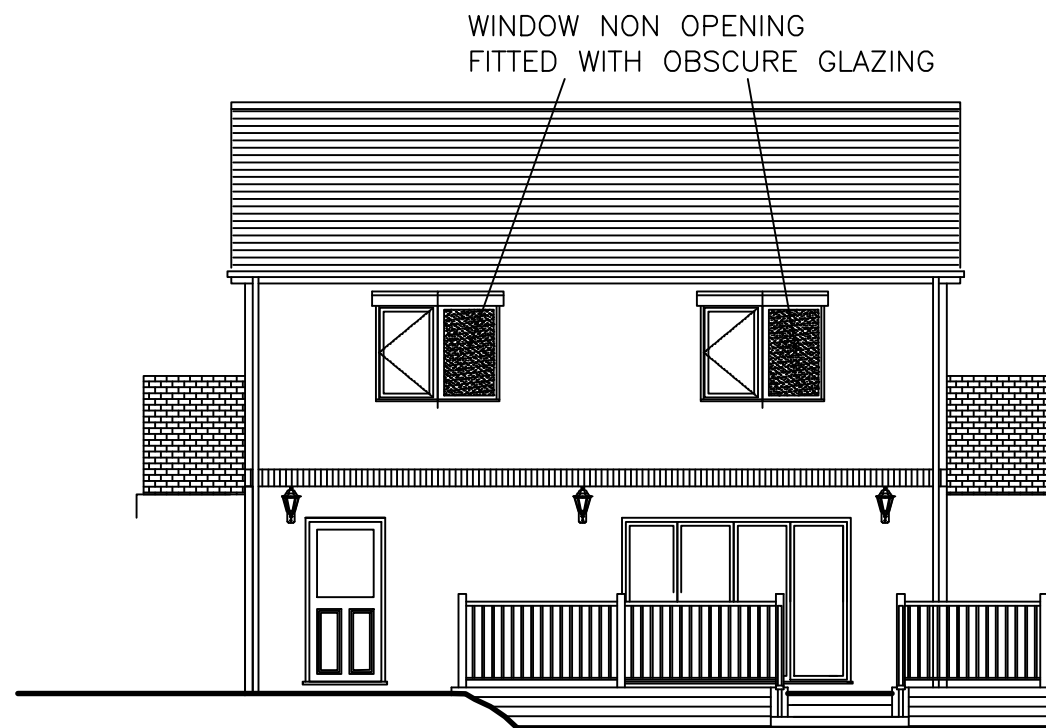

REAR ELEVATION

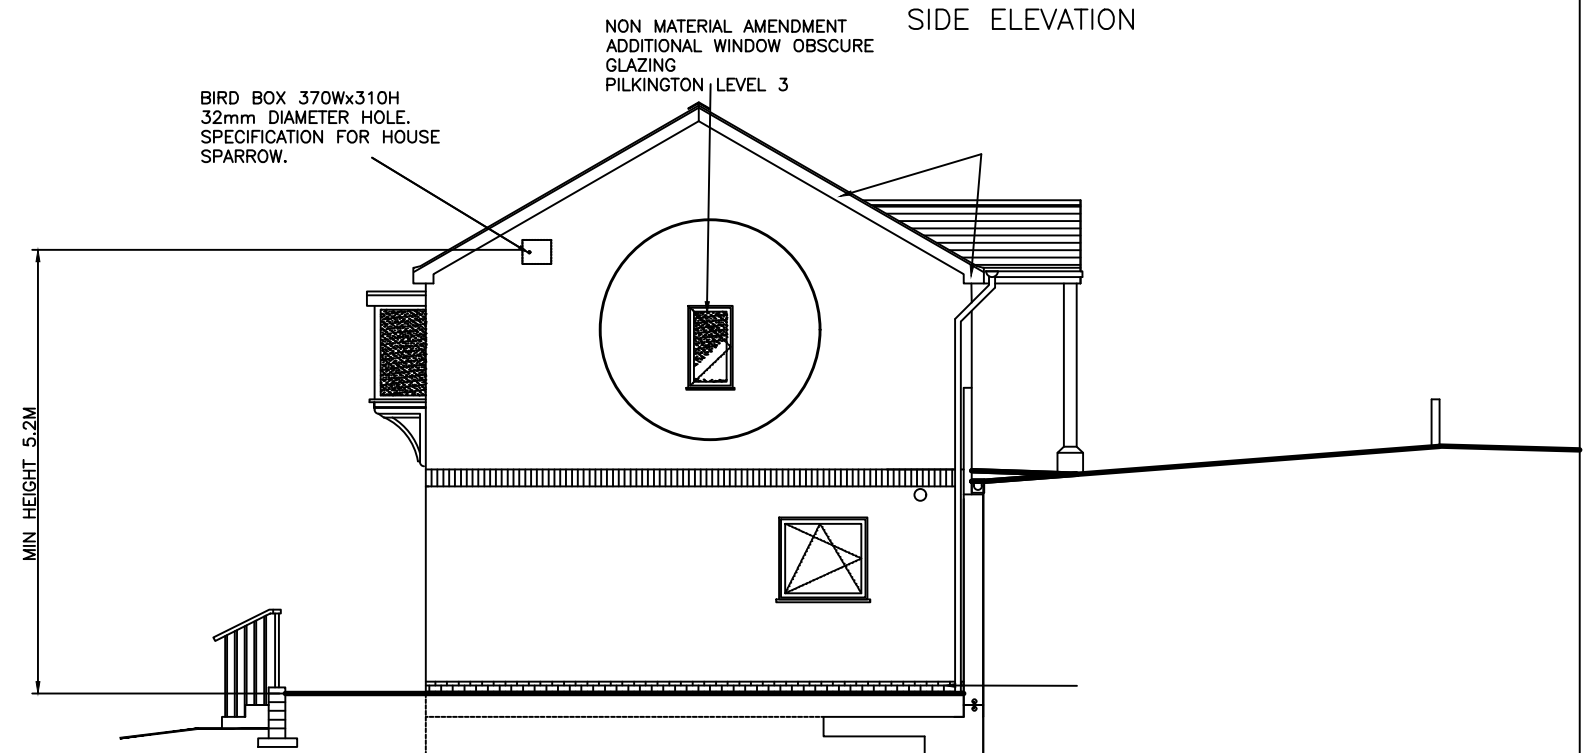

SIDE ELEVATION

DRAWING No:— WE/TTC/19/A43 REV 'B'—NMA
PROJECT:— Proposed Dwelling at Tabernacle
Terrace, Cwmavon
TITLE:— PLOT 4
PROPOSED ELEVATION — ADDITIONAL EN—SUITE
WINDOW
Scale 1:100 (A3).

Job Ref : WE/TTC/19
Customer : Mr Wyn Edwards
Site Address : TABERNACLE
TERRACE, CWMAVON

Design Services.
15 Ascot Drive
Baglan
Port Talbot
SA12 8YL.