



1:200 1:100 1:50

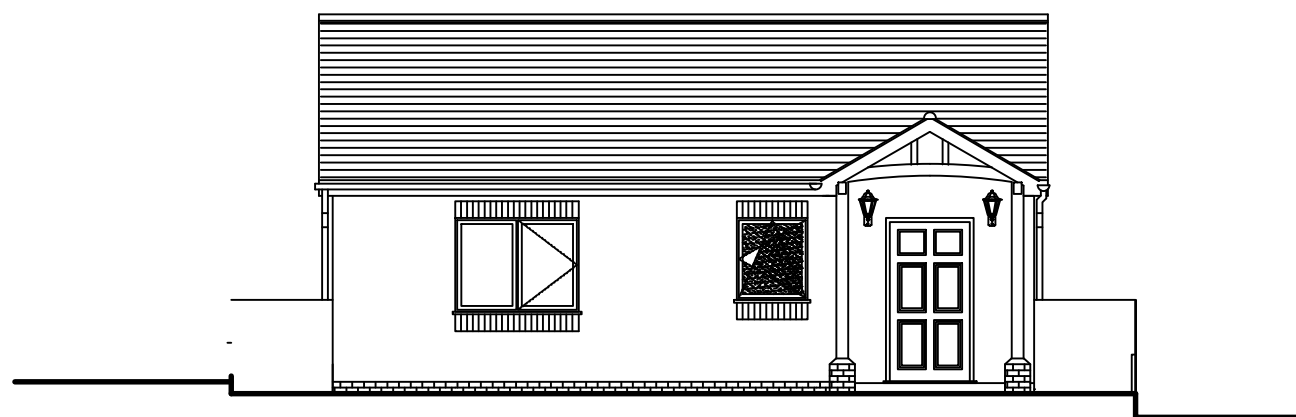


FRONT ELEVATION

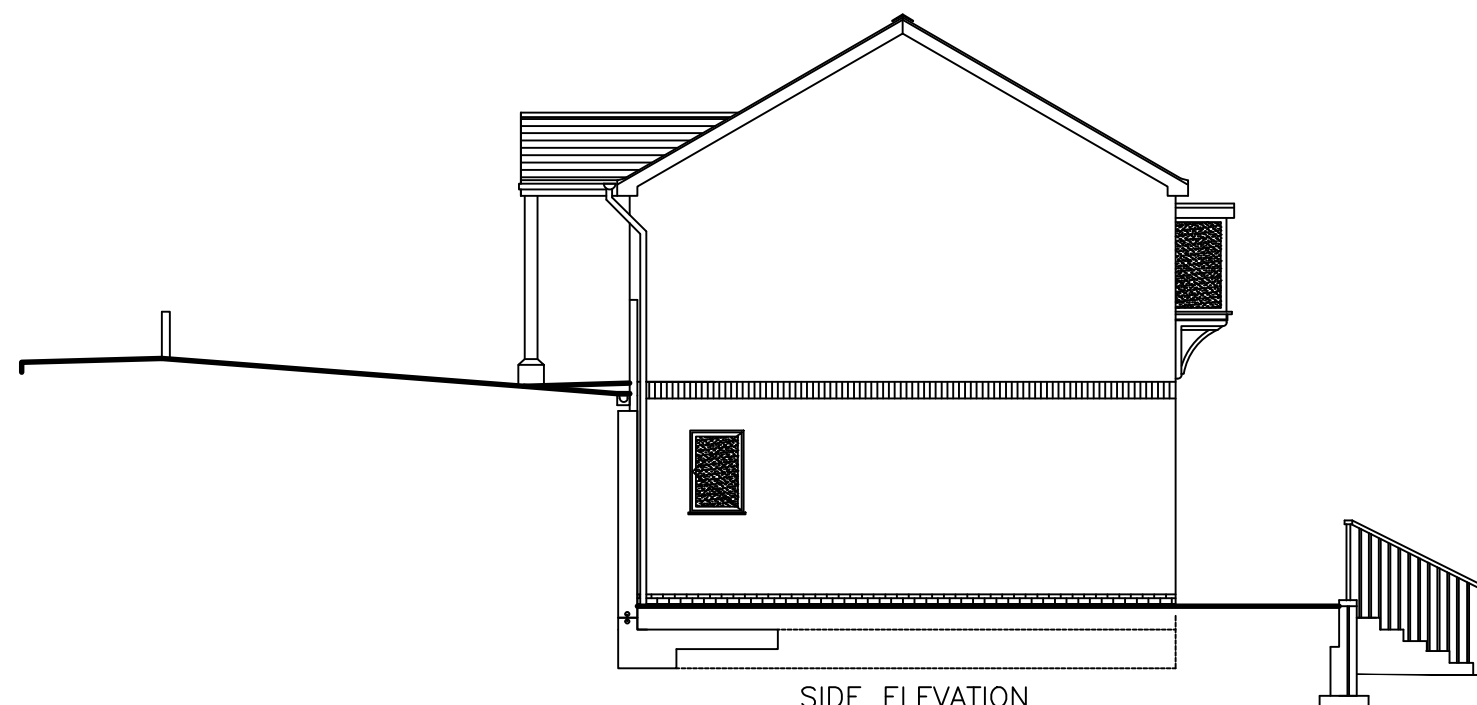

SIDE ELEVATION


WINDOW NON OPENING
FITTED WITH OBSCURE GLAZING

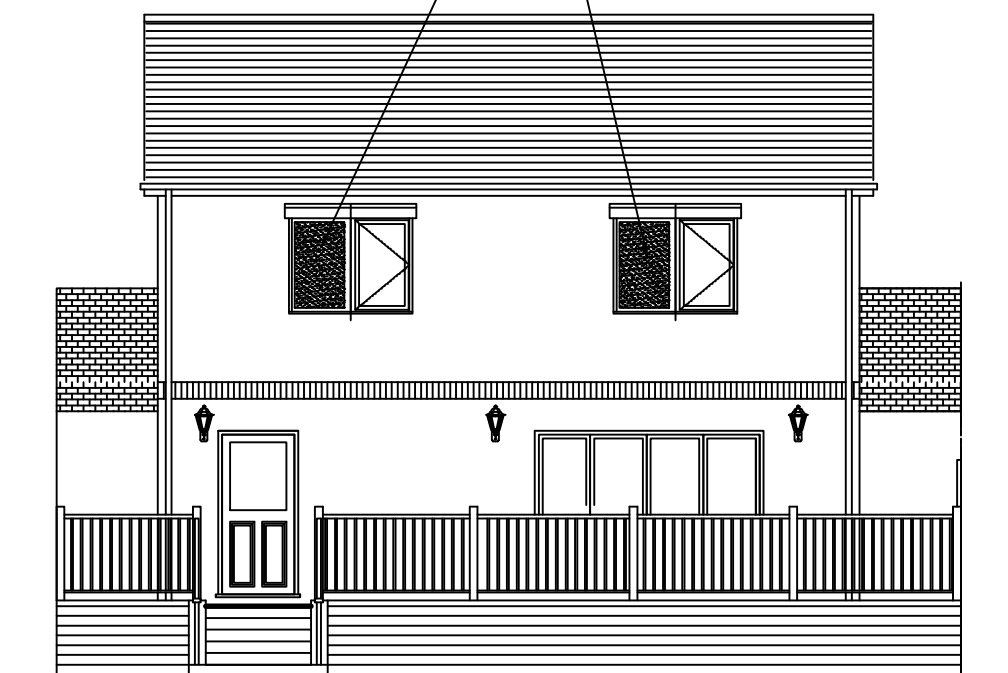

REAR ELEVATION

BIRD BOX 370Wx310H
32mm DIAMETER HOLE.
SPECIFICATION FOR HOUSE
SPARROW.

NON MATERIAL AMENDMENT
ADDITIONAL WINDOW OBSCURE
GLAZING
PILKINGTON LEVEL 3

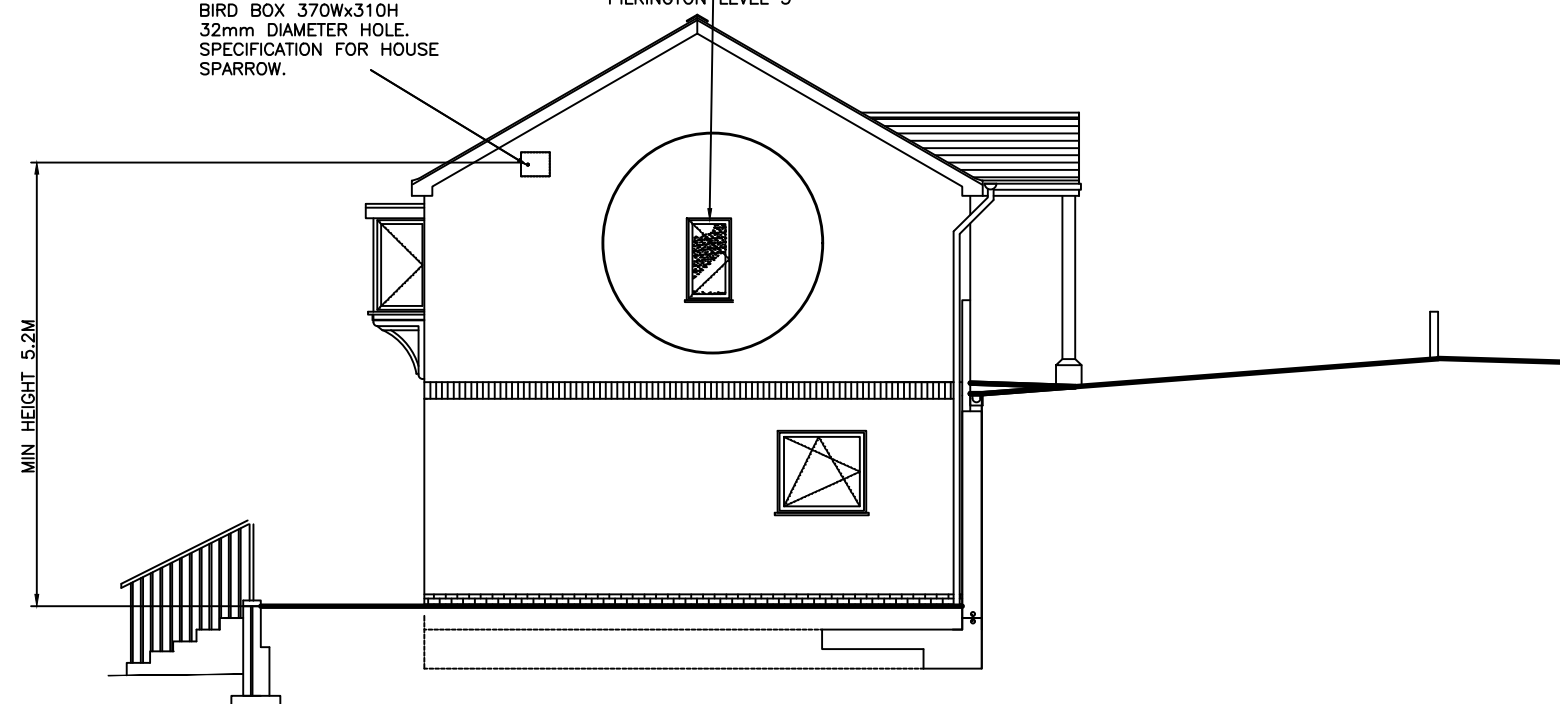

SIDE ELEVATION

rds

DRAWING No:- WE/TTC/19/A33 REV 'B'-NMA
PROJECT:- Proposed Dwelling at Tabernacle
Terrace, Cwmavon
TITLE:- PLOT 3
PROPOSED ELEVATION - ADDITIONAL EN-SUITE
WINDOW
Scale 1:100 (A3).

Job Ref : WE/TTC/19
Customer : Mr Wyn Edwards
Site Address : TABERNACLE
TERRACE, CWMAVON

Design Services.
15 Ascot Drive
Baglan
Port Talbot
SA12 8YL.