




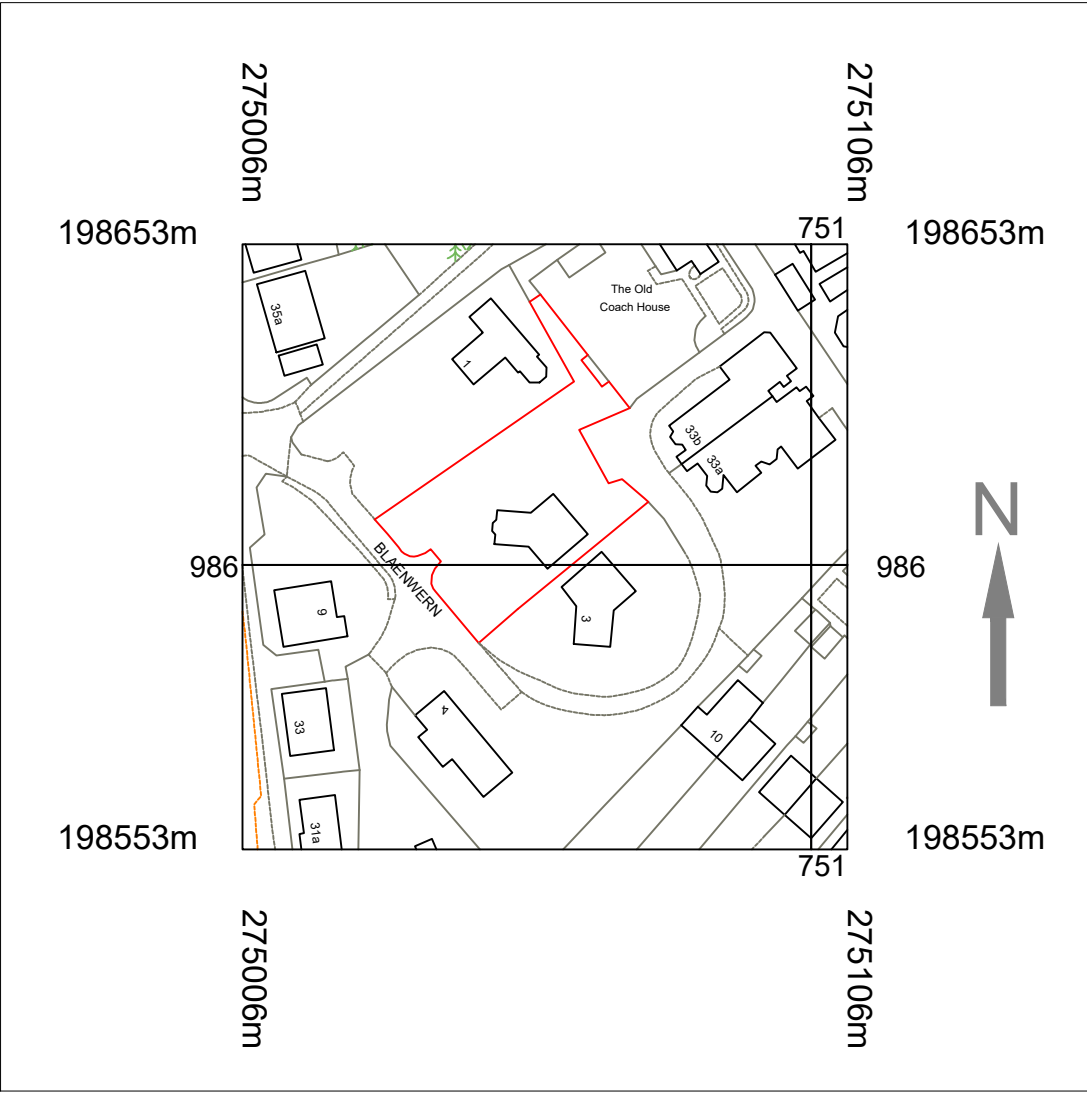

LOCATION PLAN SCALE 1:1250

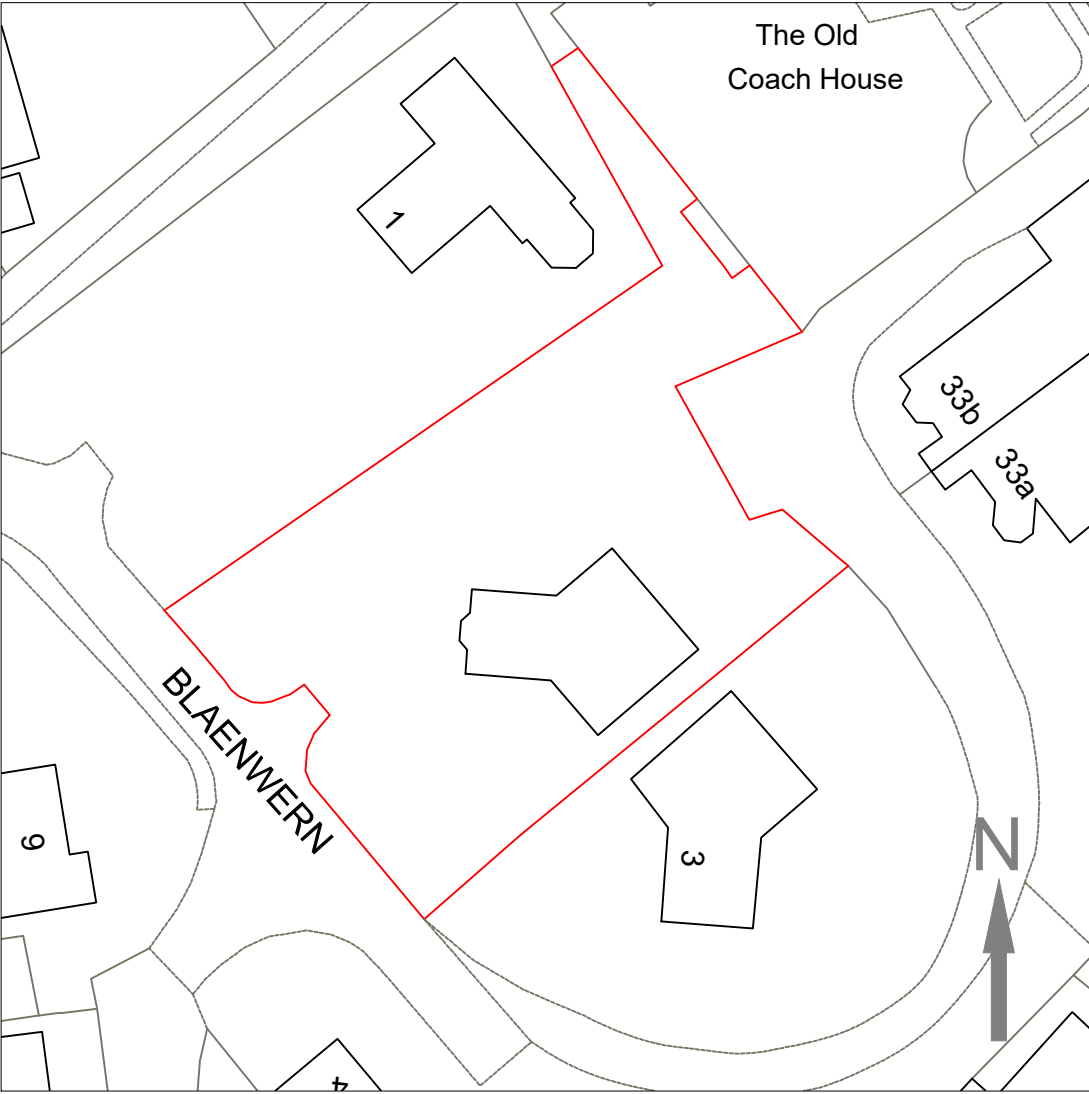


EXISTING BLOCK PLAN SCALE 1:500

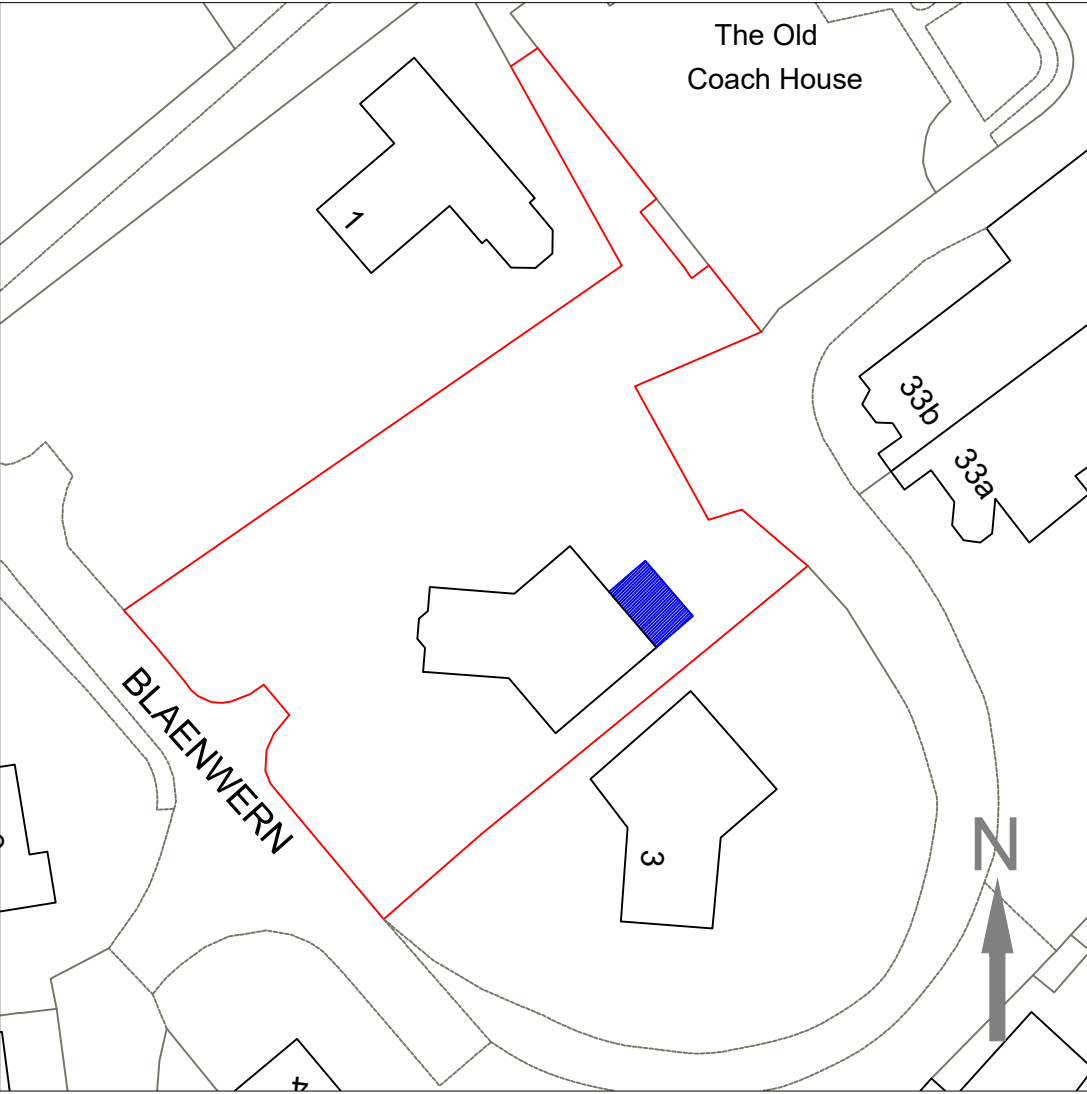


PROPOSED BLOCK PLAN SCALE 1:500




EXISTING EAST ELEVATION SCALE 1:100

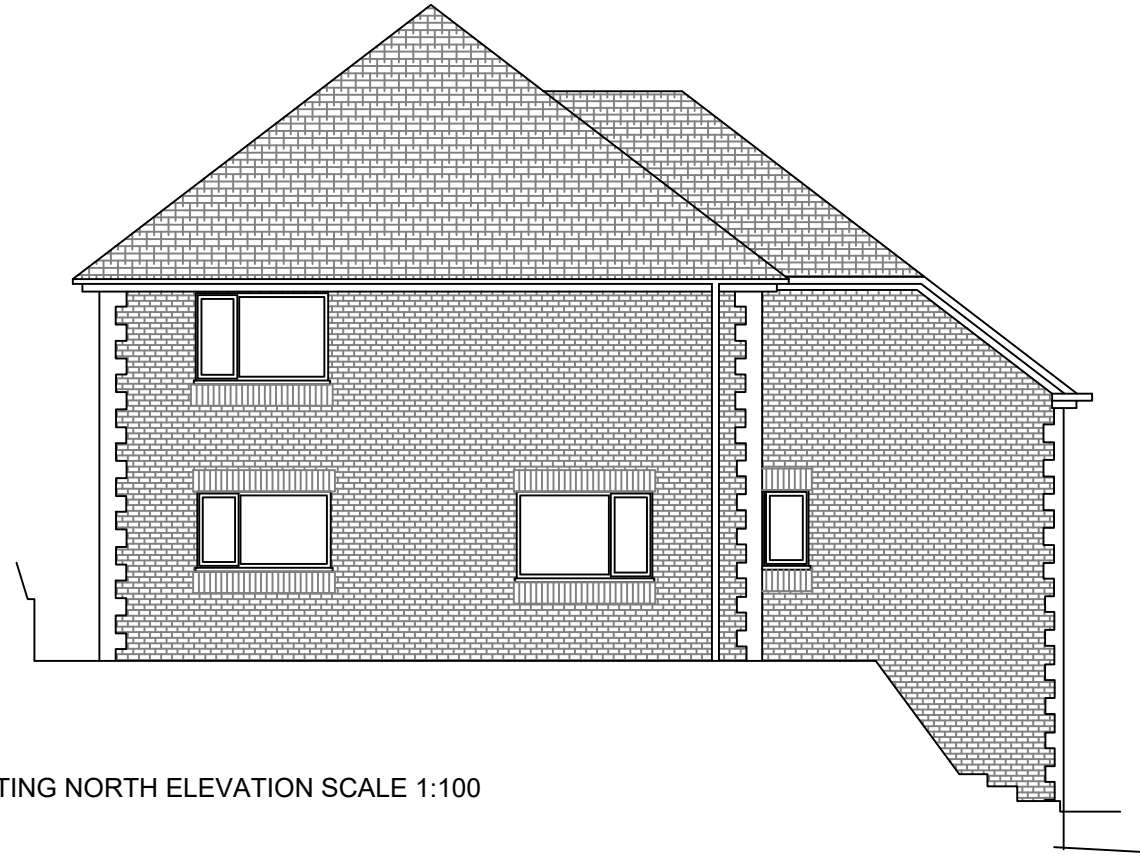

EXISTING NORTH ELEVATION SCALE 1:100

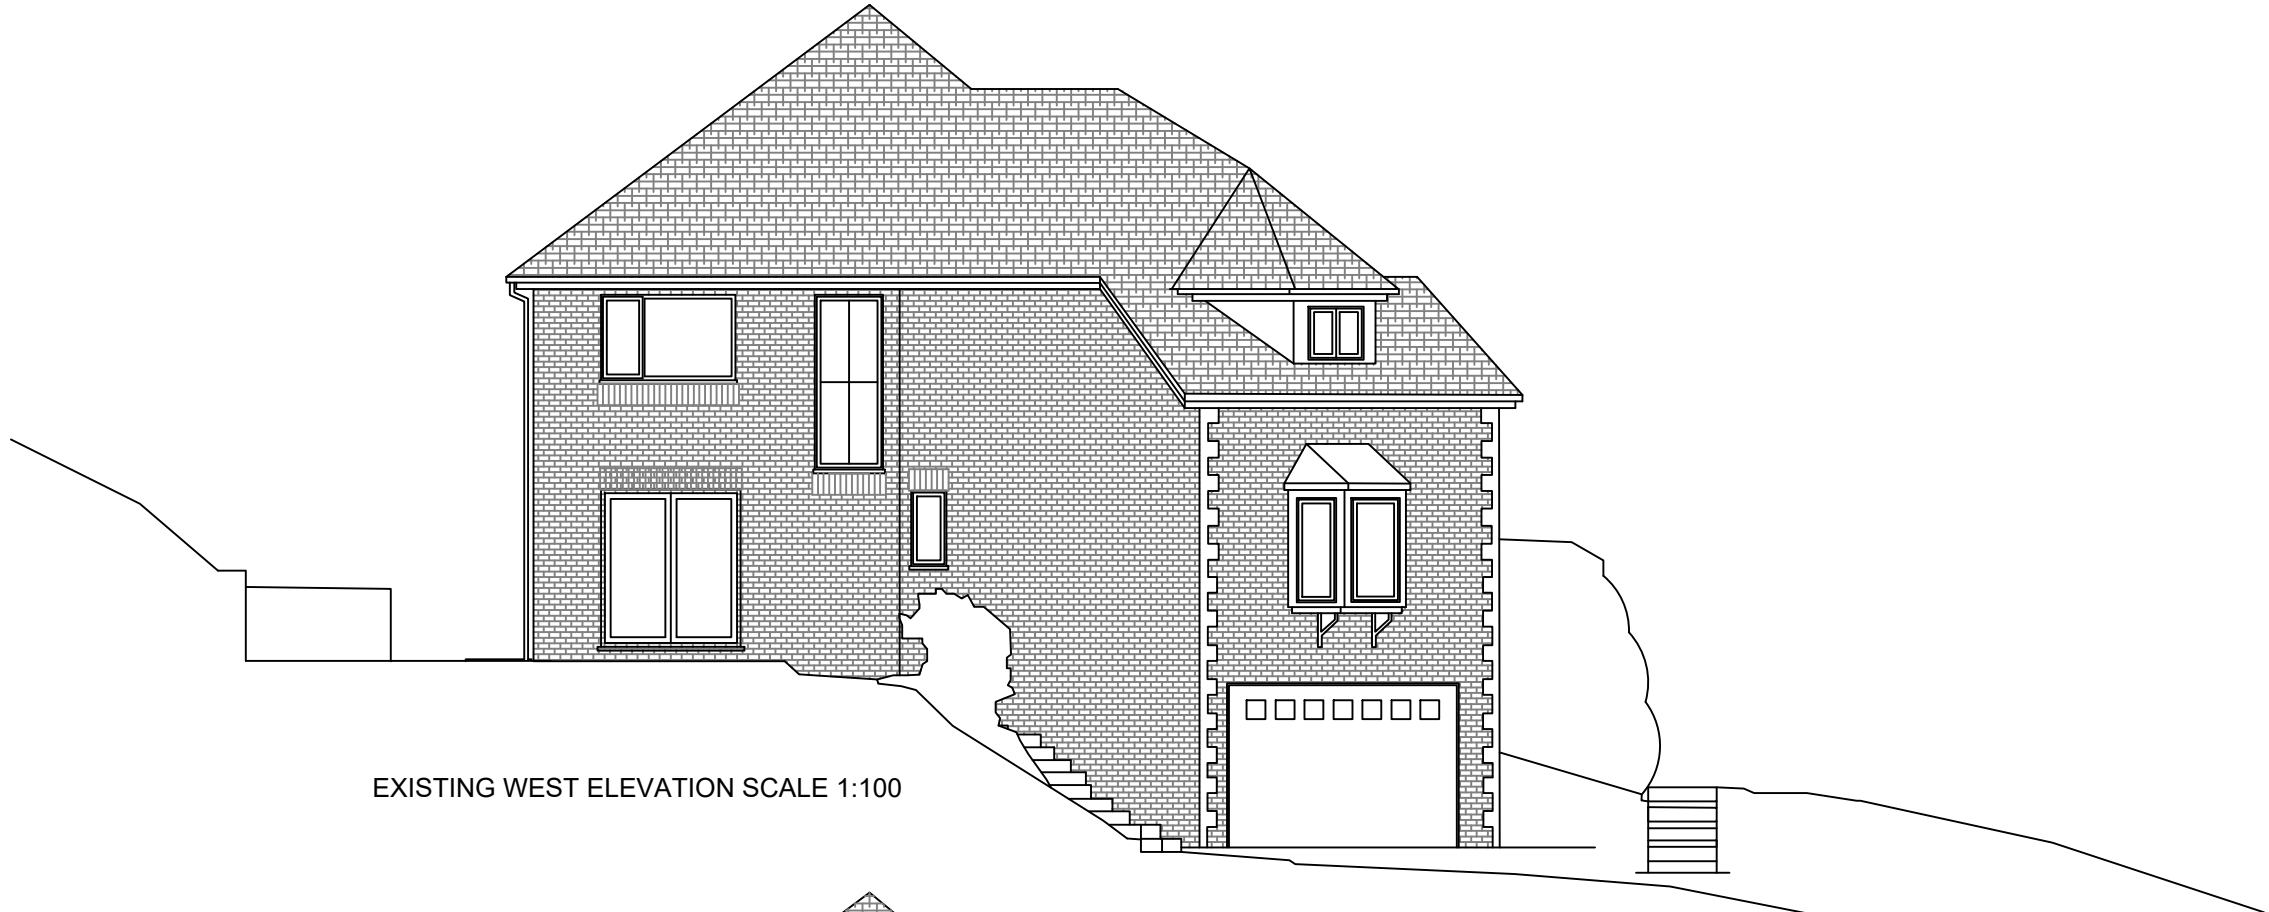

EXISTING WEST ELEVATION SCALE 1:100

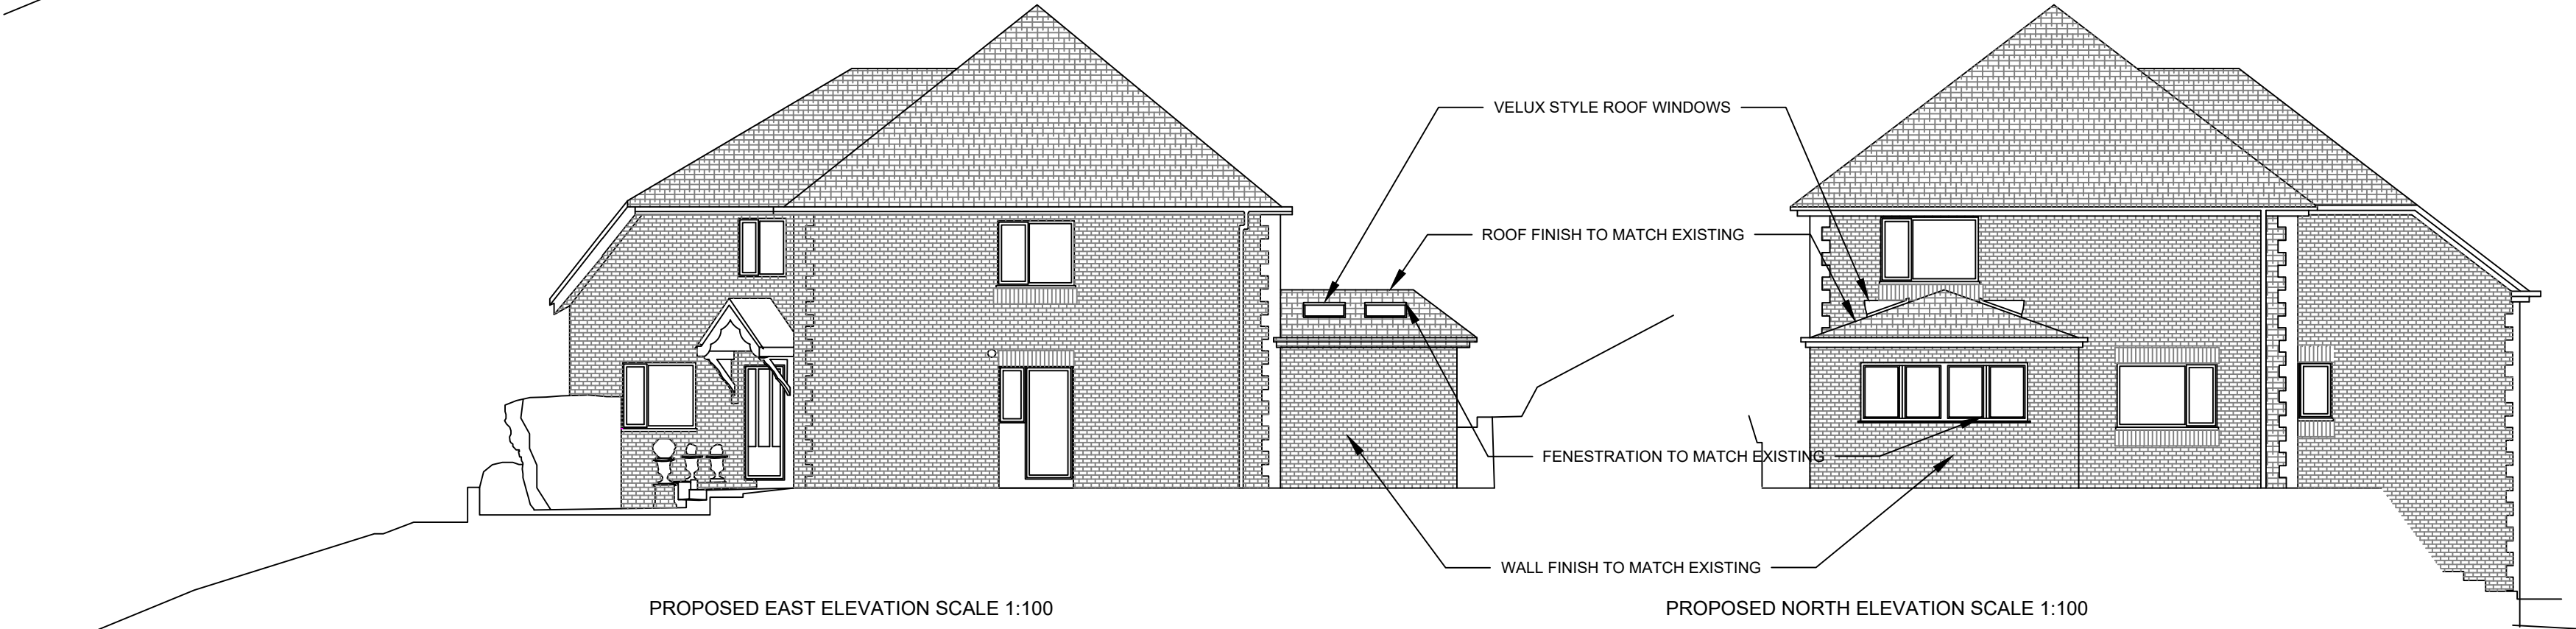


PROPOSED EAST ELEVATION SCALE 1:100


PROPOSED NORTH ELEVATION SCALE 1:100



PROPOSED WEST ELEVATION SCALE 1:100

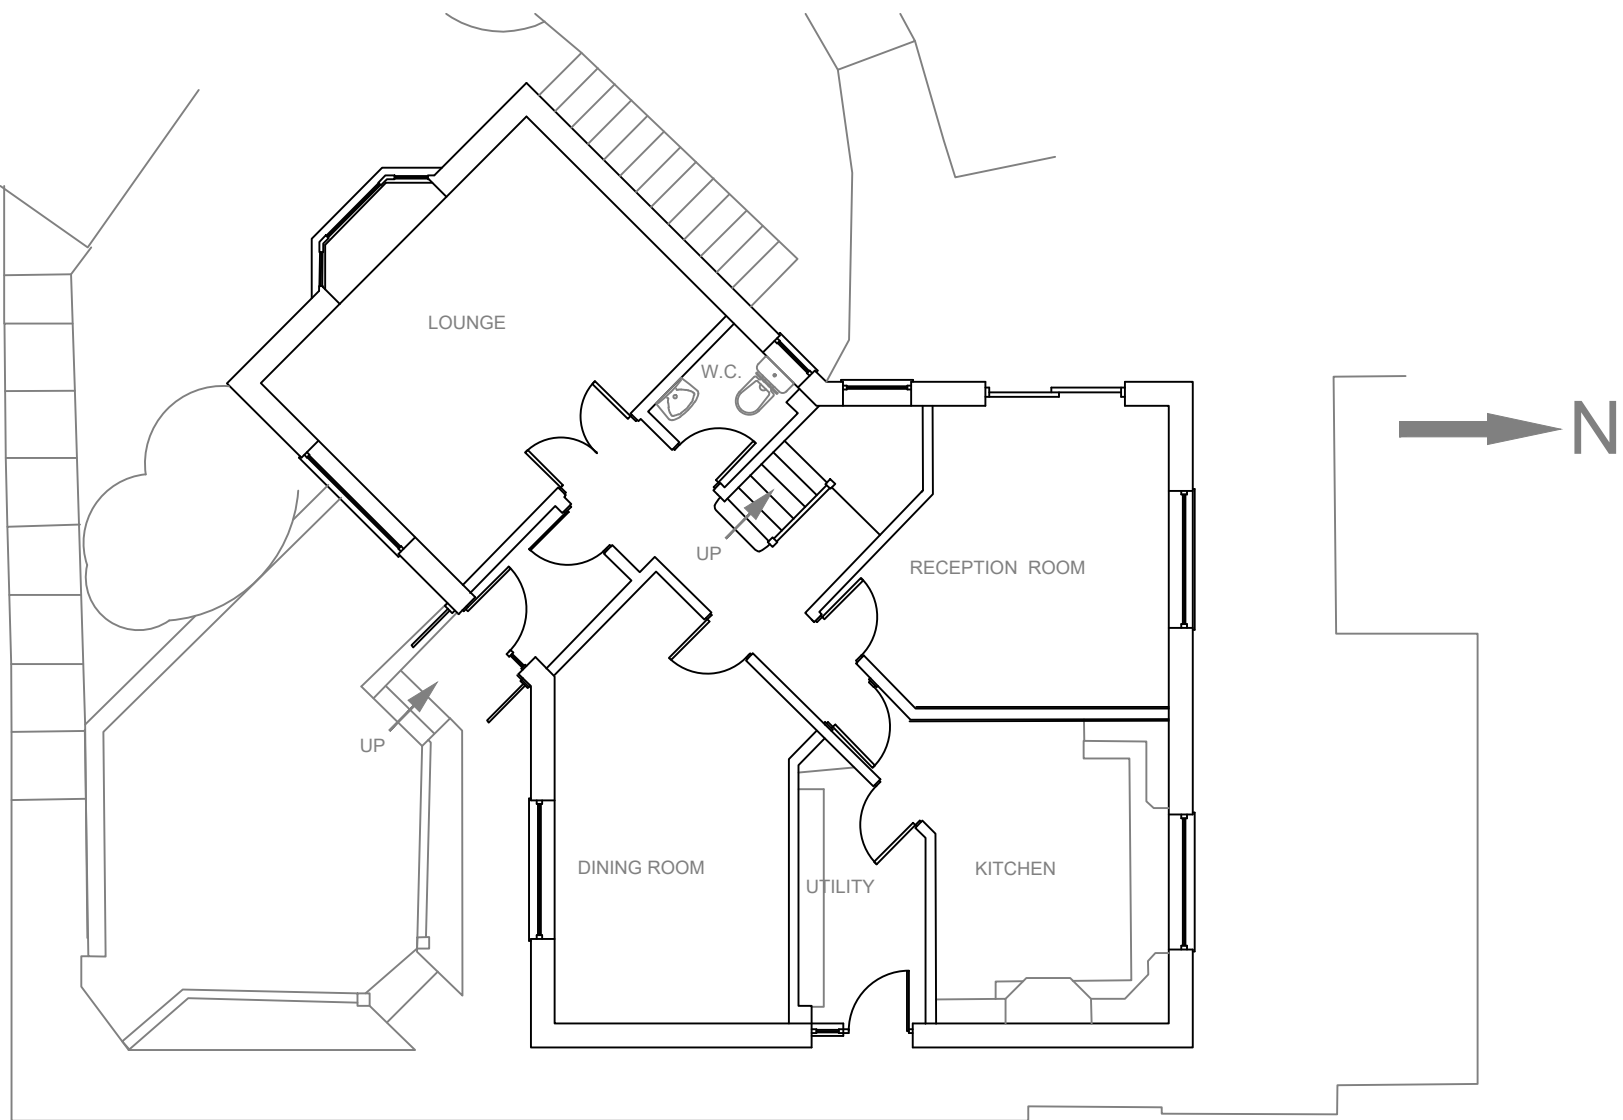

EXISTING GROUND FLOOR PLAN SCALE 1:100

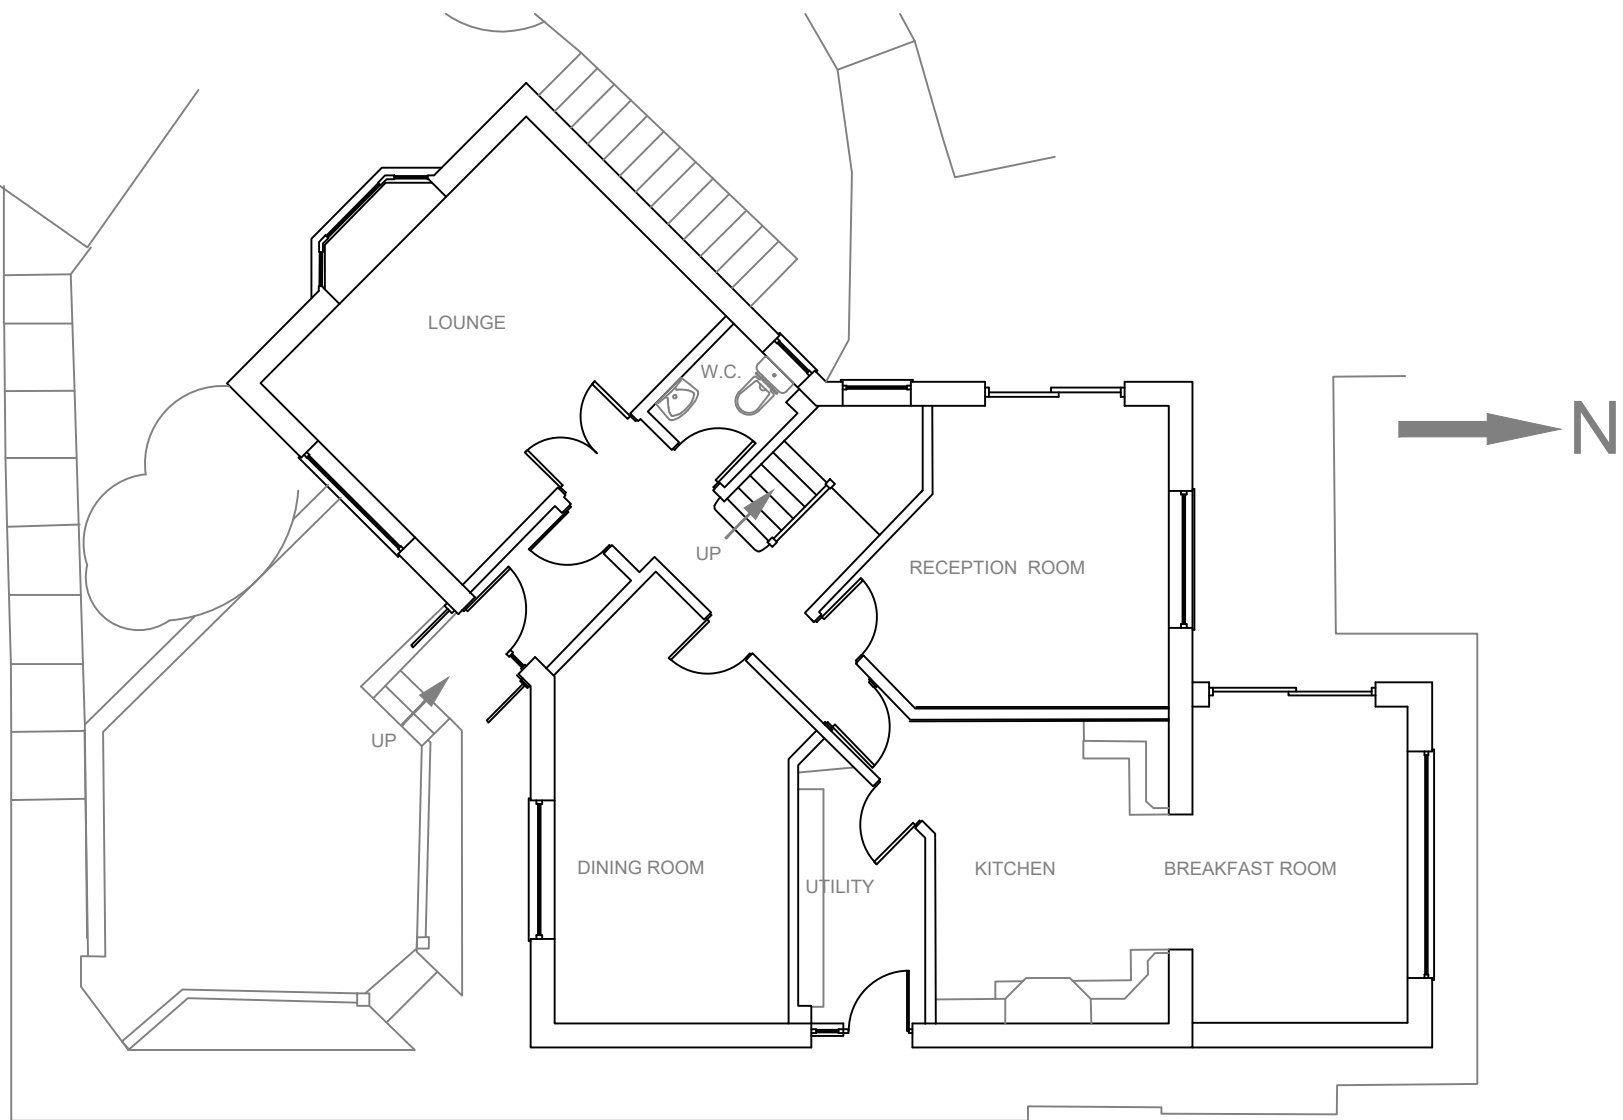

PROPOSED GROUND FLOOR PLAN SCALE 1:100

NAME	MR G EVANS
ADDRESS	2 Blaenwern Pen Y Wern Road Brynorth NEATH SA19 7AA
CONTACT TEL	07572446498
AGENT	MARK THOMAS
CONTACT TEL	07572446498
WORK DESCRIPTION	REAR SINGLE STOREY EXTENSION
DRAWING No 2SA10-1 PAPER SIZE A1	

DOCUMENT COMMISSIONED AS CONCEPT DRAWINGS AS REQUIRED FOR STAGE 2 OF THE PLAN OF WORK (RIBA 2013). OR STAGE 3 OF THE CIOB PLAN OF WORK (WITH THE BIM OVERLAY). THE OBJECTIVE TO ACHIEVE PERMISSION TO BUILD. DRAWINGS ARE NOT TO BE CLASSIFIED AS DEVELOPED/TECHNICAL DRAWINGS REQUIRED FOR THE FOLLOWING STAGES IN THE PLAN OF WORKS BOUNDARY AND PARTY WALL ACT SURVEYS TO BE CONFIRMED BY APPLICANT BEFORE WORKS TO COMMENCE IF SCHEME GAINS L.P.A. APPROVAL.