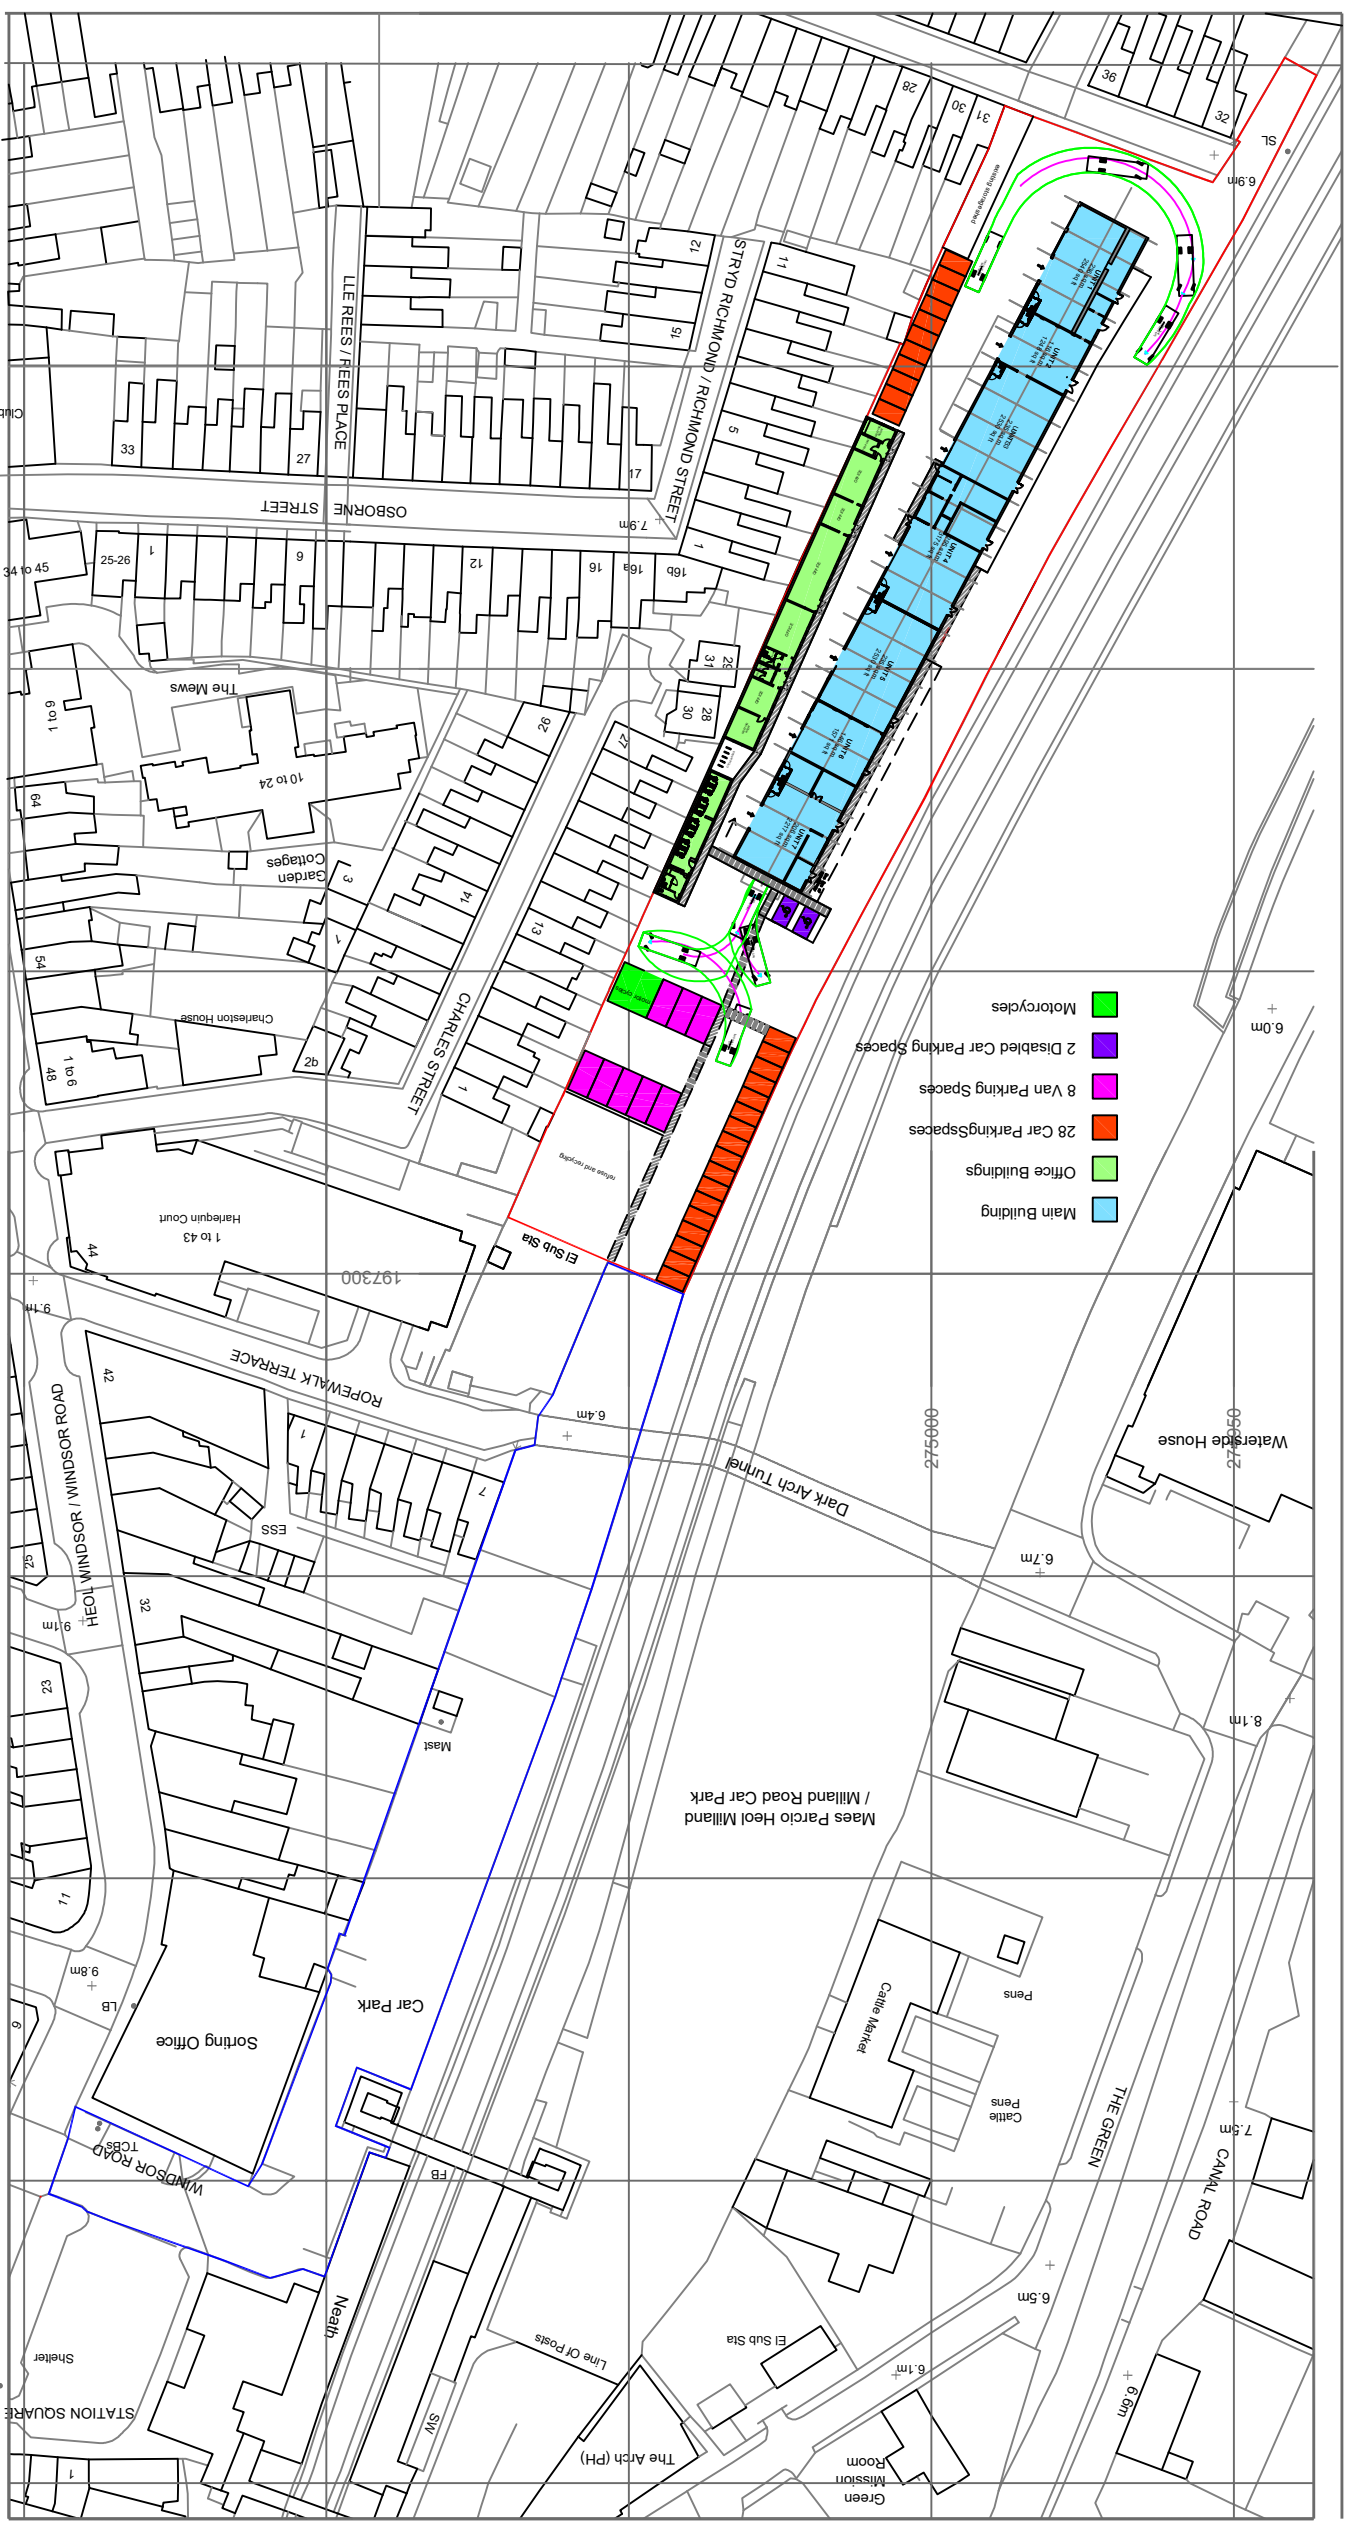


 OscarClarke Design fram@oscarclarke.com 415 Station Road Cardiff CF14 5UT 029 2140 9923 07703 294284	Railway Buildings		Neath	
title Site Plan Proposed	job no. 096	drg no. D AP502	rev D	scale 1:1250 @ A3 date 09/06/2020 drawn by FC checked by