


Superseded

Project: MR J. STEPHENS 4 Neath Abbey Road Neath Abbey, SA10 7BD		Title: Unnamed		<table><tr><td>Project number</td><td>Project Number</td></tr><tr><td>Date</td><td>Issue Date</td></tr><tr><td>Drawn by</td><td>Author</td></tr><tr><td>Checked by</td><td>Checker</td></tr><tr><td>Scale</td><td>1 : 100</td></tr></table>		Project number	Project Number	Date	Issue Date	Drawn by	Author	Checked by	Checker	Scale	1 : 100
Project number	Project Number														
Date	Issue Date														
Drawn by	Author														
Checked by	Checker														
Scale	1 : 100														

SITE PLAN - PROP
1 : 100

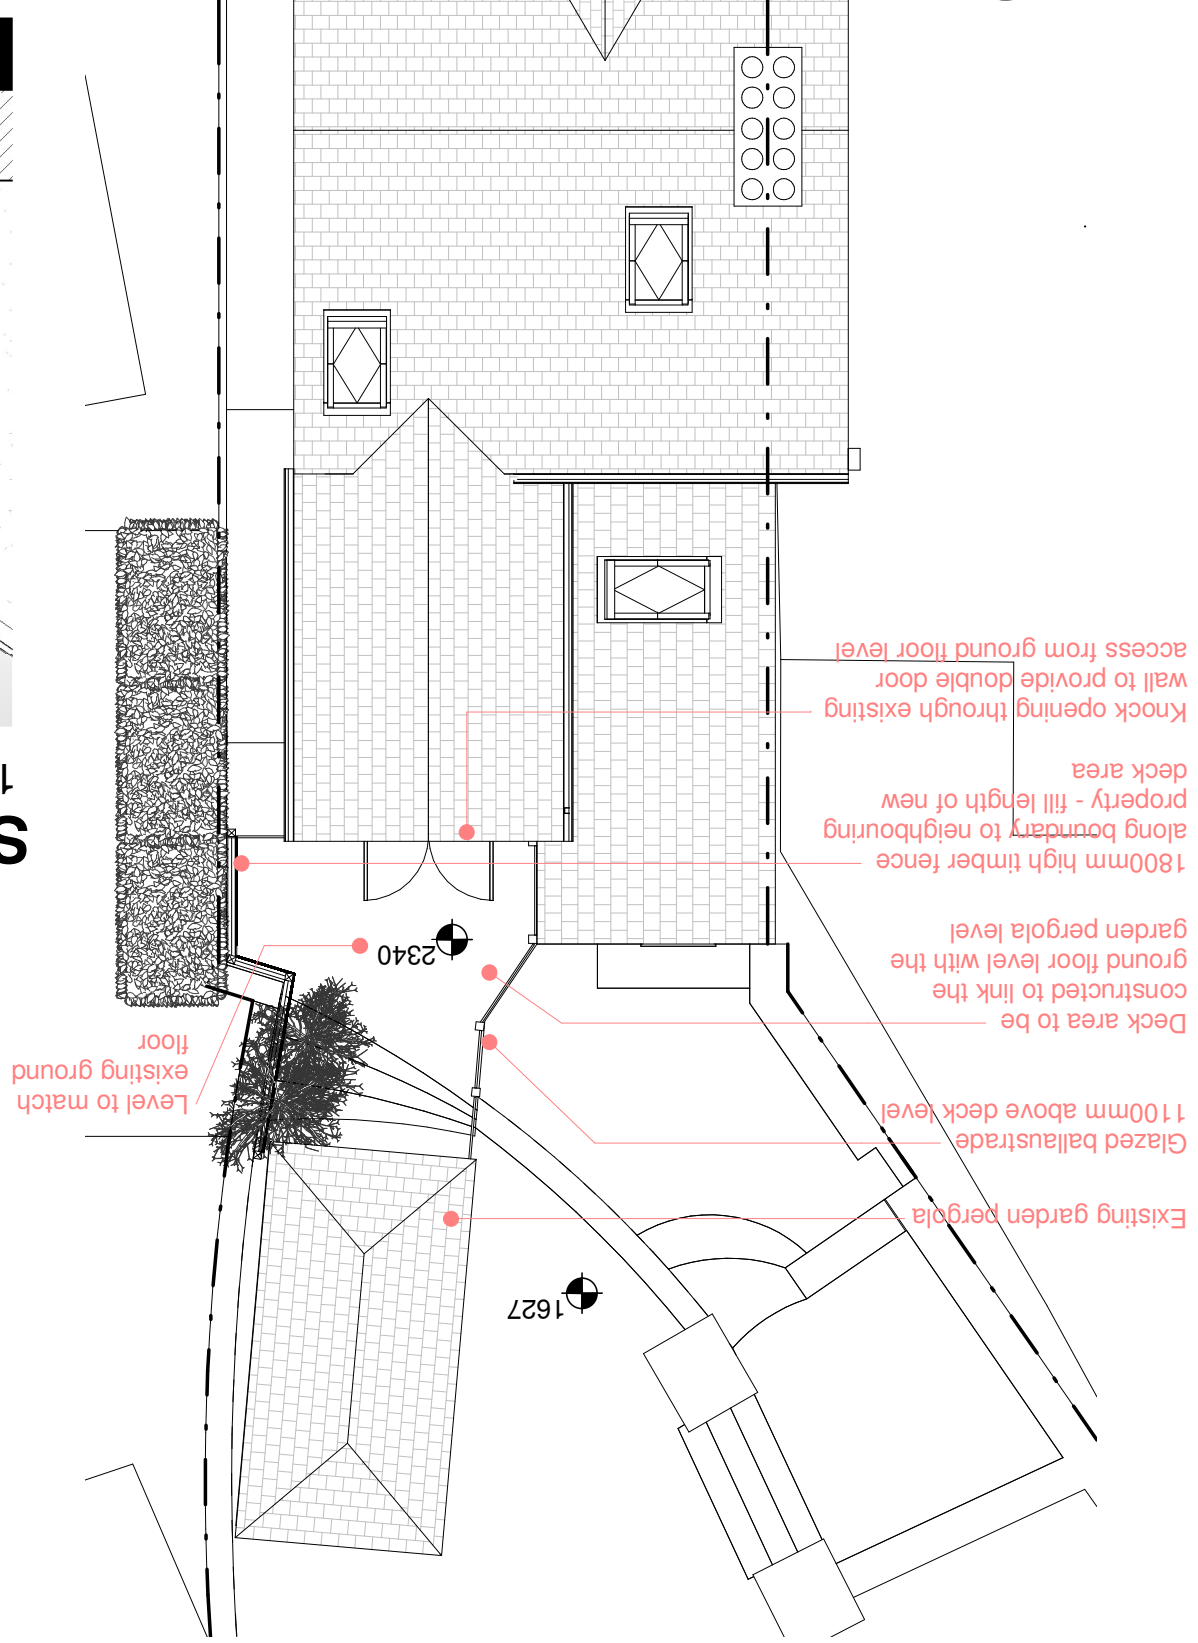

RHS ELEVATION - PROP



SIDE ELEVATION - PROP
1 : 100



REAR ELEVATION - PROP
1 : 100

