





Reproduced from an Ordnance Survey map with the permission of the
Controller of Her Majesty's Stationary Office. Crown Copyright reserved

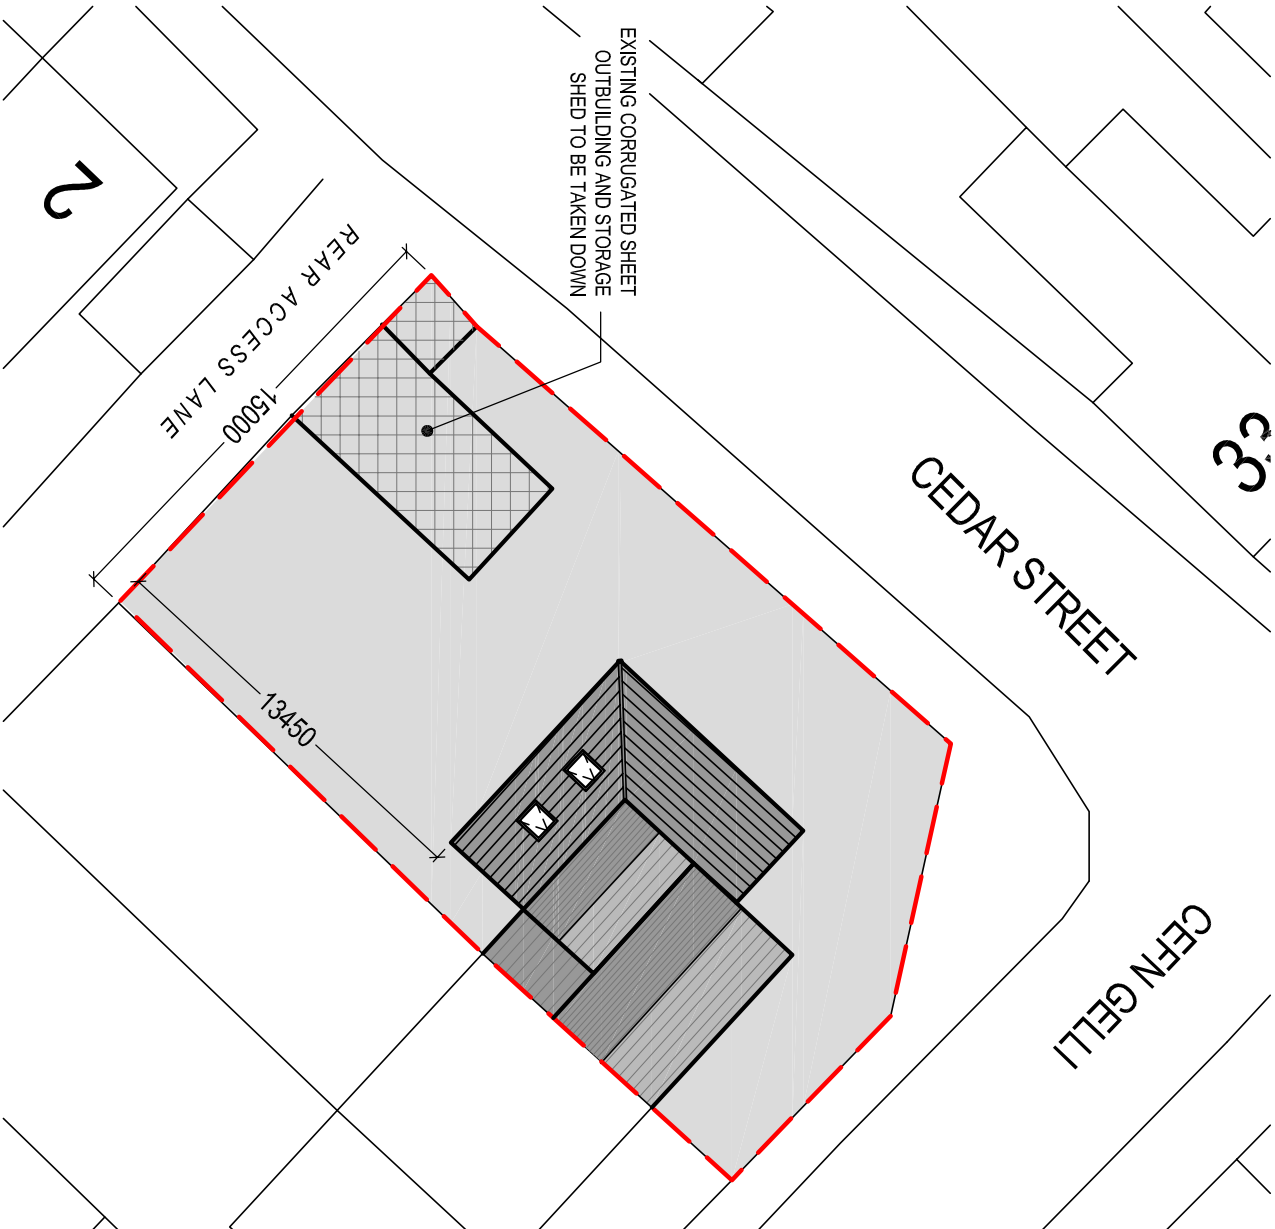

EXISTING SITE PLAN
Scale 1:250



Reproduced from an Ordnance Survey map with the permission of the
Controller of Her Majesty's Stationary Office. Crown Copyright reserved

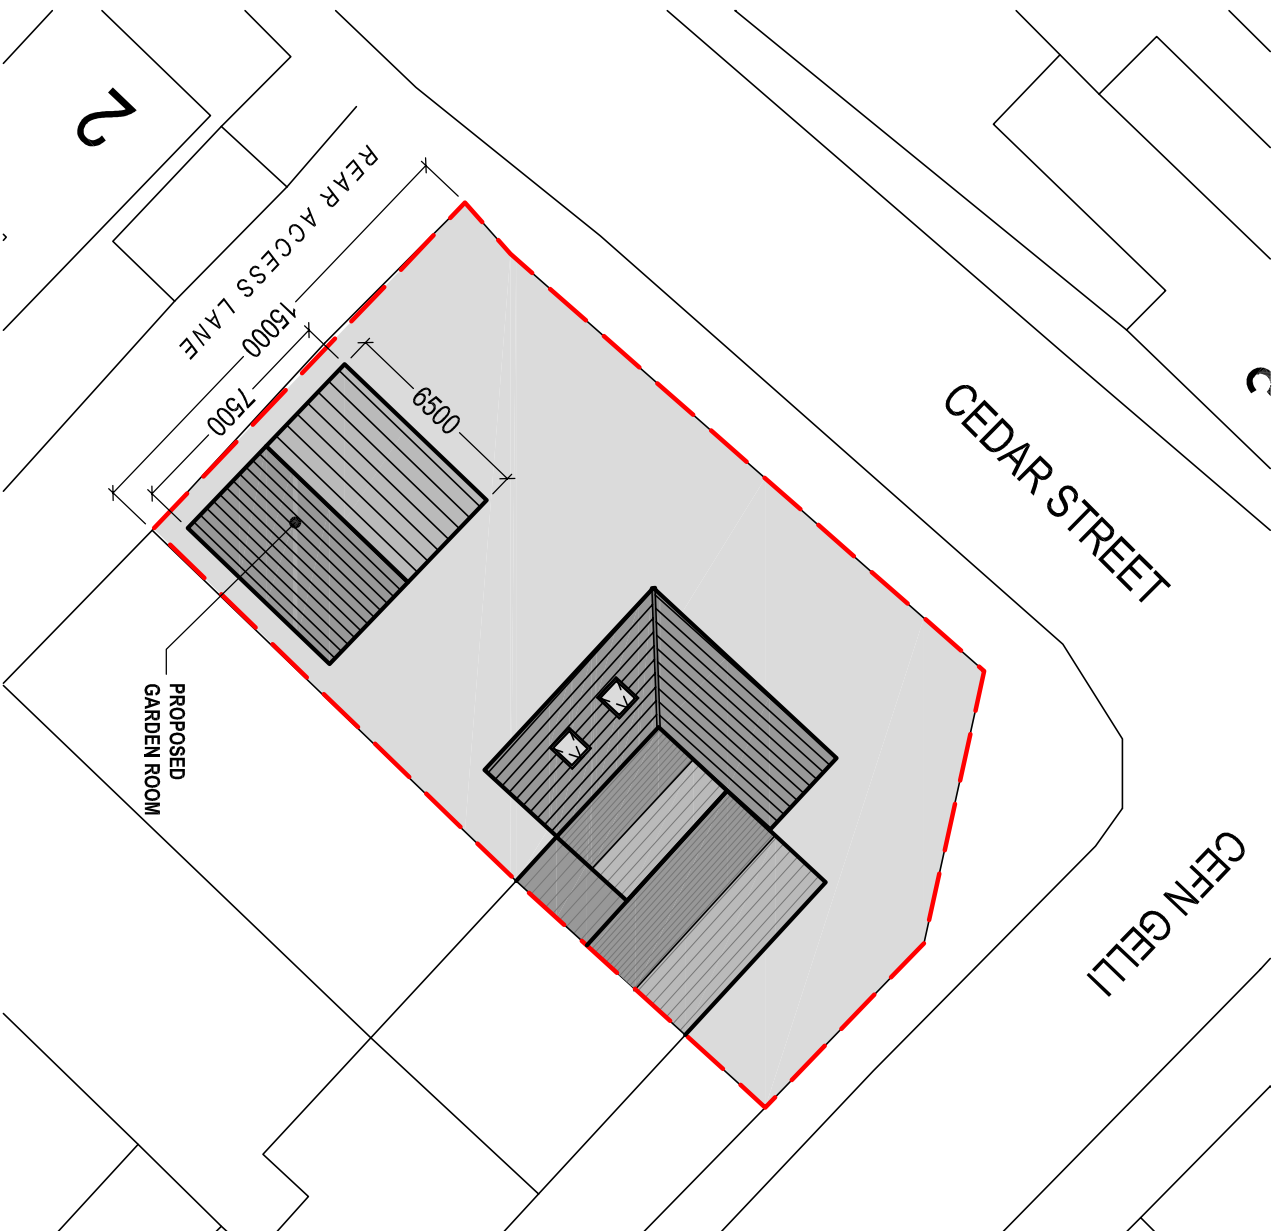

PROPOSED SITE PLAN
Scale 1:250



Cwm Planning & Design Ltd.
(architectural and Draughting Services)

Client:

Mr. M. Challenger
31 Cefn Gelli
Cwmgrwach
Neath
SA11 5PE

Project Title:

PROPOSED GARDEN ROOM

General Notes:

1. Do not scale from this drawing, take figured dimensions only.
2. Dimensions are in millimeters unless otherwise stated.

Drawing Issue:

PLANNING

Drawing Title:

EXISTING & PROPOSED SITE PLANS

Drawing No: 002

Revision:

Date: 30-03-2021

Revised:

Scale(s): 1:250

Paper Size:

A3