


Superseded

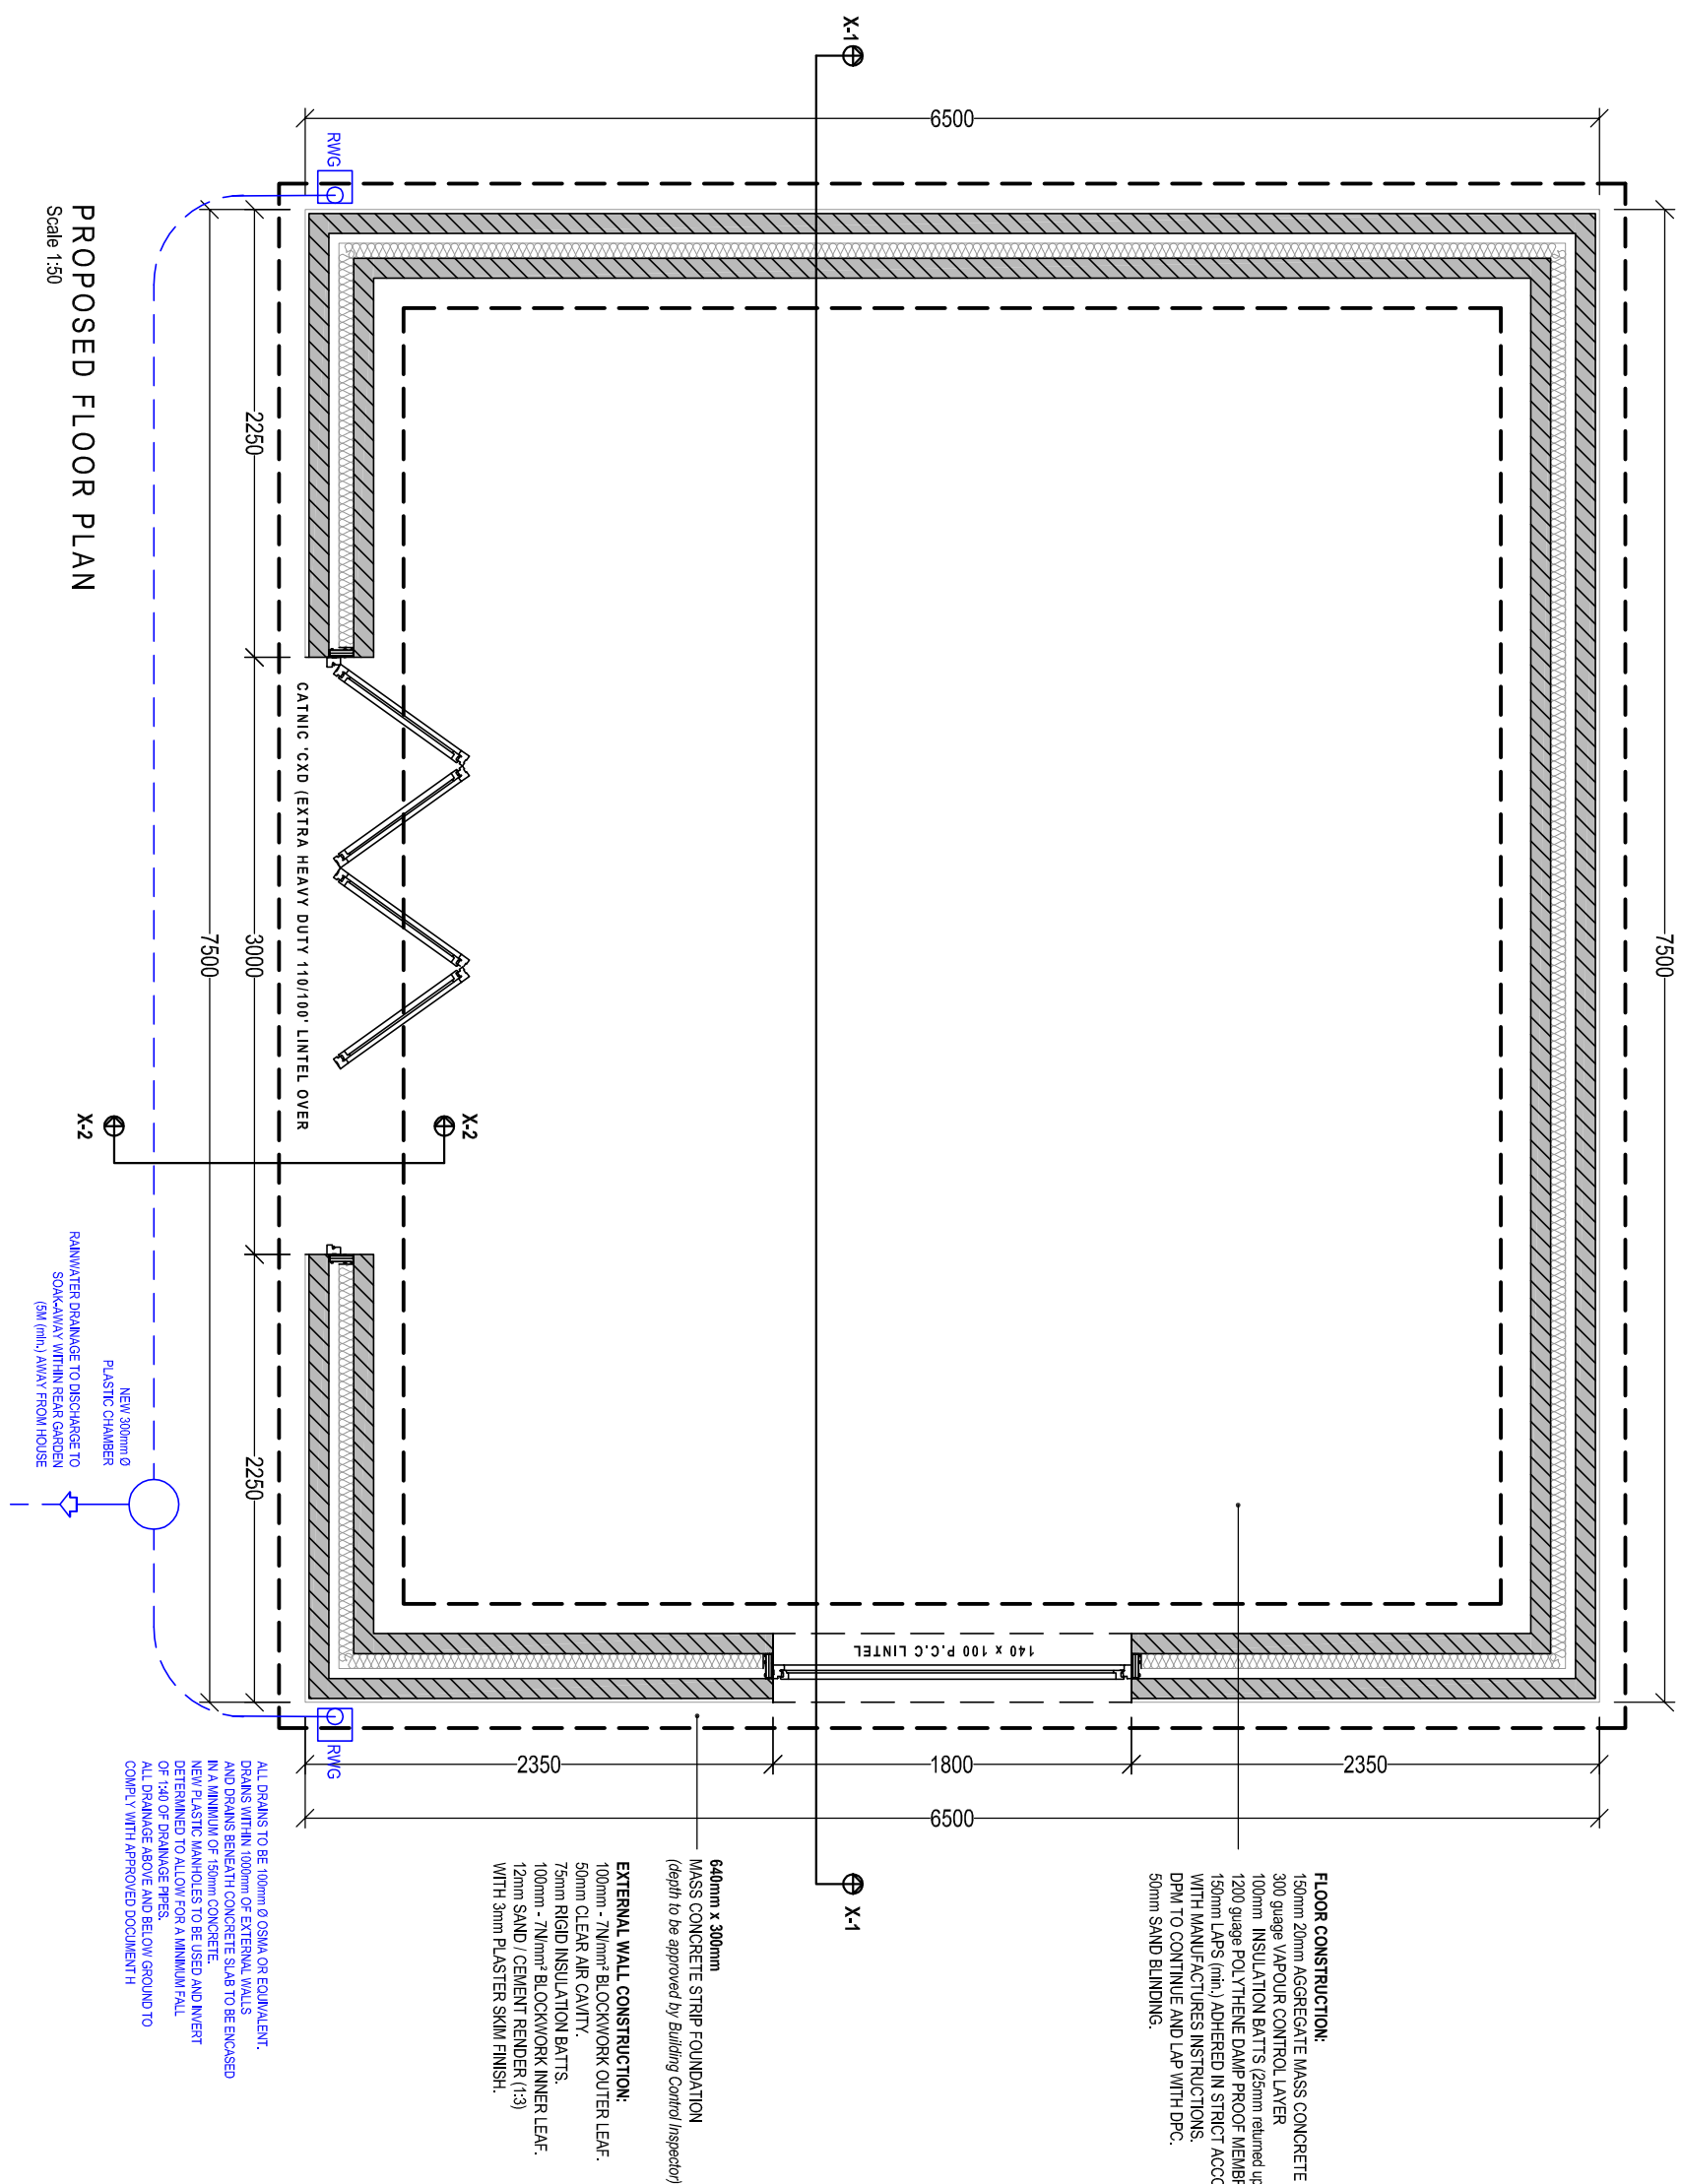

Client:		Mr. M. Challenger 31 Cefn Gelli Cwmngwarch Neath SA11 5PE	
Project Title:		PROPOSED GARDEN ROOM	
General Notes: 1. Do not scale from this drawing, take agreed dimensions only. 2. Dimensions are in millimetres unless otherwise stated.			
Drawing Issue:		PLANNING	
Drawing Title: PROPOSED FLOOR PLAN			
Drawing No:	004	Revision:	
Date:	25-03-2021	Revised:	
Scale(s):	1:30	Paper Size:	A3
			
Cwm Planning & Design Ltd. (Civil, Structural & Architectural)			