




NOTES:

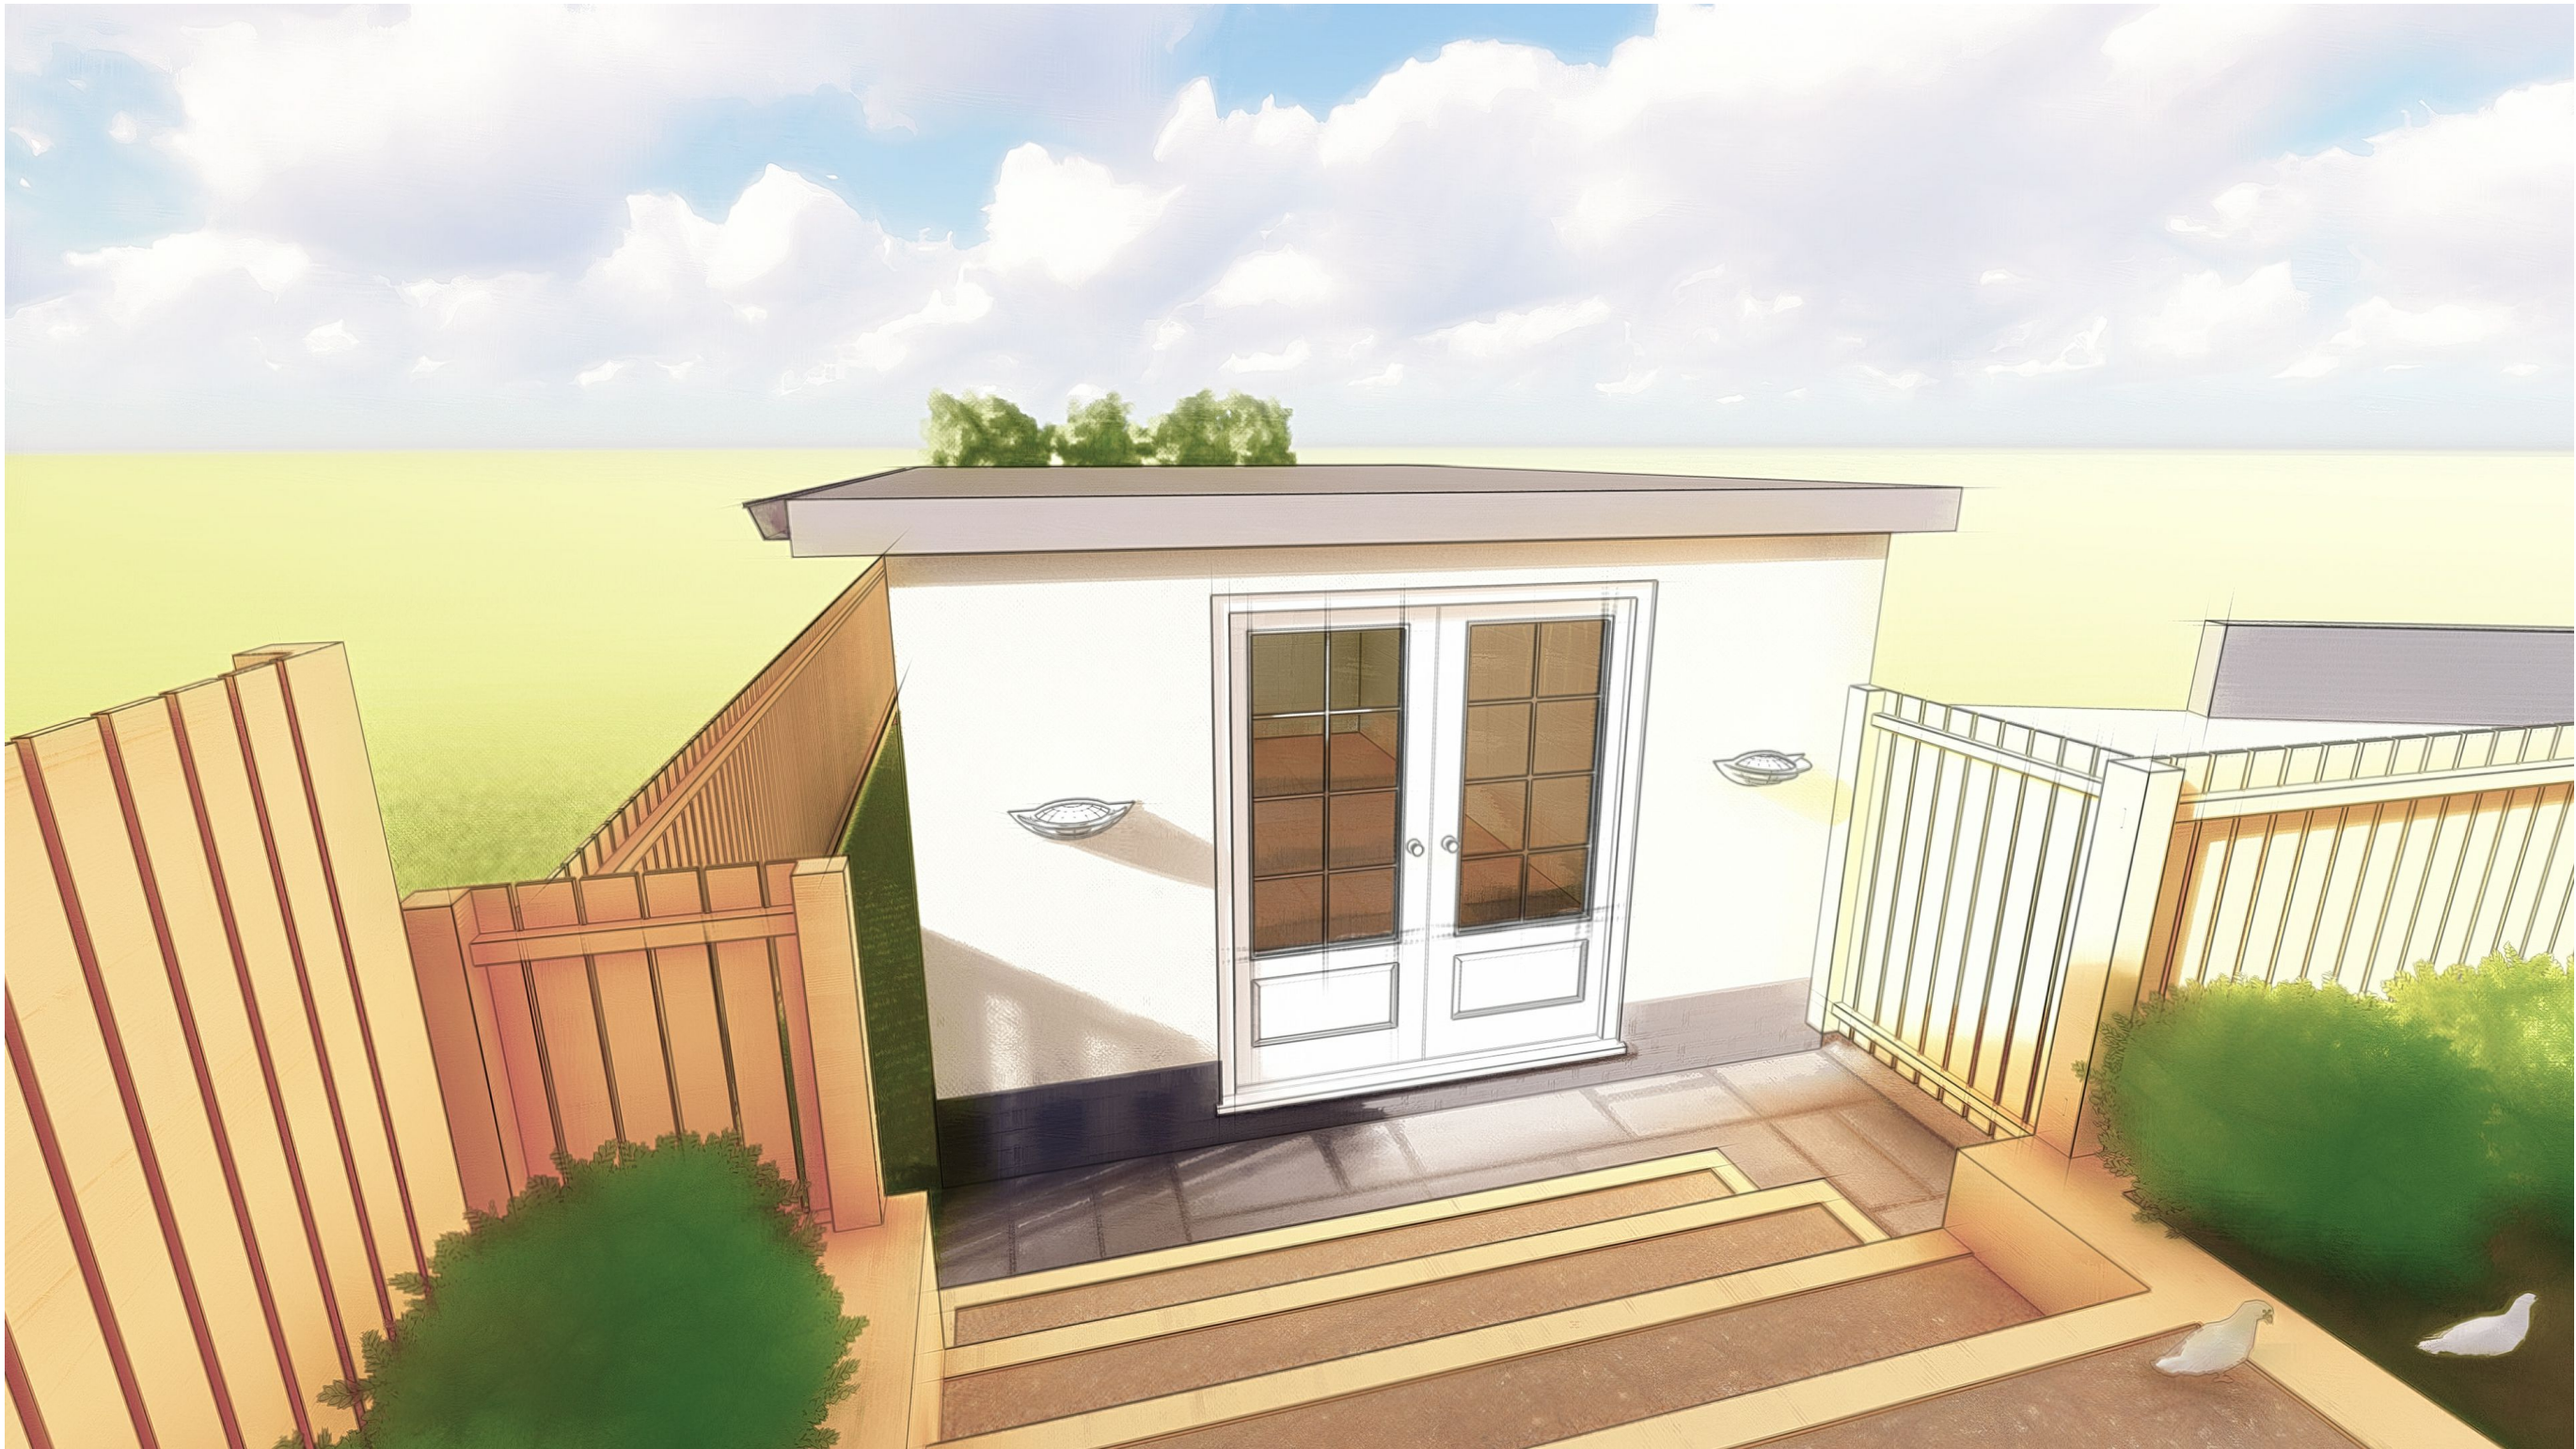

DRAWING STATUS

Planning

PROJECT

Rose Cottage, Main Rd - Outbuilding

TITLE

Colour Sketch

CLIENT

Mr & Mrs C Morgan

DRAWN BY
Gareth Owen

DATE
24.03.21


SCALE (@A3)

PROJECT NO.
GOCD CM01


DRAWING NO.
A001

REV
P2

GO CONCEPT DESIGNS LTD, 9 DARWIN RD, PORT TALBOT, SA12 6BT
gareth@goconceptdesigns.co.uk adriana@goconceptdesigns.co.uk

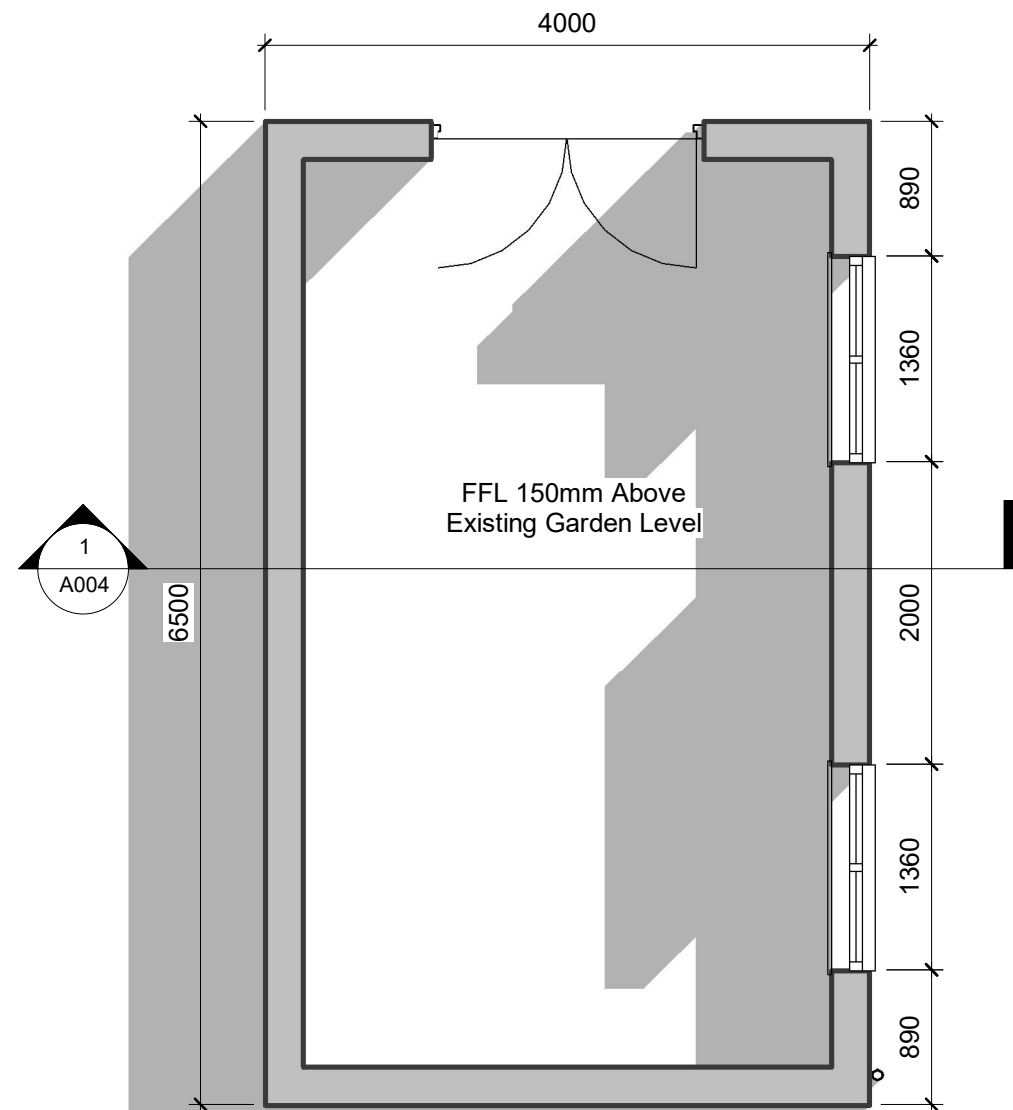

1 Proposed Outbuilding Floor Plan
1 : 50

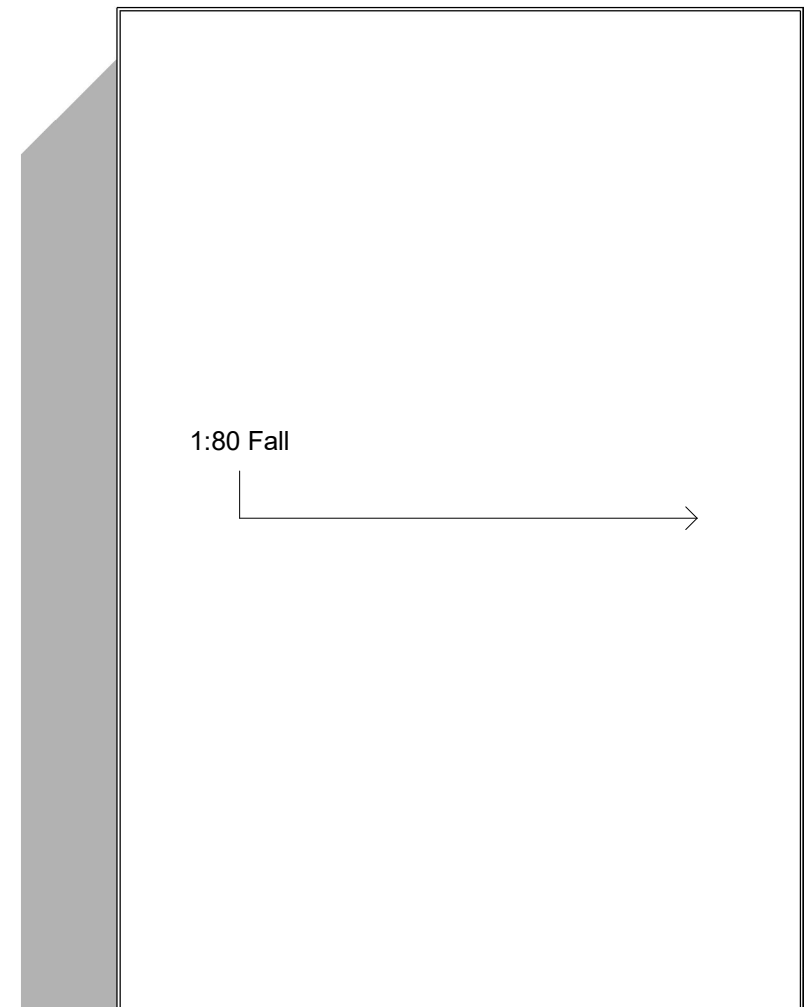

2 Proposed Outbuilding Roof Plan
1 : 50

NOTES:



DRAWING STATUS

Planning

PROJECT

Rose Cottage, Main Rd - Outbuilding

TITLE

Outbuilding Plans

CLIENT

Mr & Mrs C Morgan

DRAWN BY

Gareth Owen

DATE

24.03.21

SCALE (@A3)

1 : 50

PROJECT NO.

GOCD CM01


DRAWING NO.

A002


REV

P2


GO CONCEPT DESIGNS LTD, 9 DARWIN RD, PORT TALBOT, SA12 6BT
gareth@goconceptdesigns.co.uk adriana@goconceptdesigns.co.uk

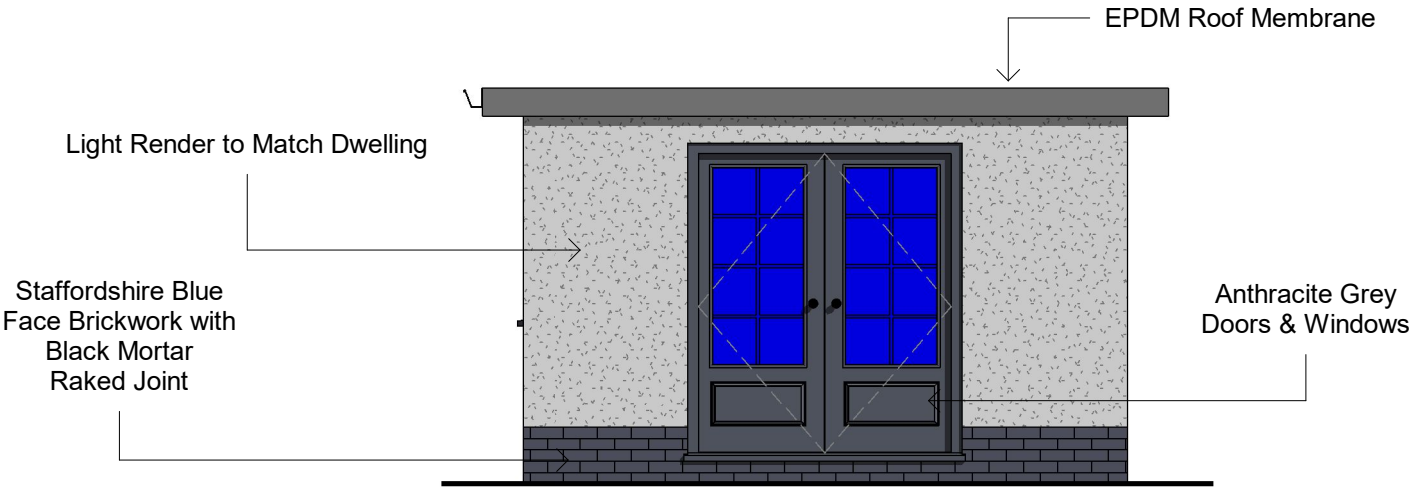

1 **Proposed Front**
1 : 50

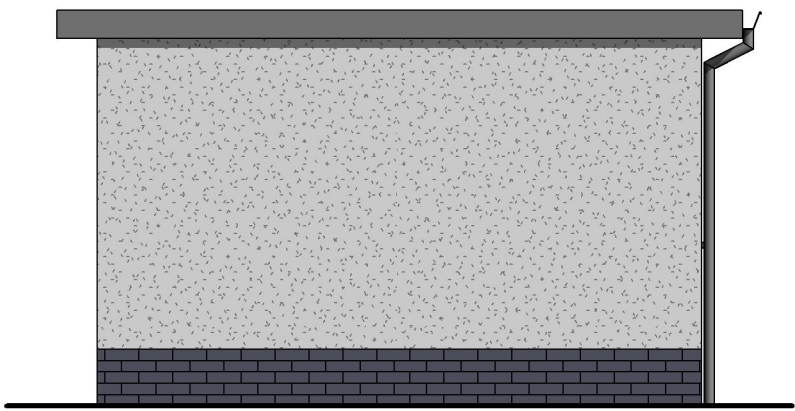


2 **Proposed Rear**
1 : 50

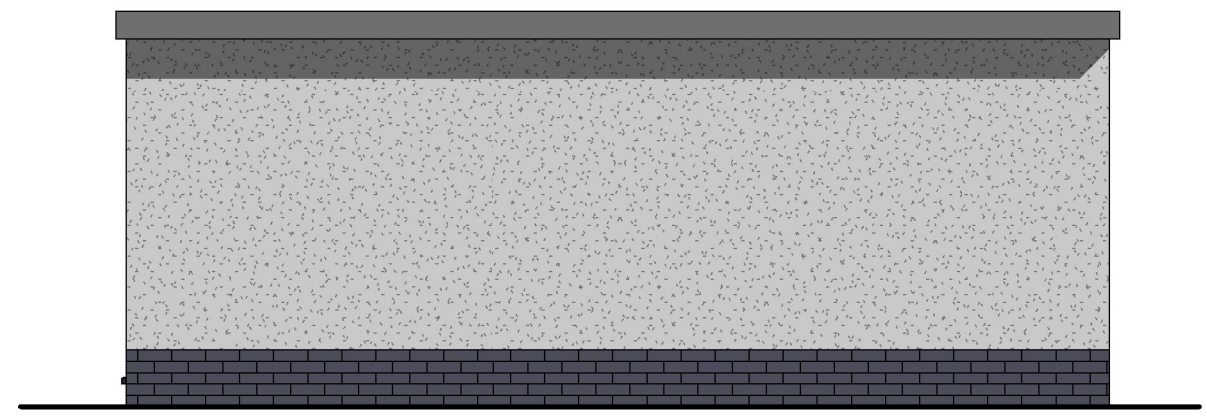

3 **Proposed Right**
1 : 50




4 **Proposed Left**
1 : 50

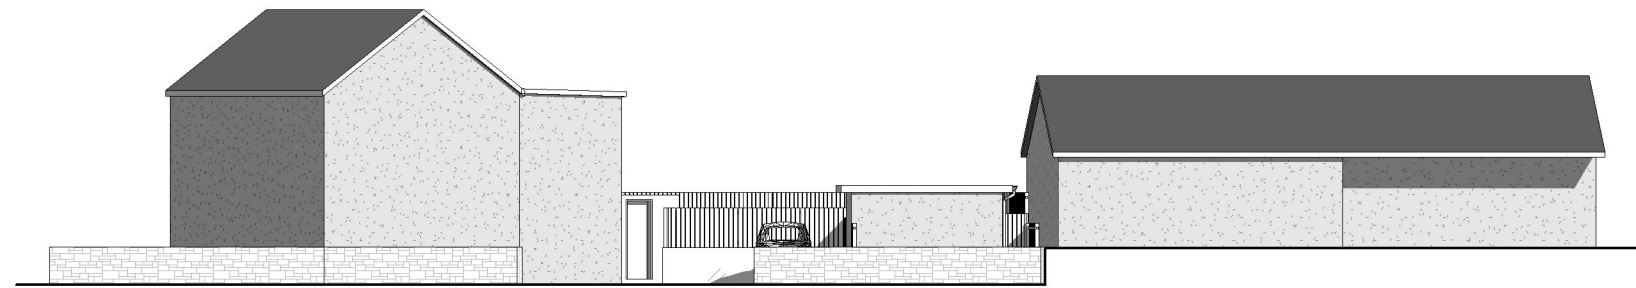


5 **Street Scene**
1 : 200

NOTES:

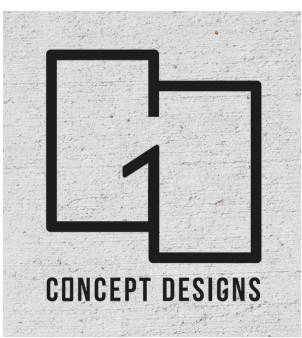

DRAWING STATUS	
Planning	
PROJECT	
Rose Cottage, Main Rd - Outbuilding	
TITLE	
Proposed Elevations	
CLIENT	
Mr & Mrs C Morgan	
DRAWN BY	DATE
Gareth Owen	24.03.21
SCALE (@A3)	PROJECT NO.
As indicated	GOCD CM01
DRAWING NO.	REV
A003	P2
GO CONCEPT DESIGNS LTD, 9 DARWIN RD, PORT TALBOT, SA12 6BT	
gareth@goconceptdesigns.co.uk adriana@goconceptdesigns.co.uk	

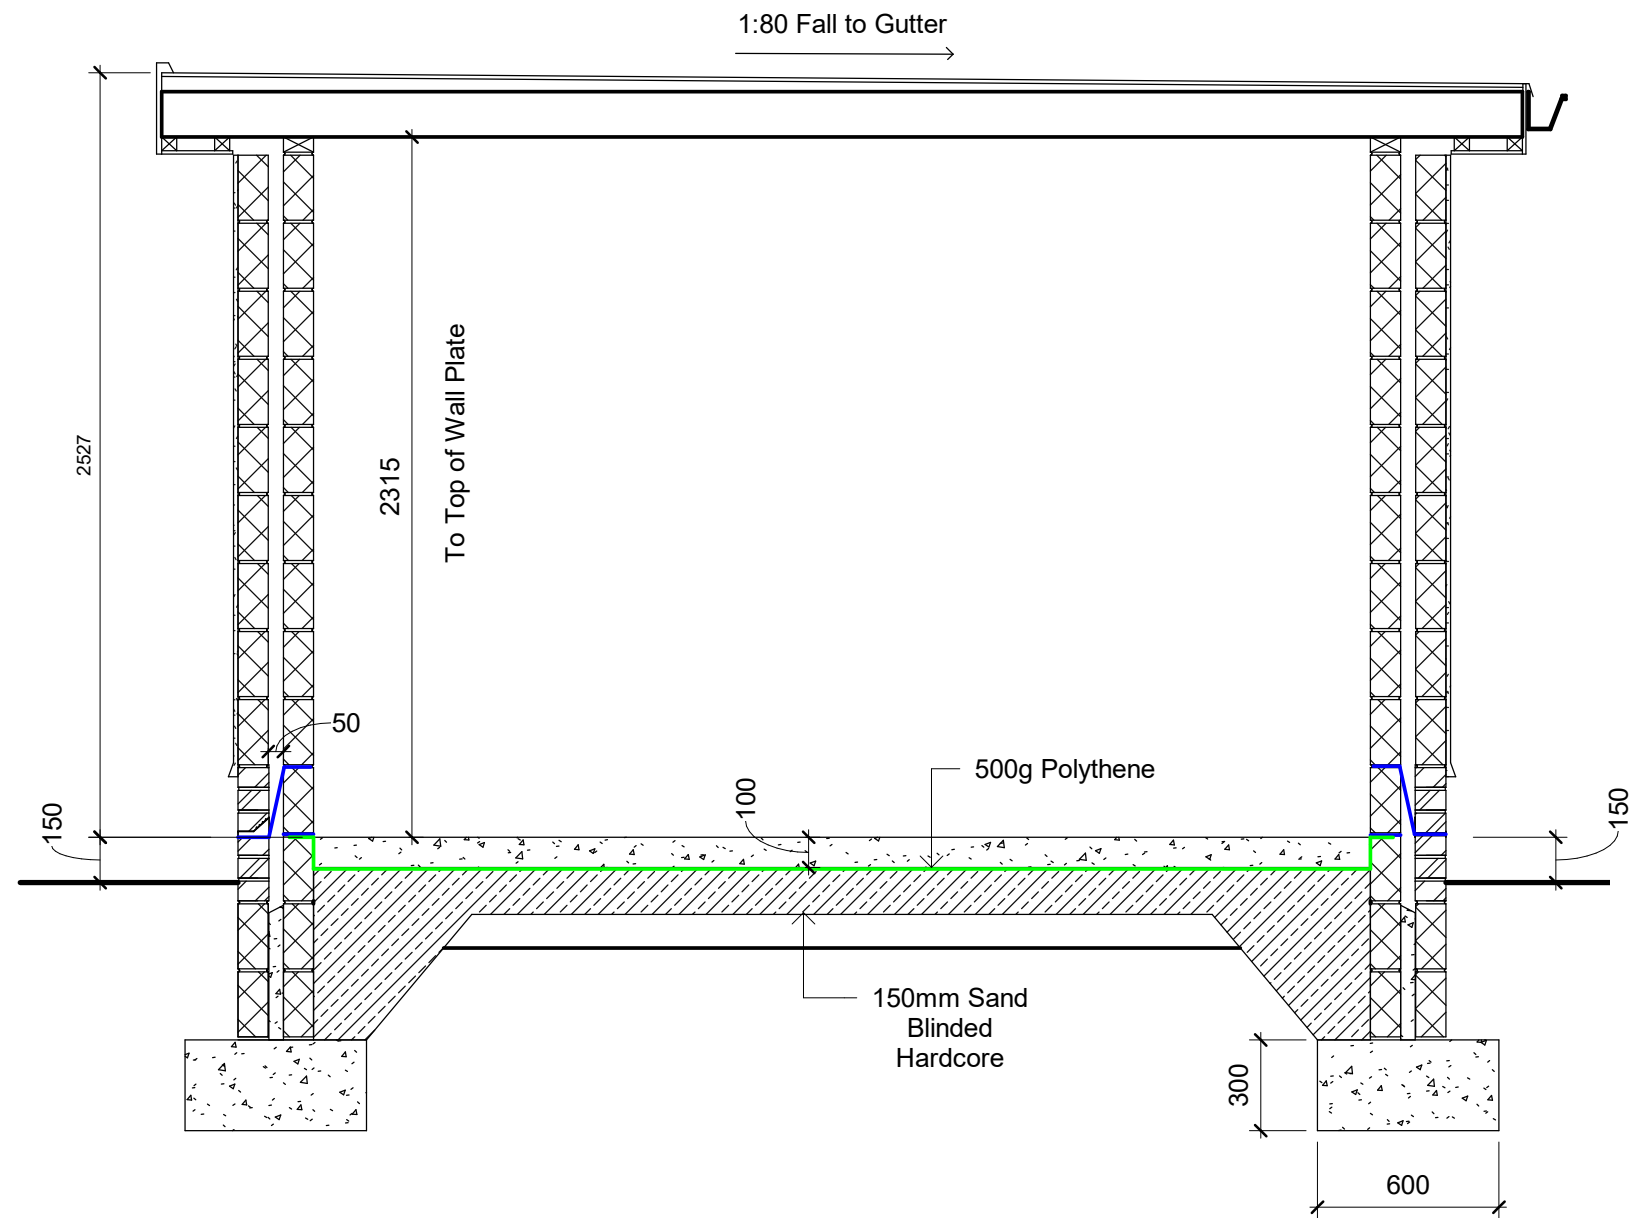

NOTES:



DRAWING STATUS

Planning

PROJECT

Rose Cottage, Main Rd - Outbuilding

TITLE

Detailed Section

CLIENT

Mr & Mrs C Morgan

DRAWN BY

Gareth Owen

DATE

24.03.21

SCALE (@A3)

1 : 25

PROJECT NO.

GOCD CM01

DRAWING NO.

A004

REV

P2

GO CONCEPT DESIGNS LTD, 9 DARWIN RD, PORT TALBOT, SA12 6BT
gareth@goconceptdesigns.co.uk adriana@goconceptdesigns.co.uk

1

Detailed Section

1 : 25



1 Location Plan
1 : 1000




2 Existing Site Plan
1 : 500



3 Proposed Site Plan
1 : 500

NOTES:

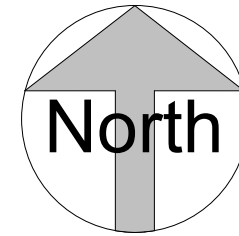

DRAWING STATUS	
Planning	
PROJECT	
Rose Cottage, Main Rd - Outbuilding	
TITLE	
Location & Site Plans	
CLIENT	
Mr & Mrs C Morgan	
DRAWN BY	DATE
Gareth Owen	24.03.21
SCALE (@A3)	PROJECT NO.
As indicated	GOCD CM01
DRAWING NO.	REV
S001	P2
GO CONCEPT DESIGNS LTD, 9 DARWIN RD, PORT TALBOT, SA12 6BT	
gareth@goconceptdesigns.co.uk adriana@goconceptdesigns.co.uk	