



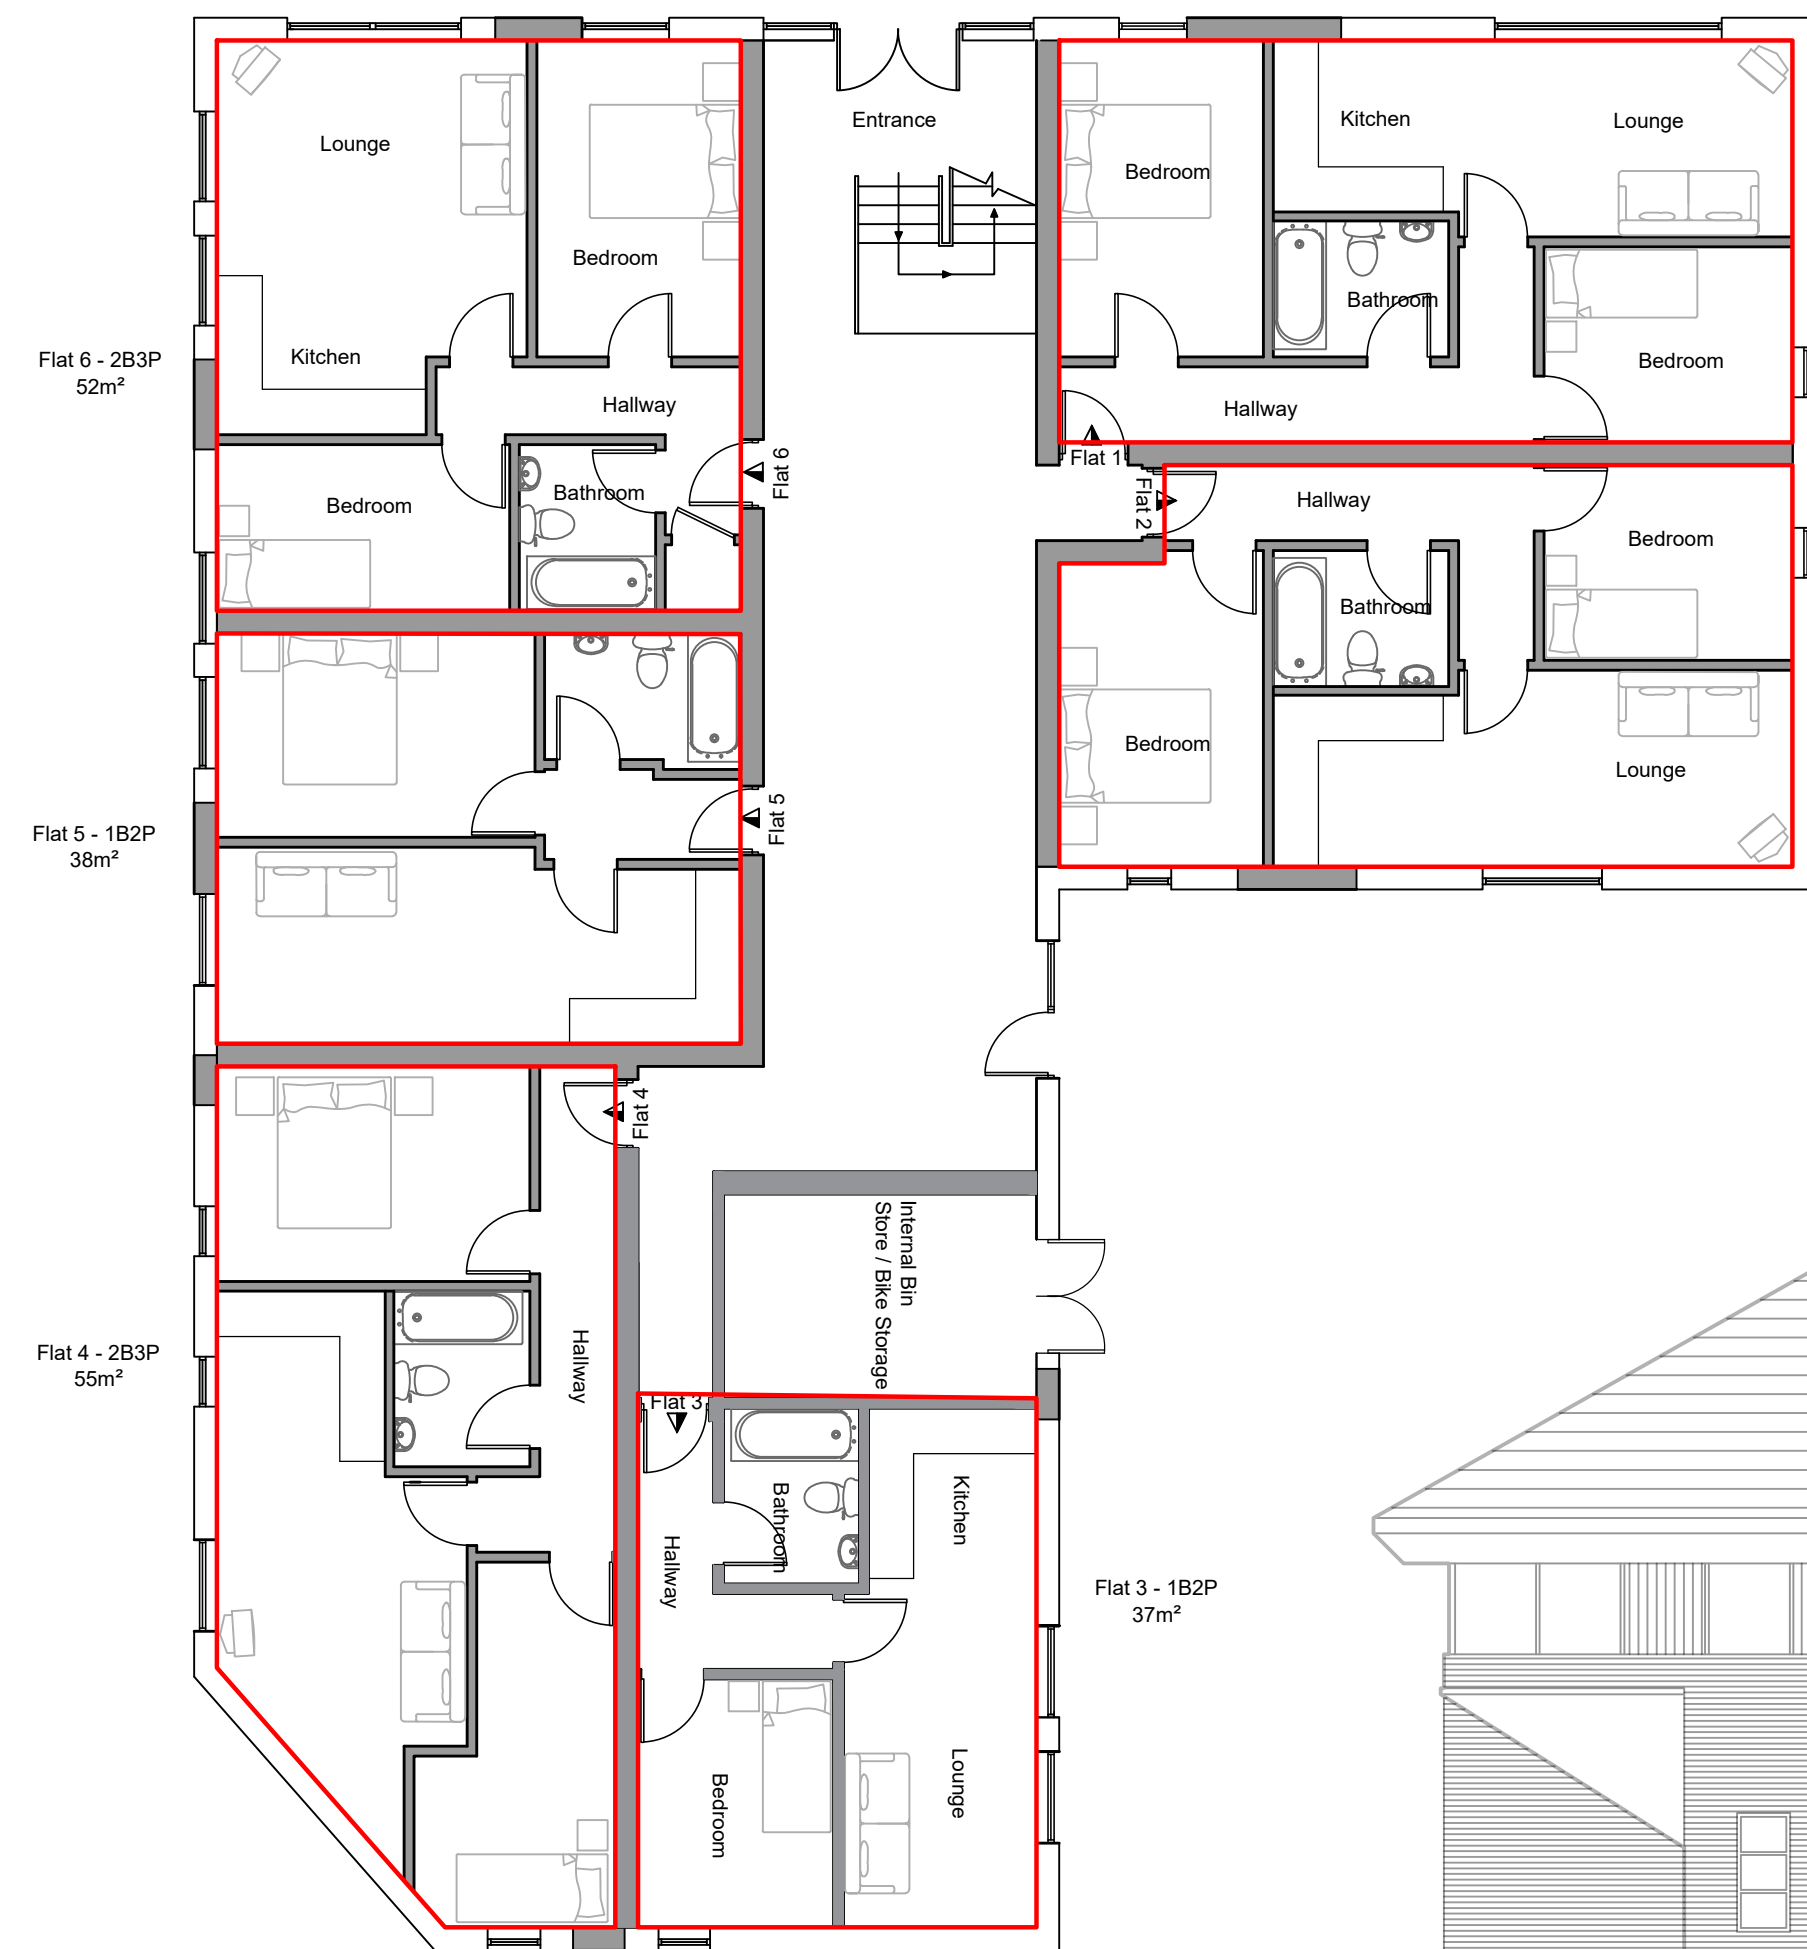


Ground Floor Outline

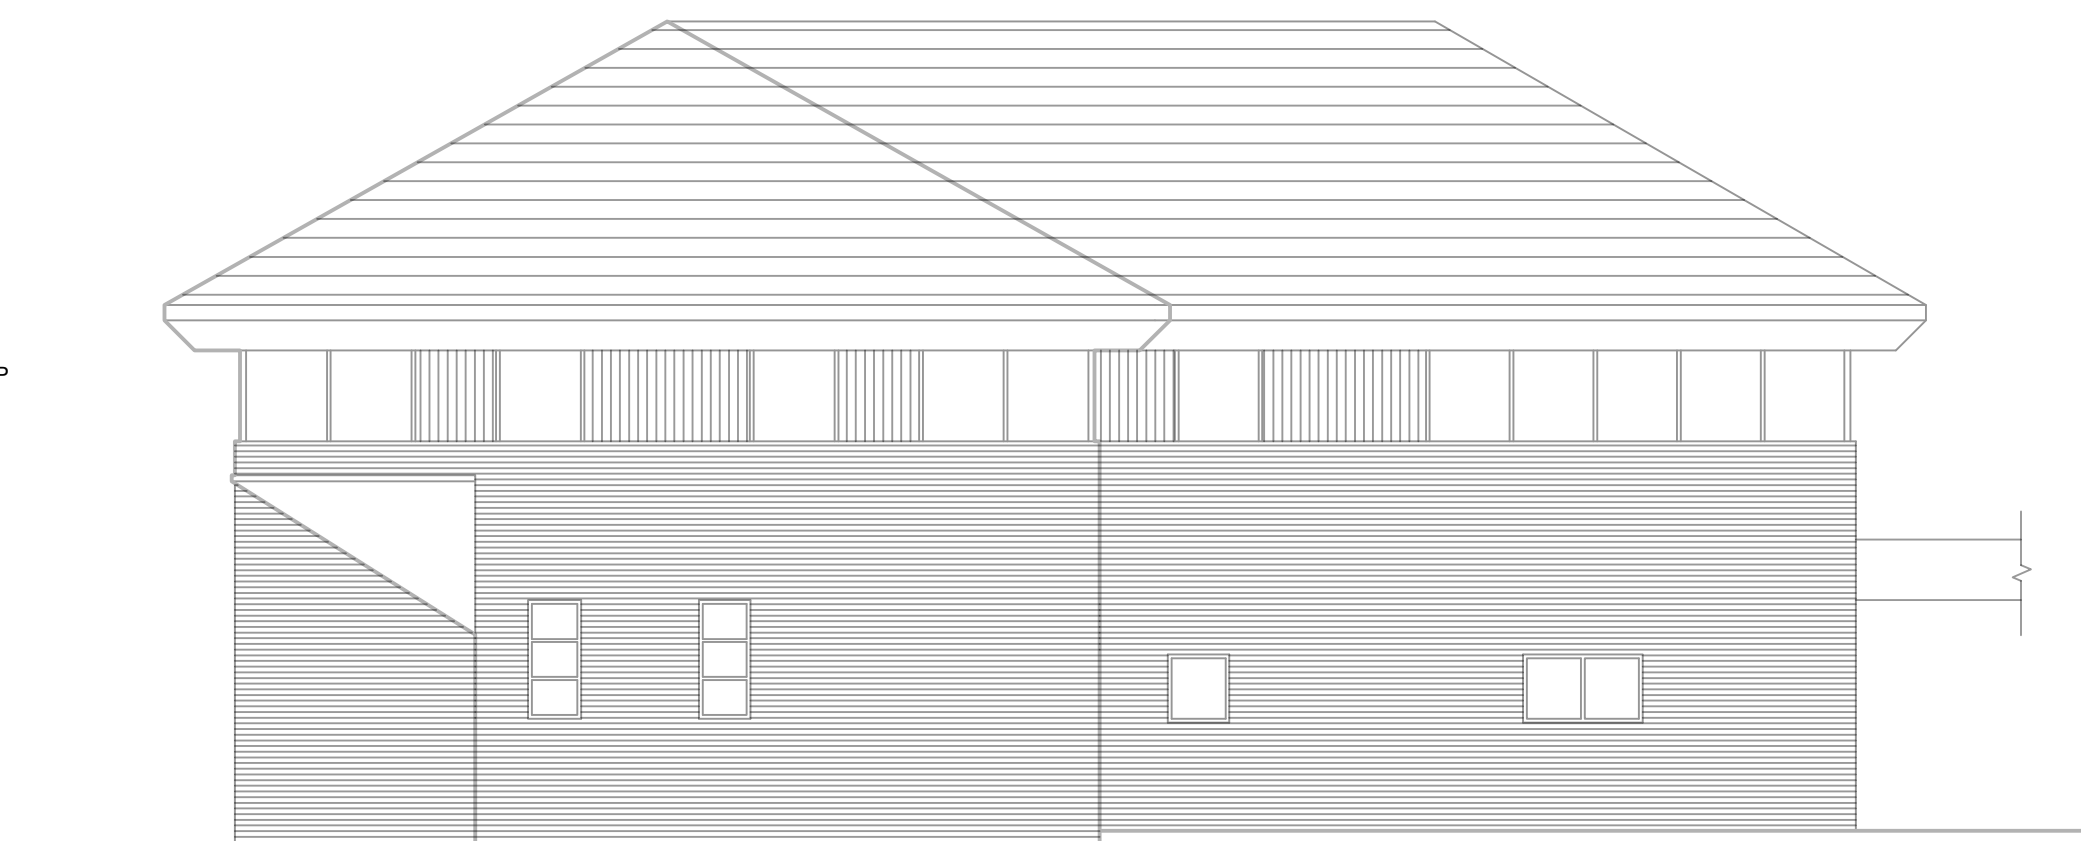

Front Elevation




Rear Elevation

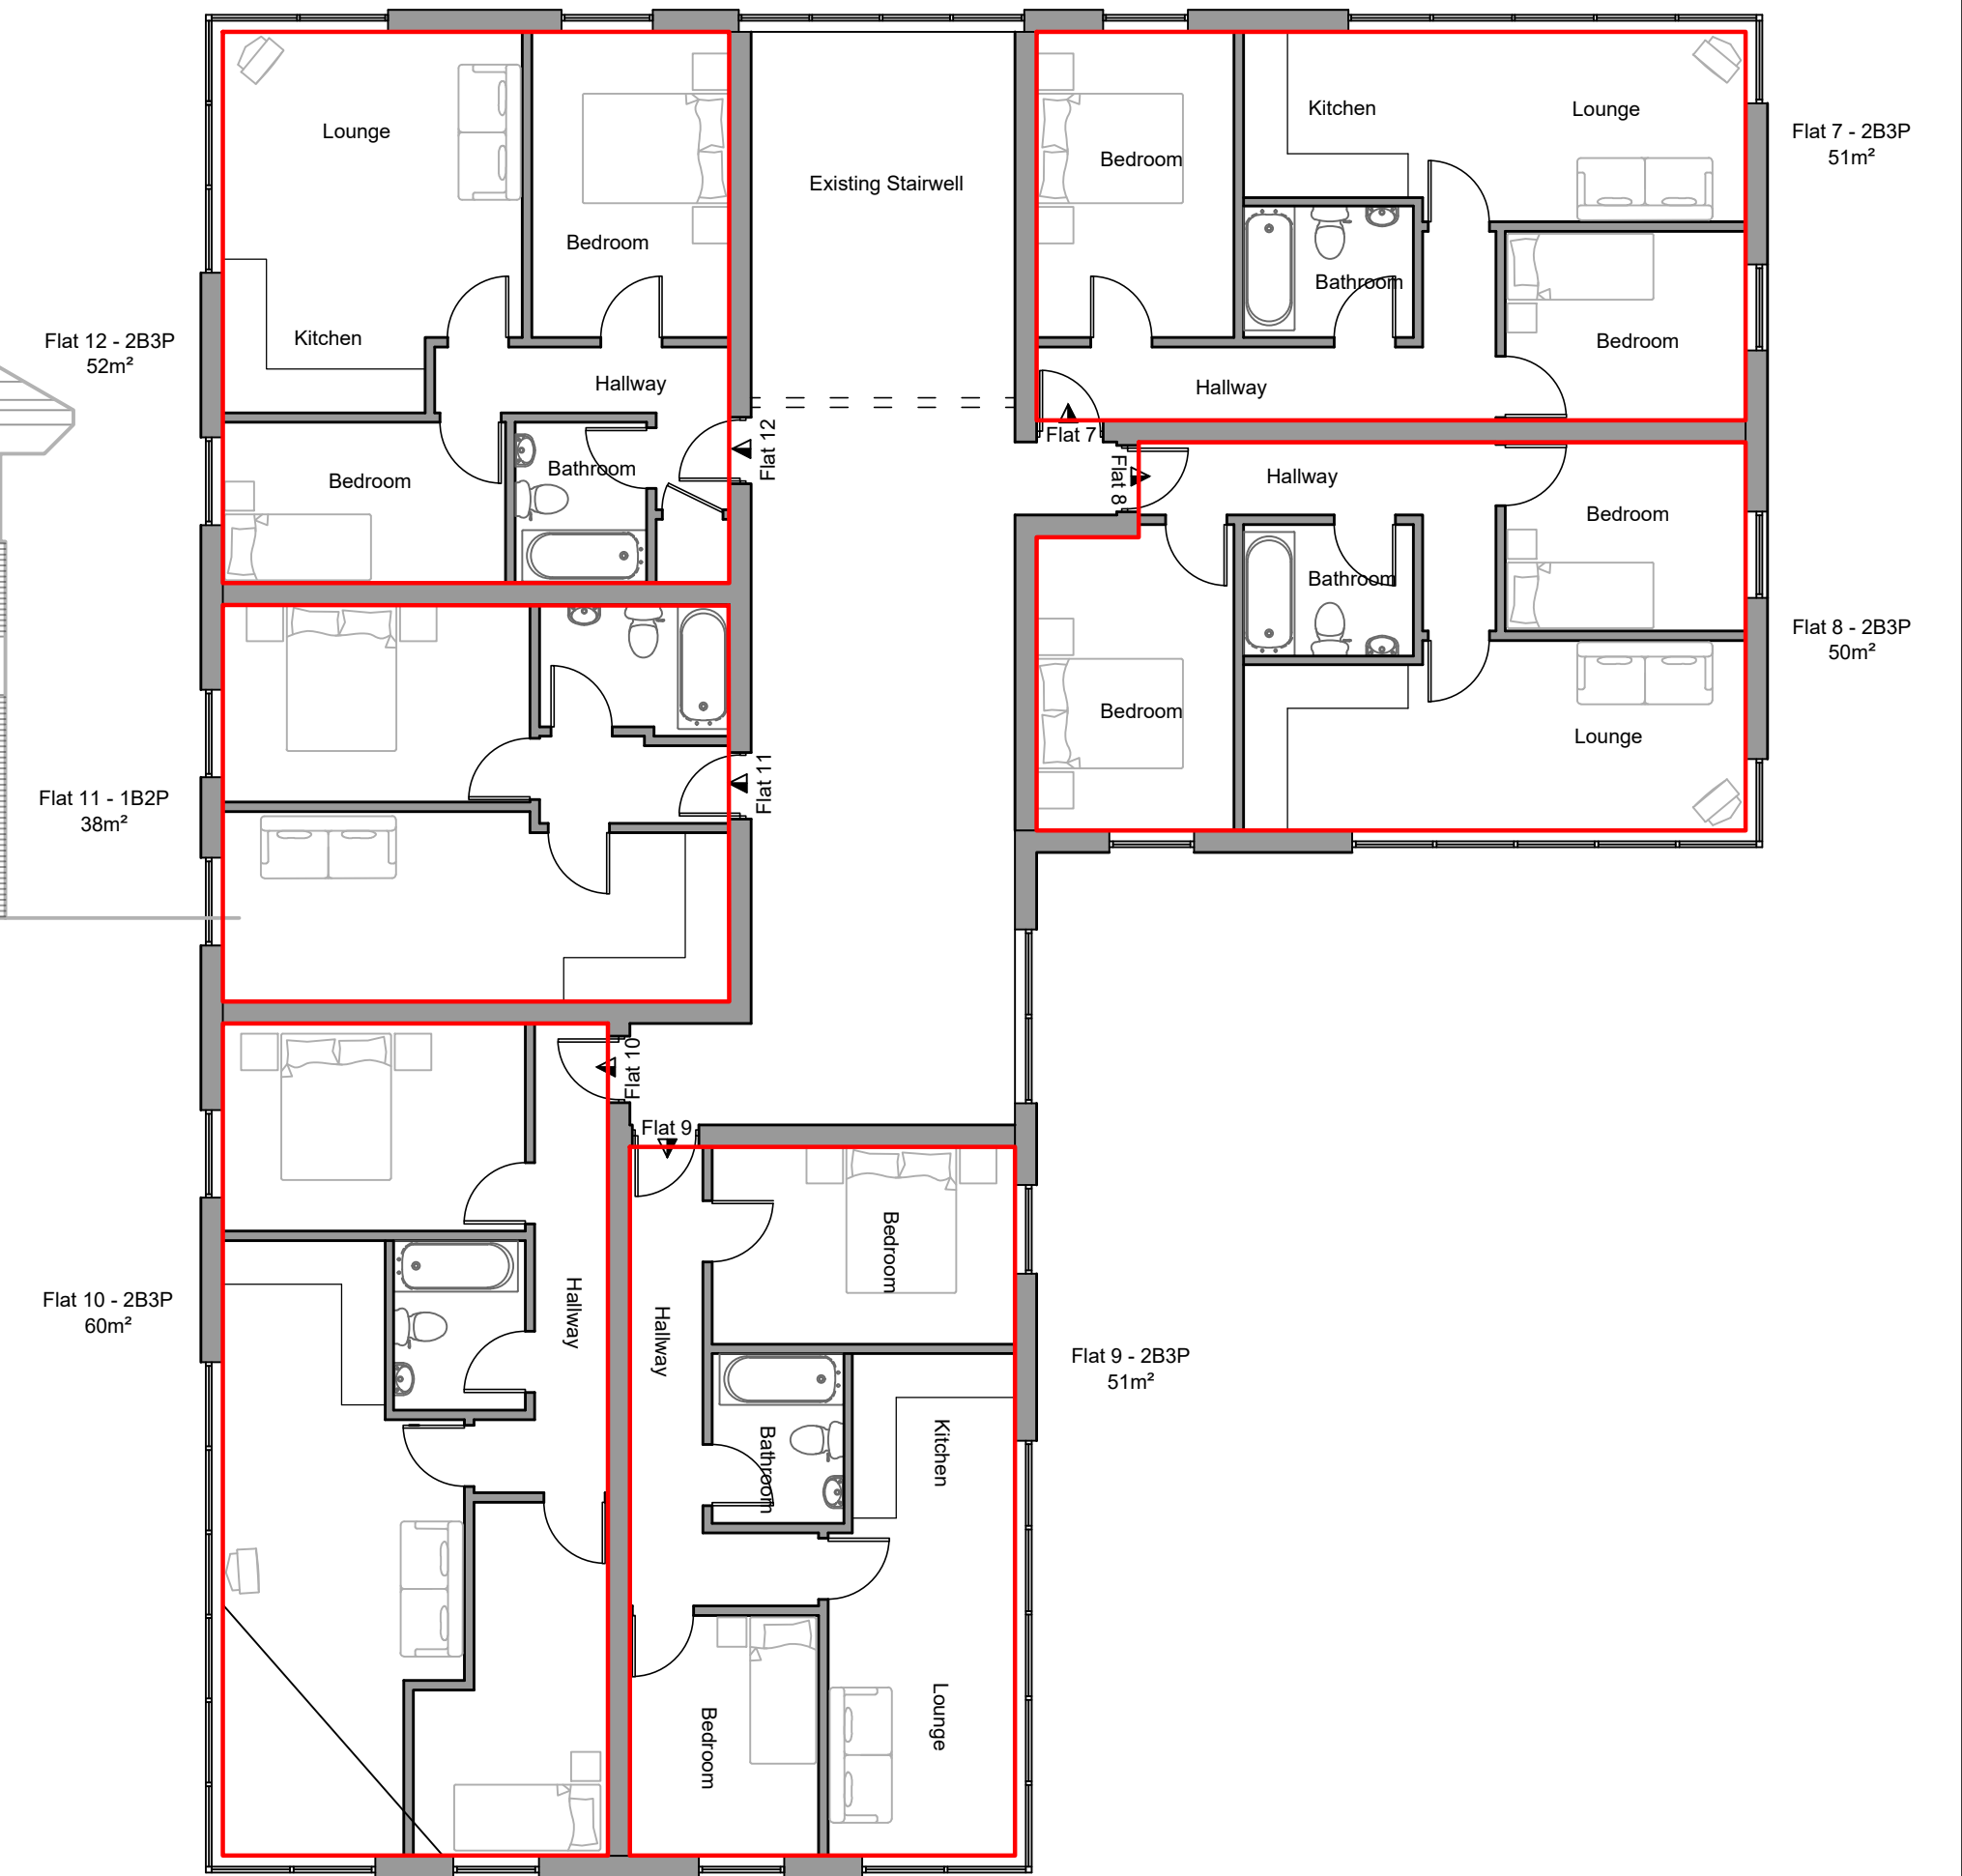


First Floor Outline



Elevation facing Carpark

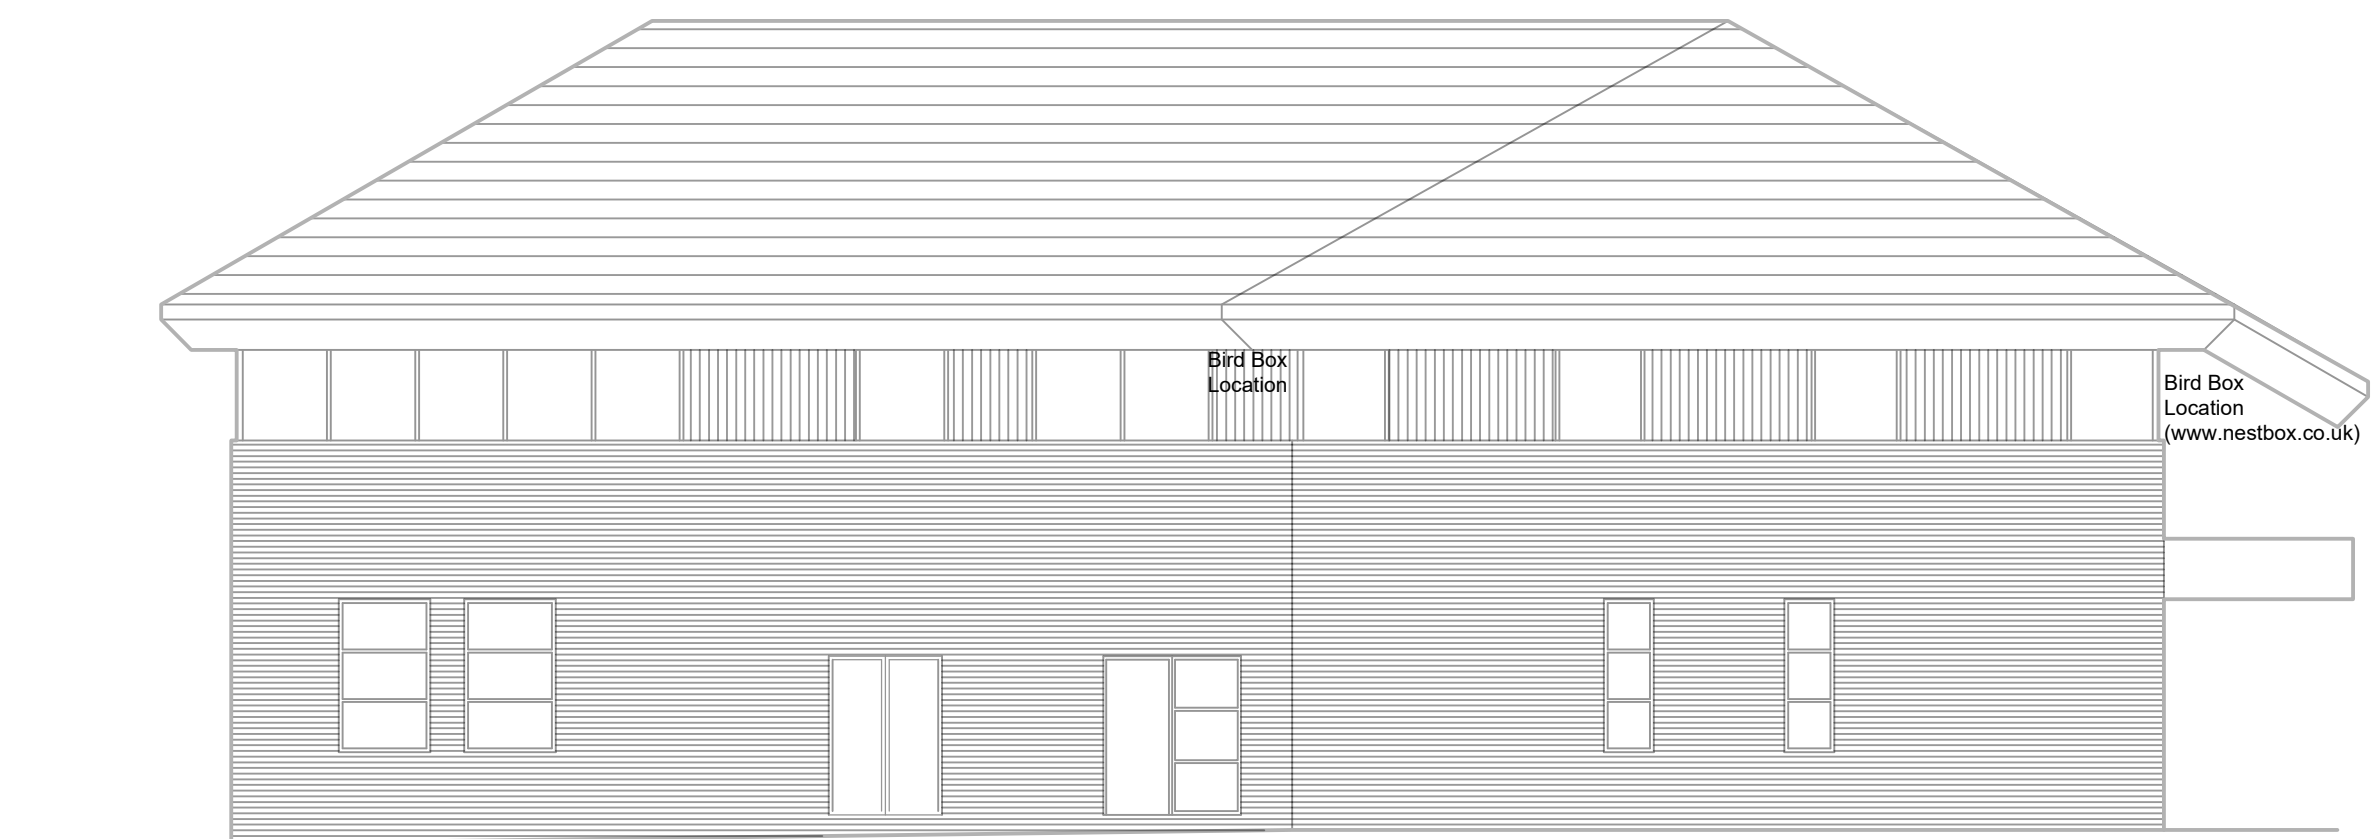

Side Elevation

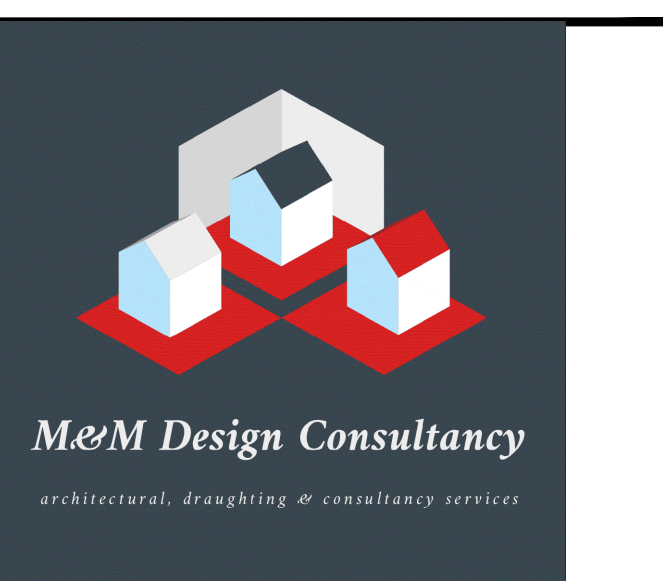

No.	REVISION	By	Date

No.	REVISION	By	Date

NOTES
1. Do not scale from this drawing take figured dimensions only.
2. Dimensions are in millimeters unless otherwise stated.
3. All dimensions to be checked on site.
STAGE
Planning

Client:
Aston Lane Ltd

Job Title:	Cymric House Re-development			
Drawing Title:	Proposed Floor Plans and Elevations			
Job No:	Drawing No:	Rev:	Drawn By:	Date:
20/017	200	E	MM	21/03/2021
			Checked By:	Date:
			MM	21/03/2021
			Approved By:	Date:
			MM	21/03/2021
Scale:	1-100	A2	Email:	planning@mmdesignconsult.com