


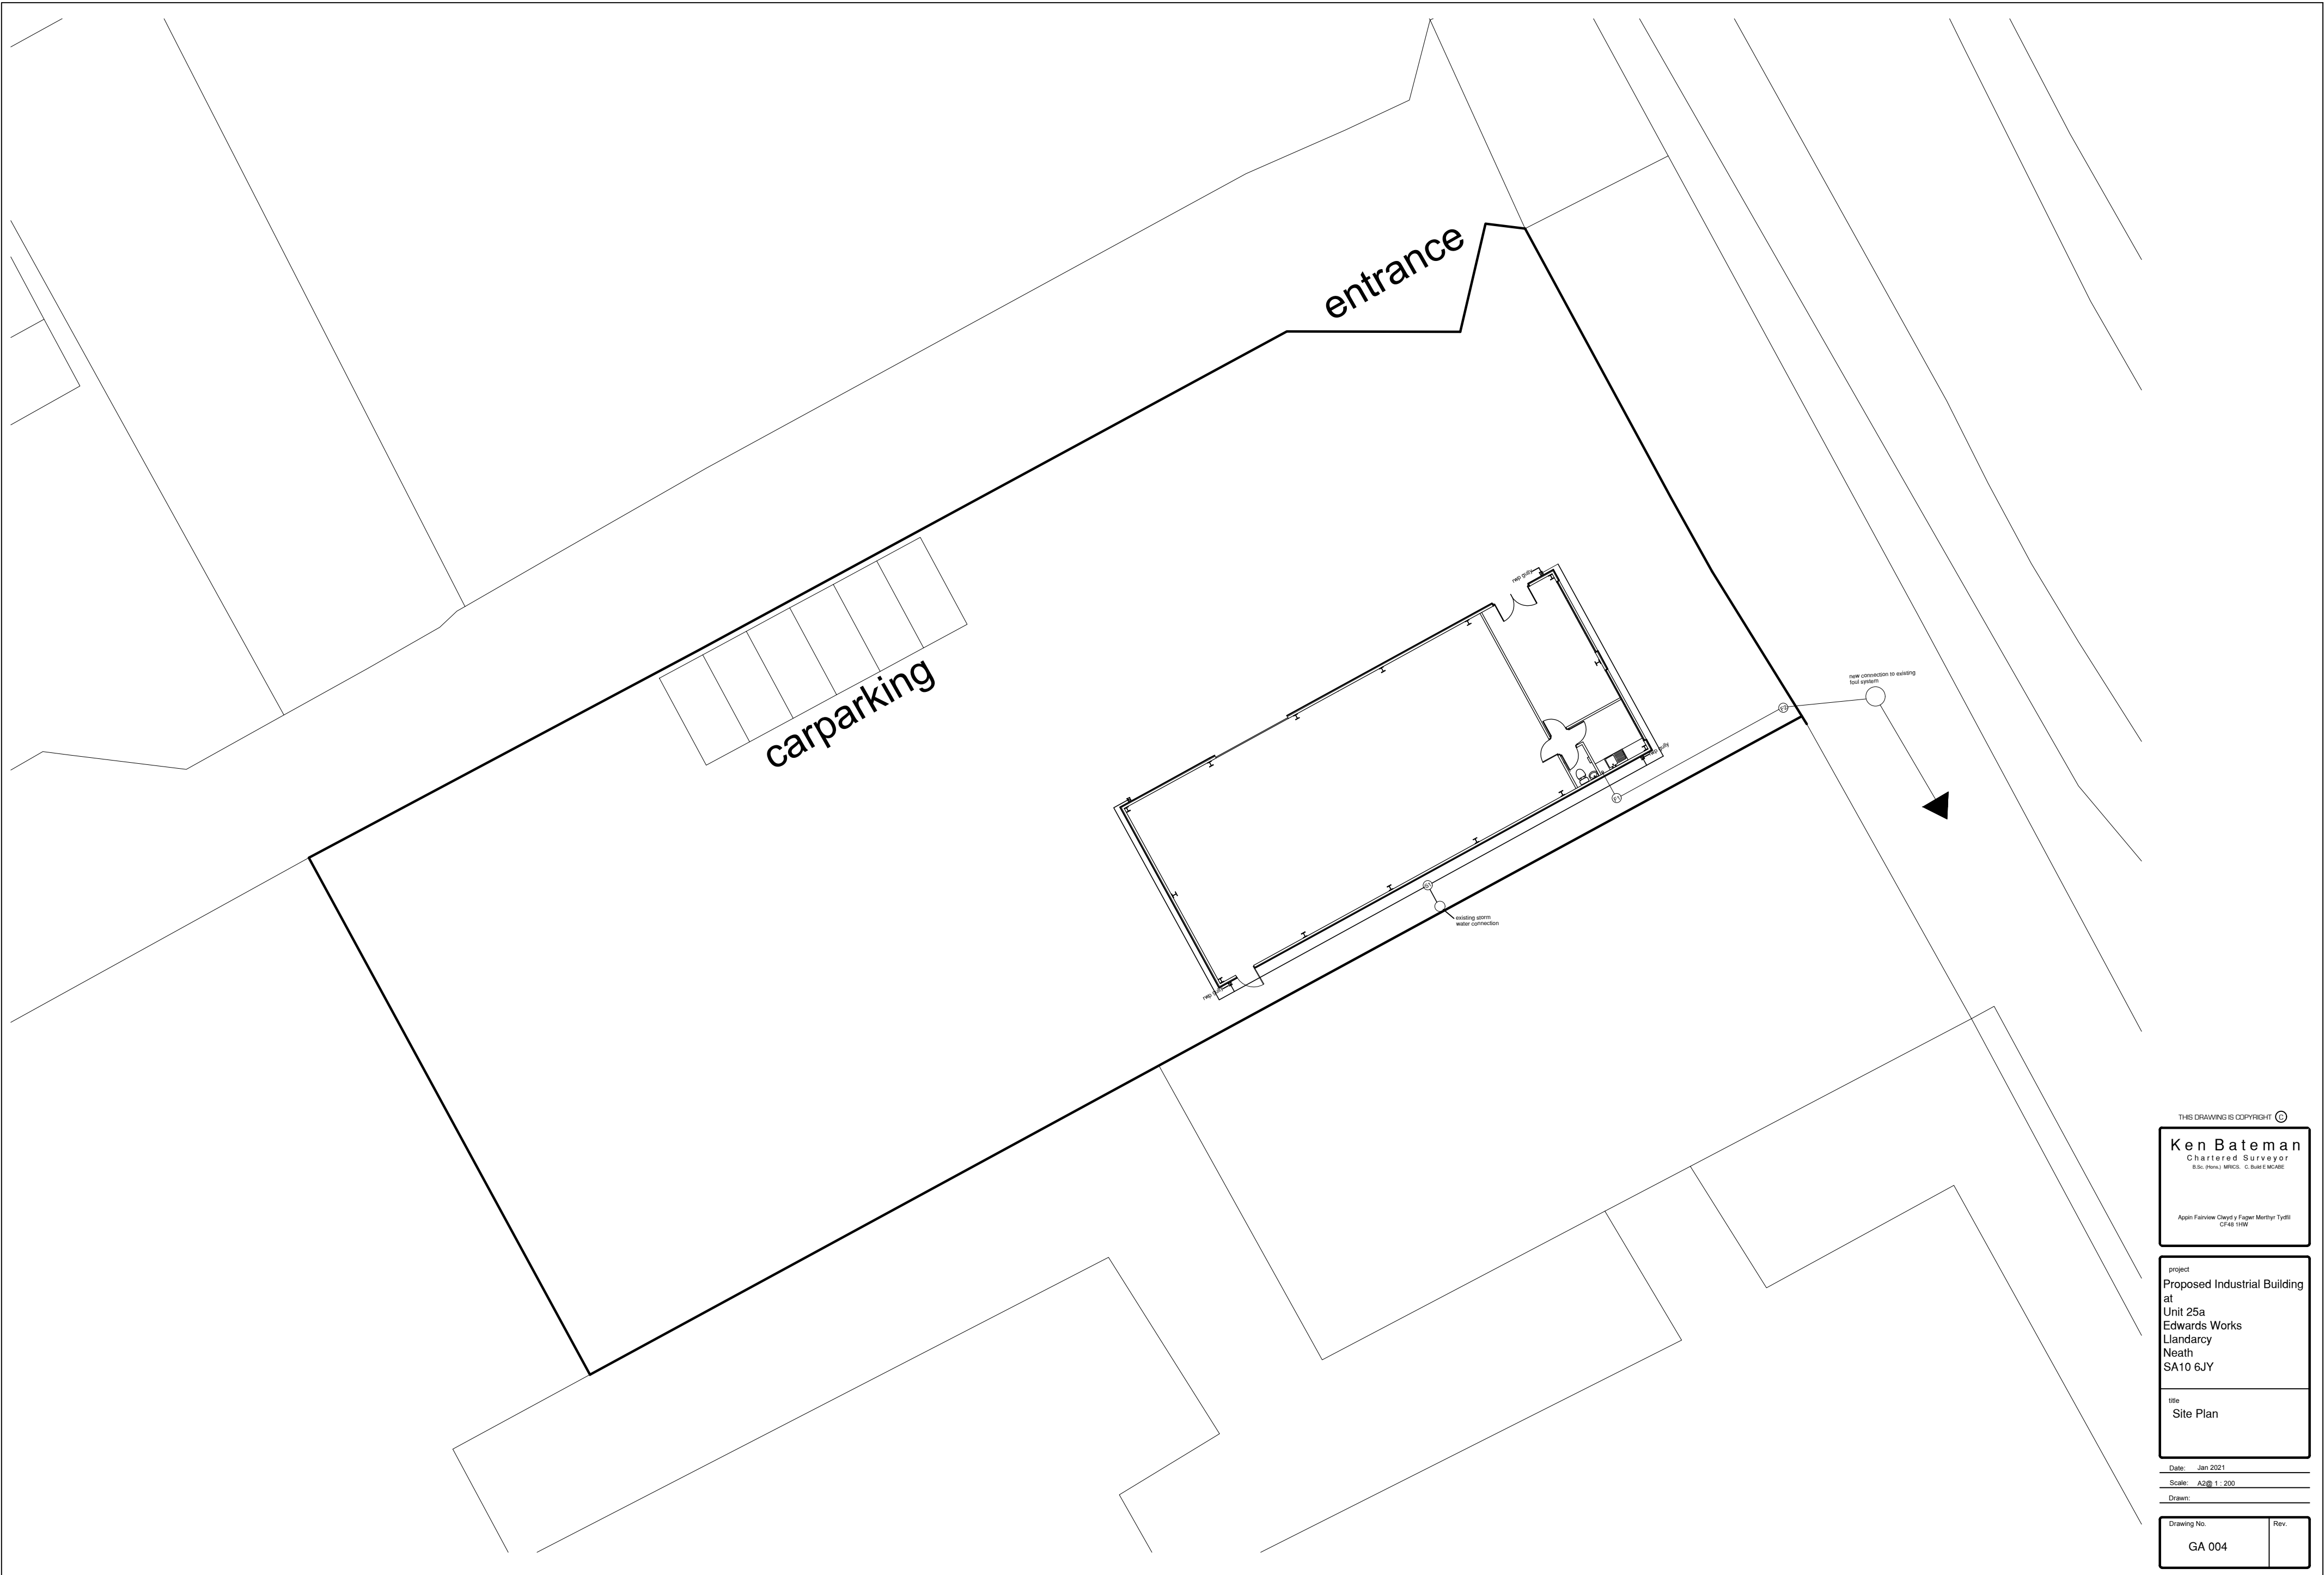

THIS DRAWING IS COPYRIGHT ©

Ken Bateman
Chartered Surveyor
Solicitors: MRCS, C. BURE MCASE

Appln Fairview Cleyd y Fagen Merthyr Tydfil
CF48 1HW

project
**Proposed Industrial Building
at
Unit 25a
Edwards Works
Llandarcy
Neath
SA10 6JY**

title
Site Plan

Date: Jan 2021

Scale: A2@ 1 : 200

Drawn:

Drawing No. GA 004	Rev.
------------------------------	------