


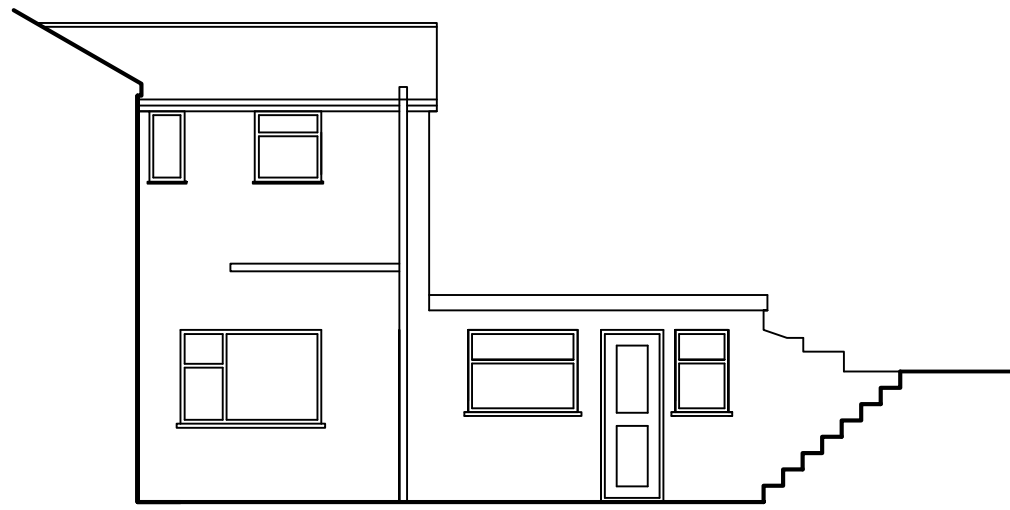


EX. REAR ELEVATION




EX. SIDE ELEVATION




PR. REAR ELEVATION

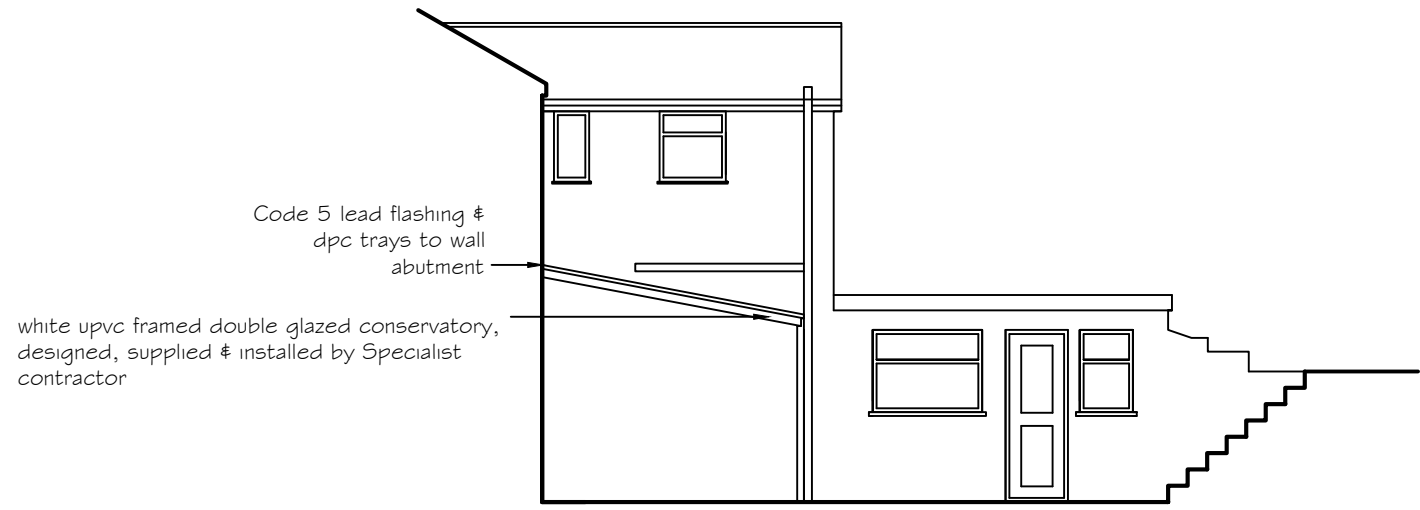


PR. SIDE ELEVATION

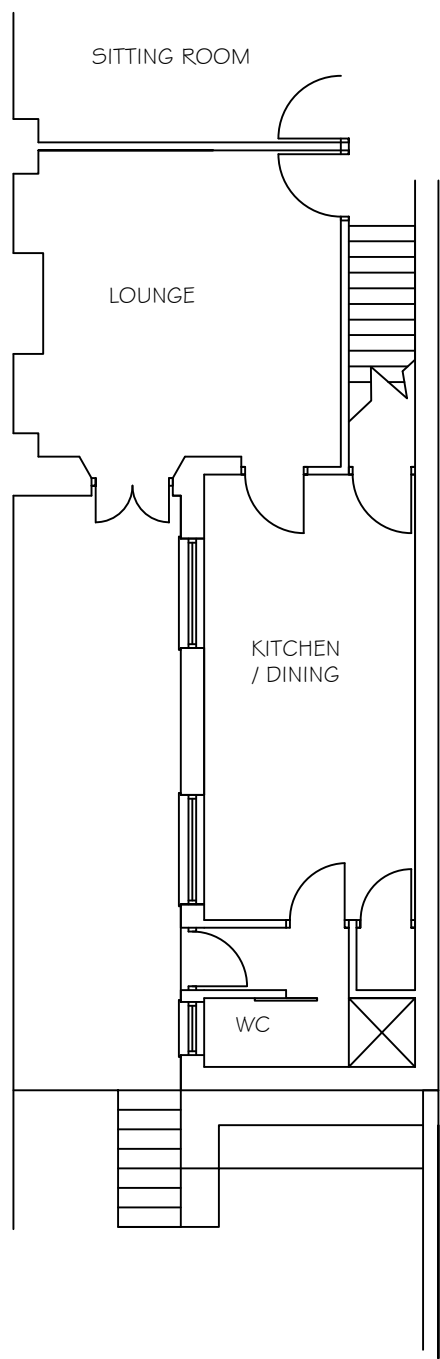

EX. PART GROUND FLOOR PLAN

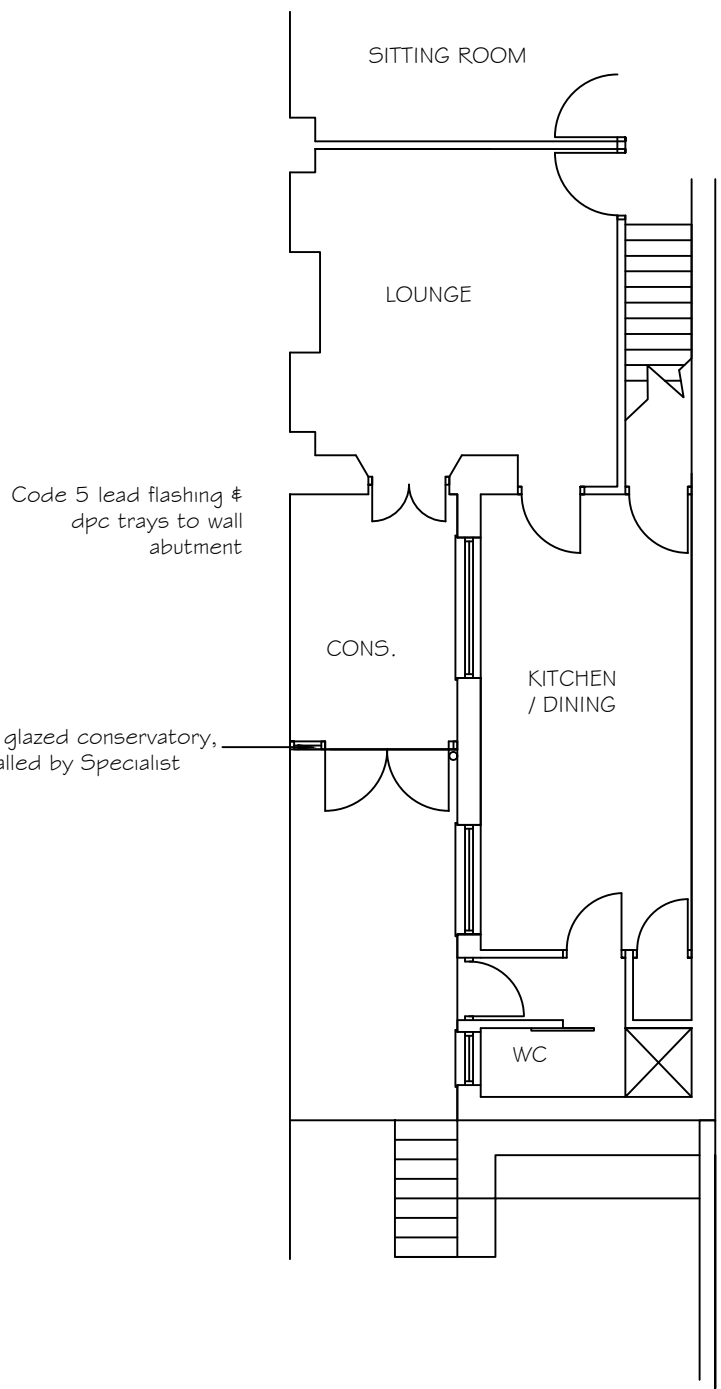


PR. PART GROUND FLOOR PLAN

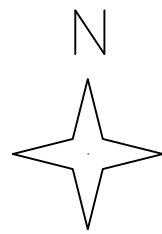


BLOCK PLAN 1:500

Stanfords VectorMap

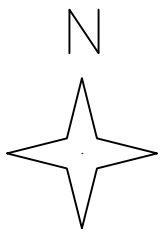

LOCATION PLAN 1:1250

© Crown copyright and database rights 2021 OS 100035409
Reproduction in whole or in part is prohibited
without the permission of Ordnance Survey.

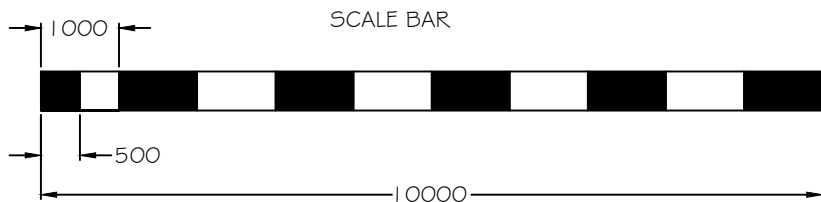

DO NOT SCALE PLANNING DRAWING

PROJECT PROPOSED REAR CONSERVATORY EXTENSION.		REVISIONS
SITE 2 BRYNHEULOG TERRACE, CWMAYON, SA1 9HY.		P.G.M. DESIGNS LTD. ARCHITECTURAL SERVICES
SCALE 1:100, @A1	DATE APRIL 2021	NEW BUILD, REFURBISHMENT, EXTENSION. 23 QUEEN MARYS WALK, LLANELLI. 01554 776080 07971 652051.