



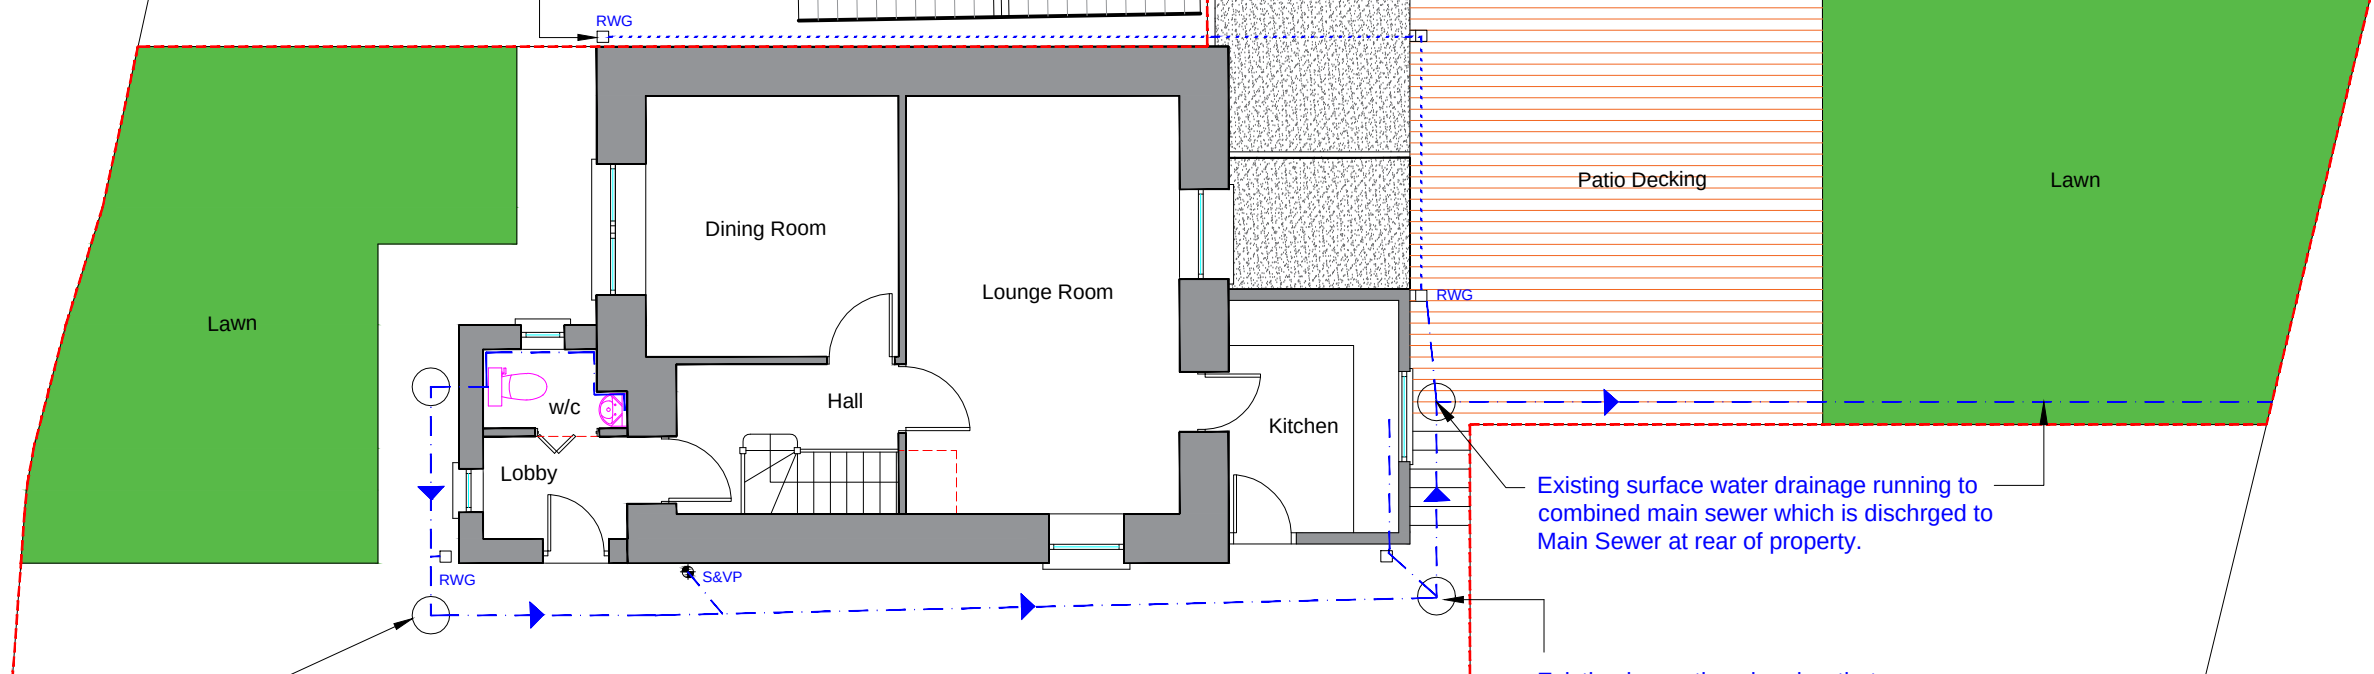

Existing site boundary shown in red.
The is situated at mid point of a block on flat wall between the properties. _____



Existing inspection chamber that accesses combined foul drainage leading out to combined mains.

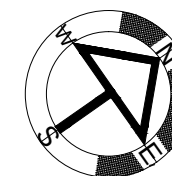

Client Mr. A Lewis.		Drawn SLF	Date March 2021	Scale 1:100 @ A3 AutoCAD	Dwg No AL/2021/03	Rev
Site Address 10, Pen Y Bryn, Cwmllymfell.	Drawing Title Existing Site Plan.		Project Title Proposed 3 storey Extension at Rear & 2nd Storey Lift to Existing Lean-to at Front			