




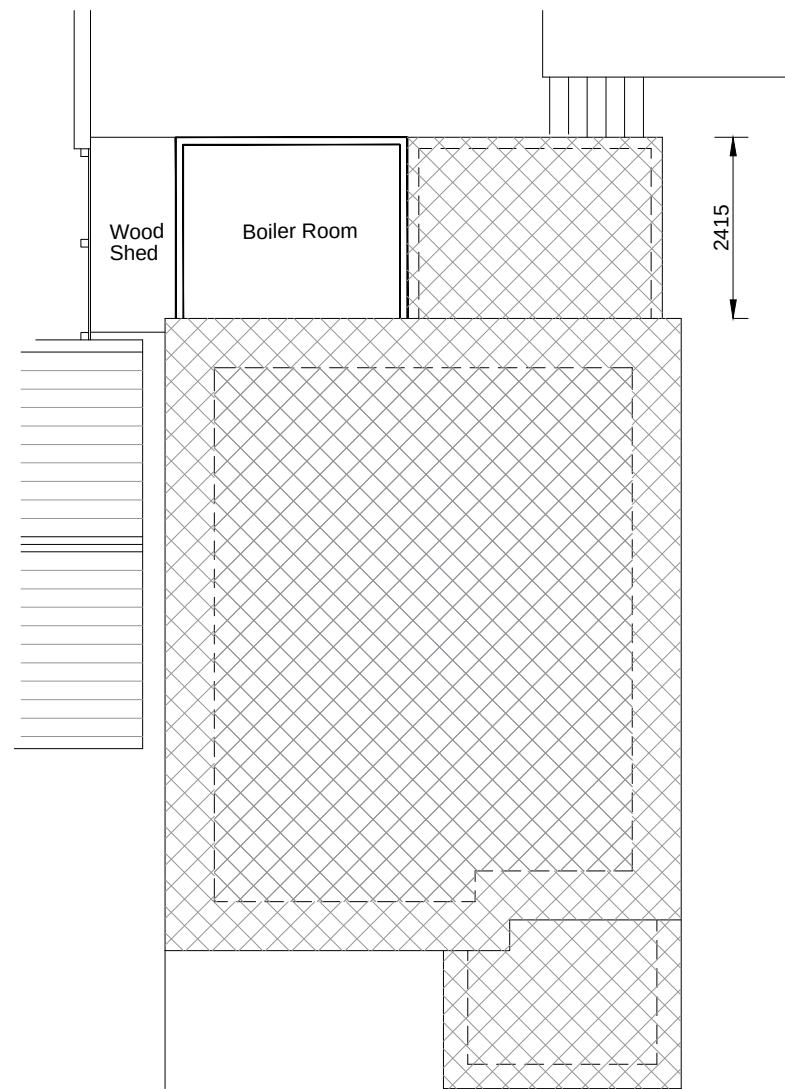

Existing Lower Ground Floor Plan

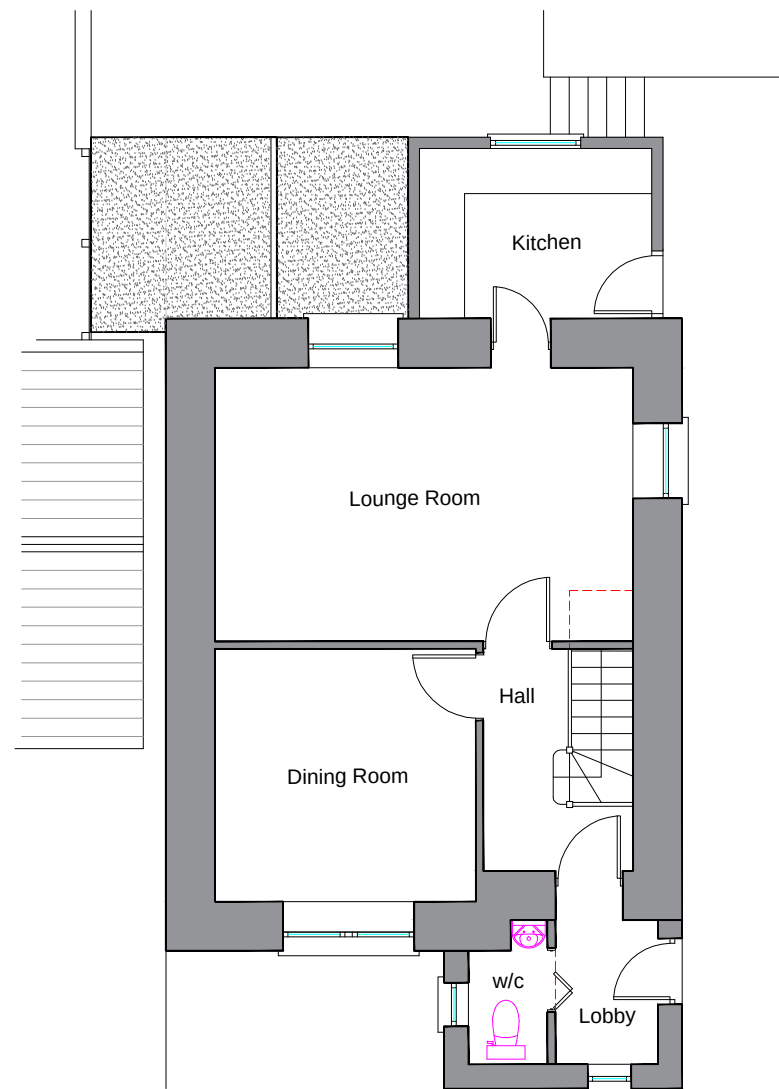


Existing Ground Floor Plan

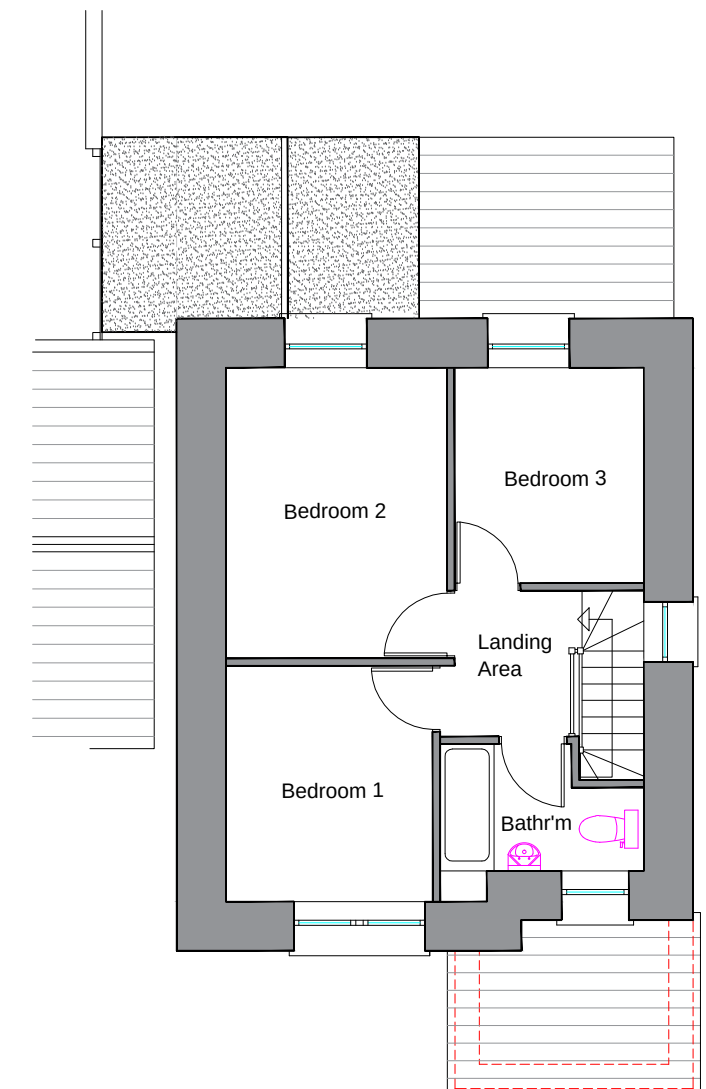

Existing First Floor Plan



Existing Front Elevation

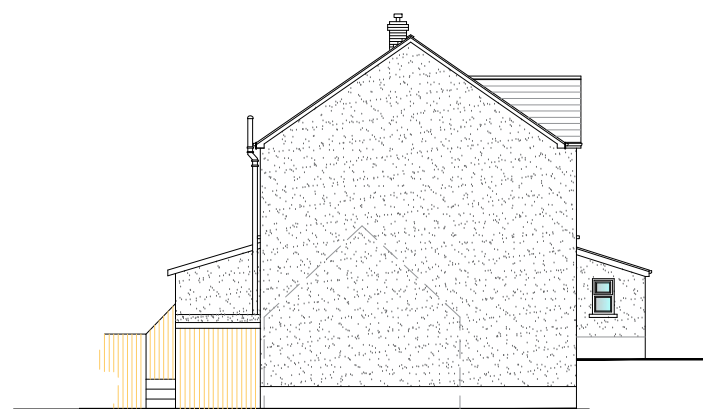

Existing Left Side Elevation



Existing Right Side Elevation



Existing Rear Elevation

Client Mr. A Lewis.	Drawn SLF	Date March 2021	Scale 1:100 & 200 @ A3 AutoCAD	Dwg No AL/2021/04	Rev.
Site Address 10, Pen Y Bryn, Cwmllymffell.	Drawing Title Existing Elevations.	Project Title Proposed 3 storey Extension at Rear & 2nd Storey Lift to Existing Lean-to at Front			