



Proposed rendered sections to new 1st floor bathroom level together with rear extensions are to match existing render to main dwelling. All of which is to be re-painted so that all finishes are uniform.

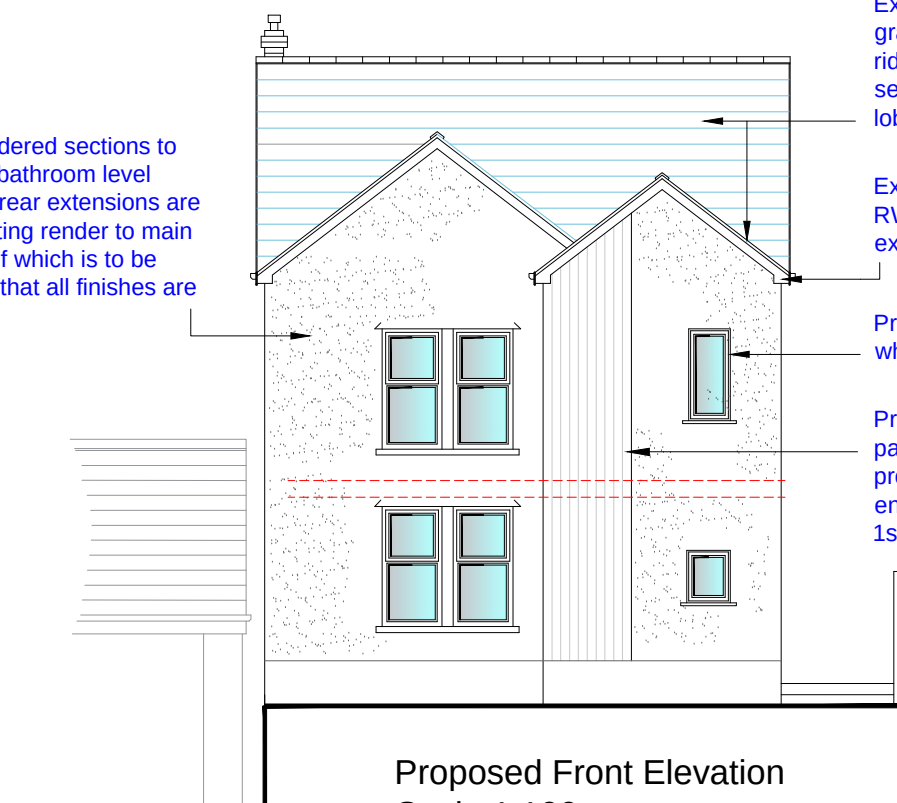

Proposed Front Elevation
Scale 1:100

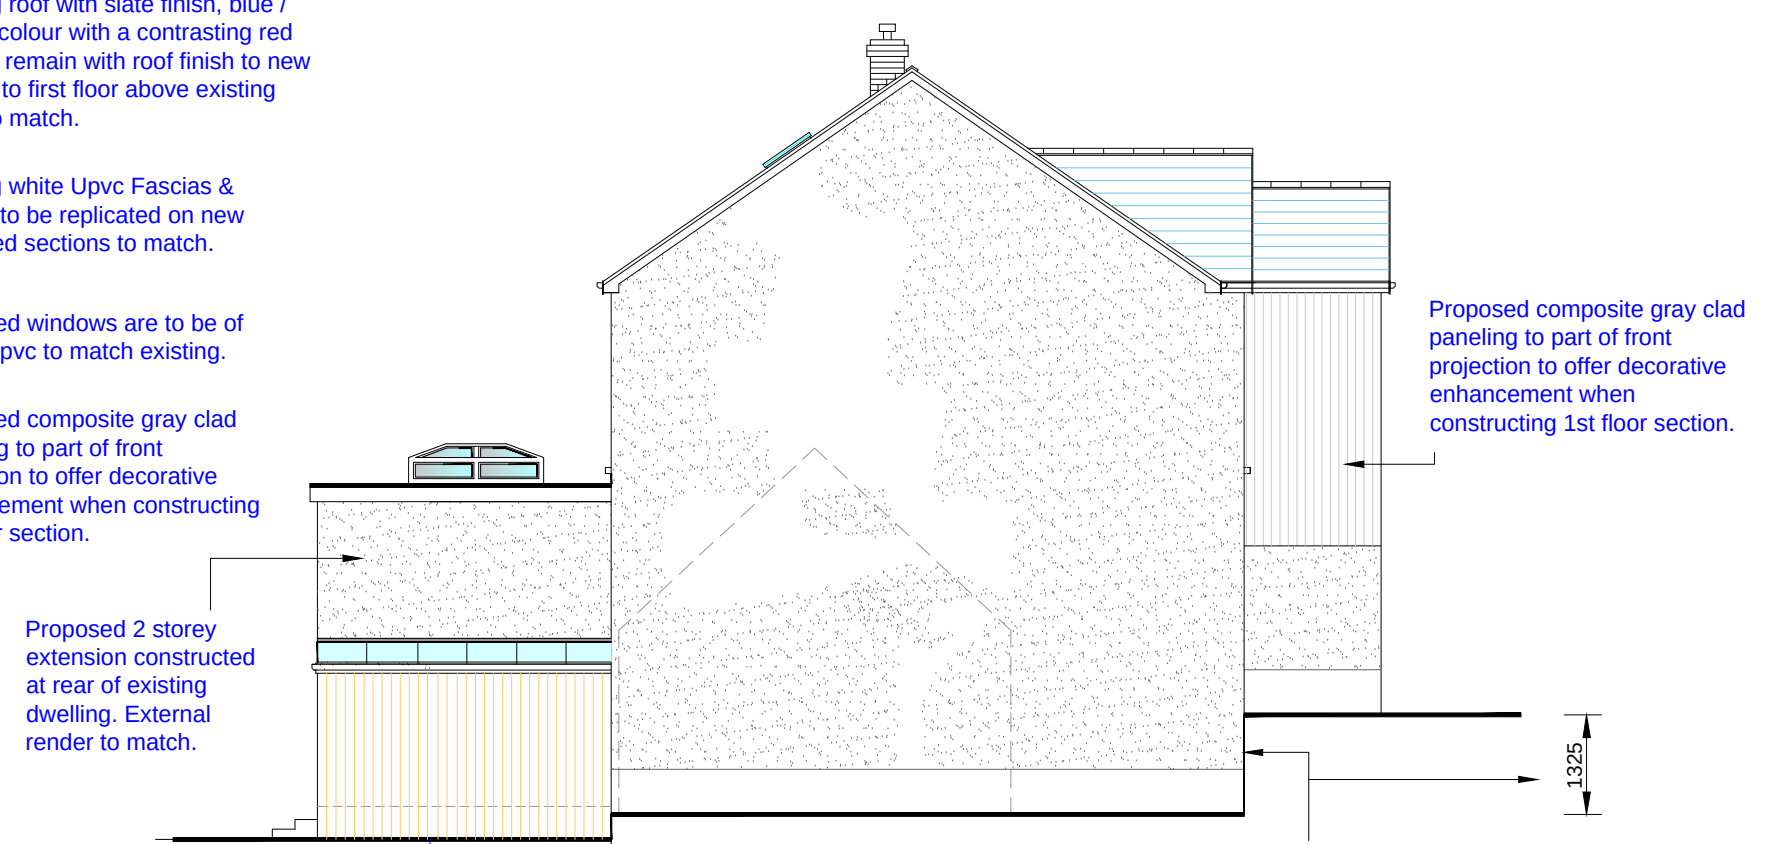

Proposed Left Side Elevation
Scale 1:100


Flat roof construction to be finished with a EPDM ruberoid covering, finished gray in colour with all fascia's, soffits and RGS's in white to match dwelling.

Proposed external steps leading down to the lower ground floor level are to be re-constructed with the new extension sections.



Proposed Rear Elevation
Scale 1:100

Proposed doors leading into lower ground floor section - To be utilised as a boiler room / laundry room.

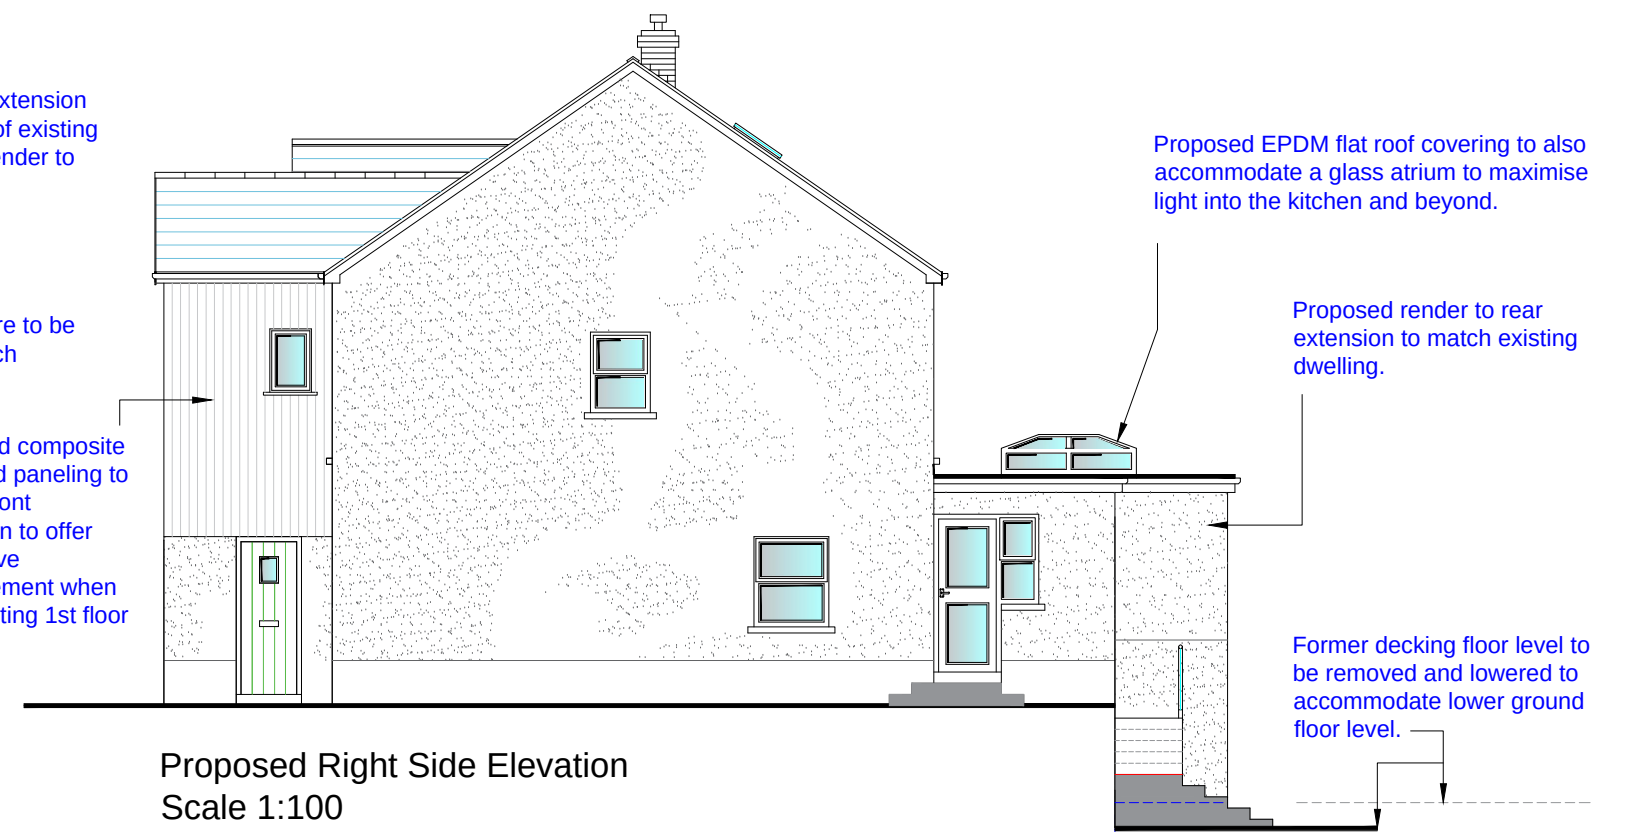

Proposed Right Side Elevation
Scale 1:100

Client Mr. A Lewis.	Drawn SLF	Date March 2021	Scale 1:100 @ A3 AutoCAD	Dwg No AL/2021/07	Rev.
Site Address 10, Pen Y Bryn, Cwmllymfell.	Drawing Title Proposed Elevations	Project Title Proposed 2 storey Extension at Rear & 2nd Storey Lift to Existing Lean-to at Front	PG Architectural Services		