



PROPOSED SITE PLAN & SITE SECTIONS


THIS SCHEME IS SUBJECT TO LOCAL PLANNING AND ALL OTHER NECESSARY CONSENTS. ALL DIMENSIONS, SITE LEVELS AND AREAS WHERE GIVEN ARE APPROXIMATE AND SUBJECT TO SITE SURVEY UNLESS STATED OTHERWISE. ALL DIMENSIONS MUST BE CHECKED ON SITE. DO NOT SCALE OFF THIS DRAWING. THIS DRAWING IS TO BE READ IN CONJUNCTION WITH ALL RELEVANT CONSULTANTS' AND/OR SPECIALISTS' DRAWINGS OR DOCUMENTS. 'SAURO ARCHITECTURAL DESIGN' MUST BE NOTIFIED OF ANY VARIATIONS OR DISCREPANCIES BEFORE THE PROPOSED WORK COMMENCES. ALL QUERIES RELATING TO THE SCHEME OR ANY OF THE ELEMENTS ARE TO BE REFERRED TO THE ARCHITECTURAL DESIGNER FOR CLARIFICATION.

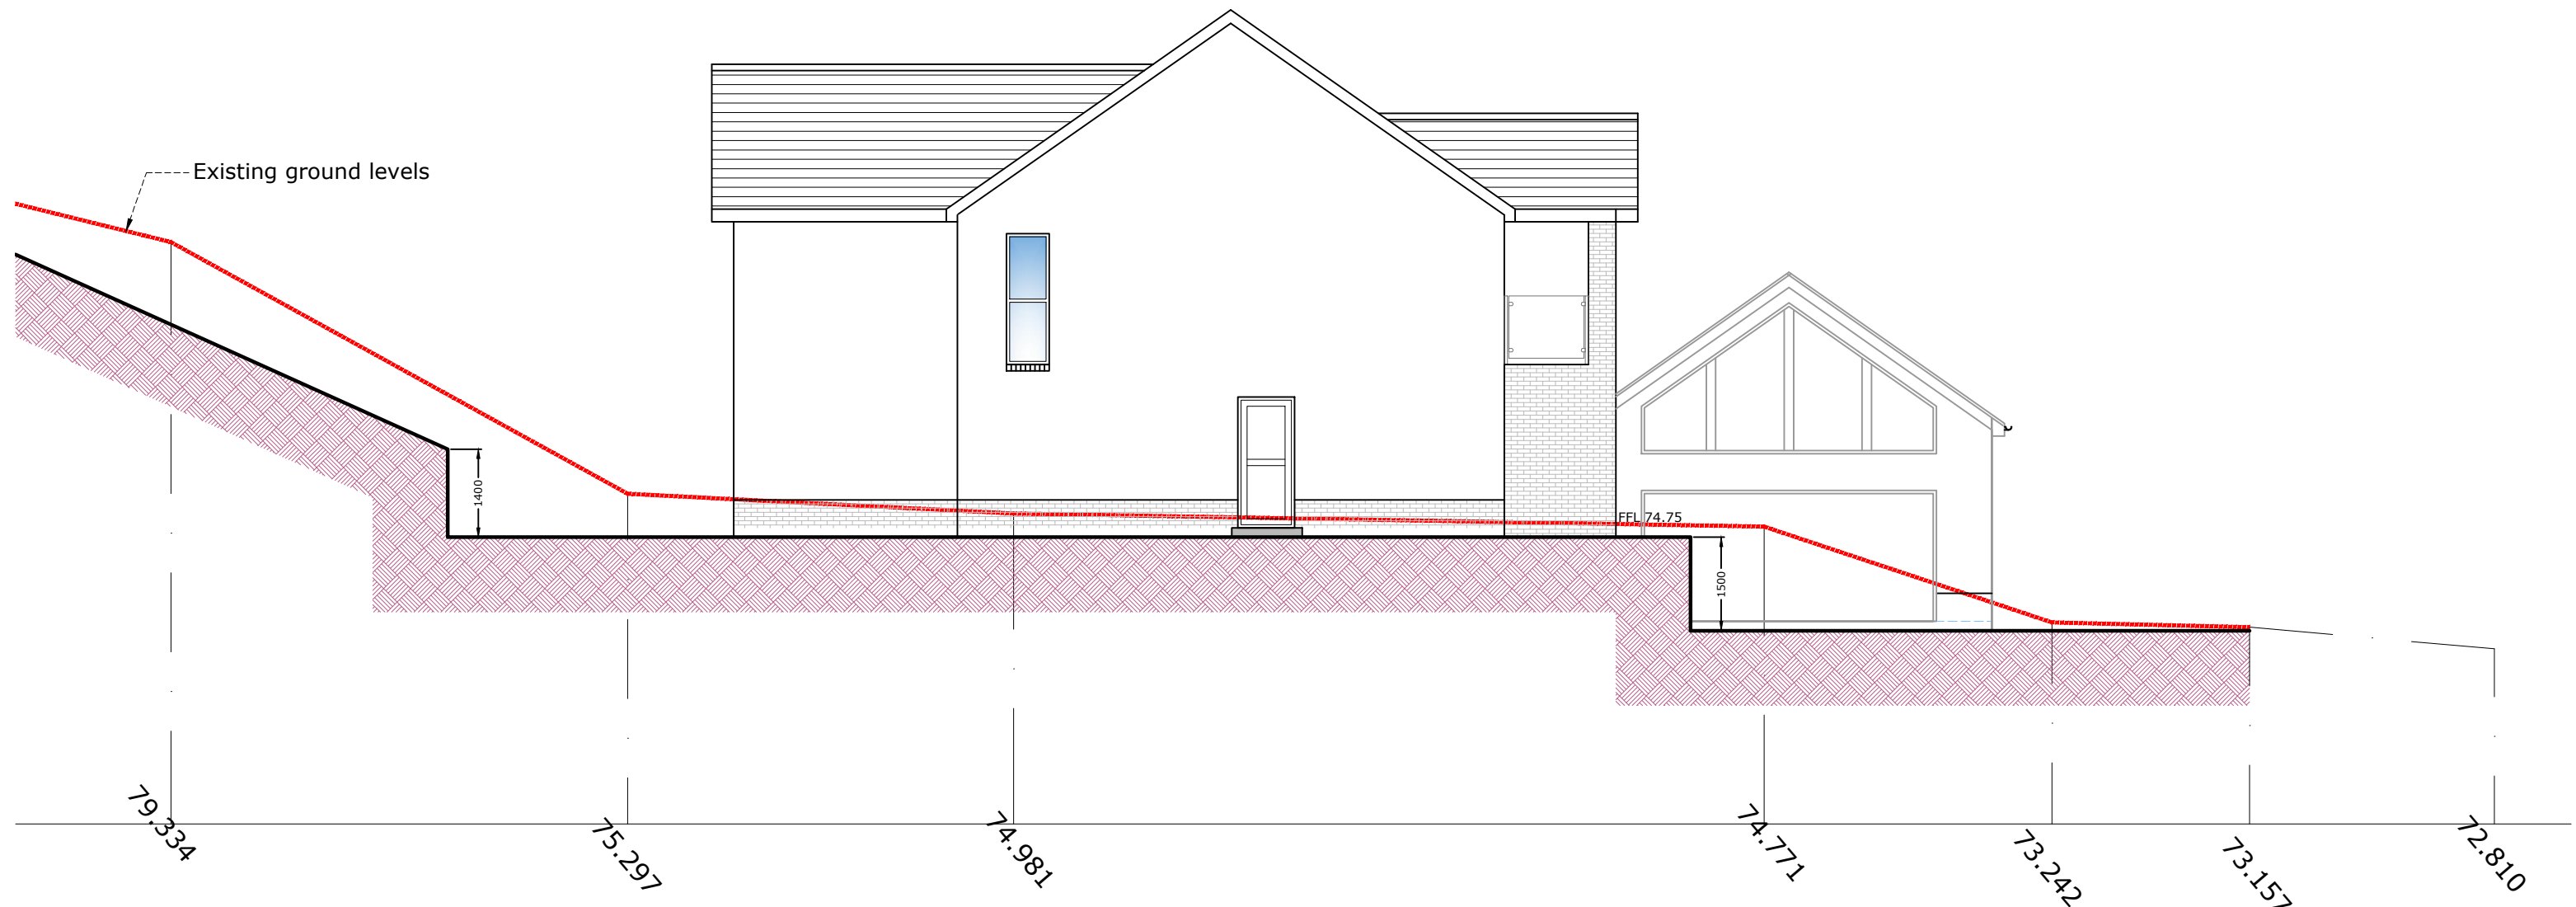

Section A:A
1:100

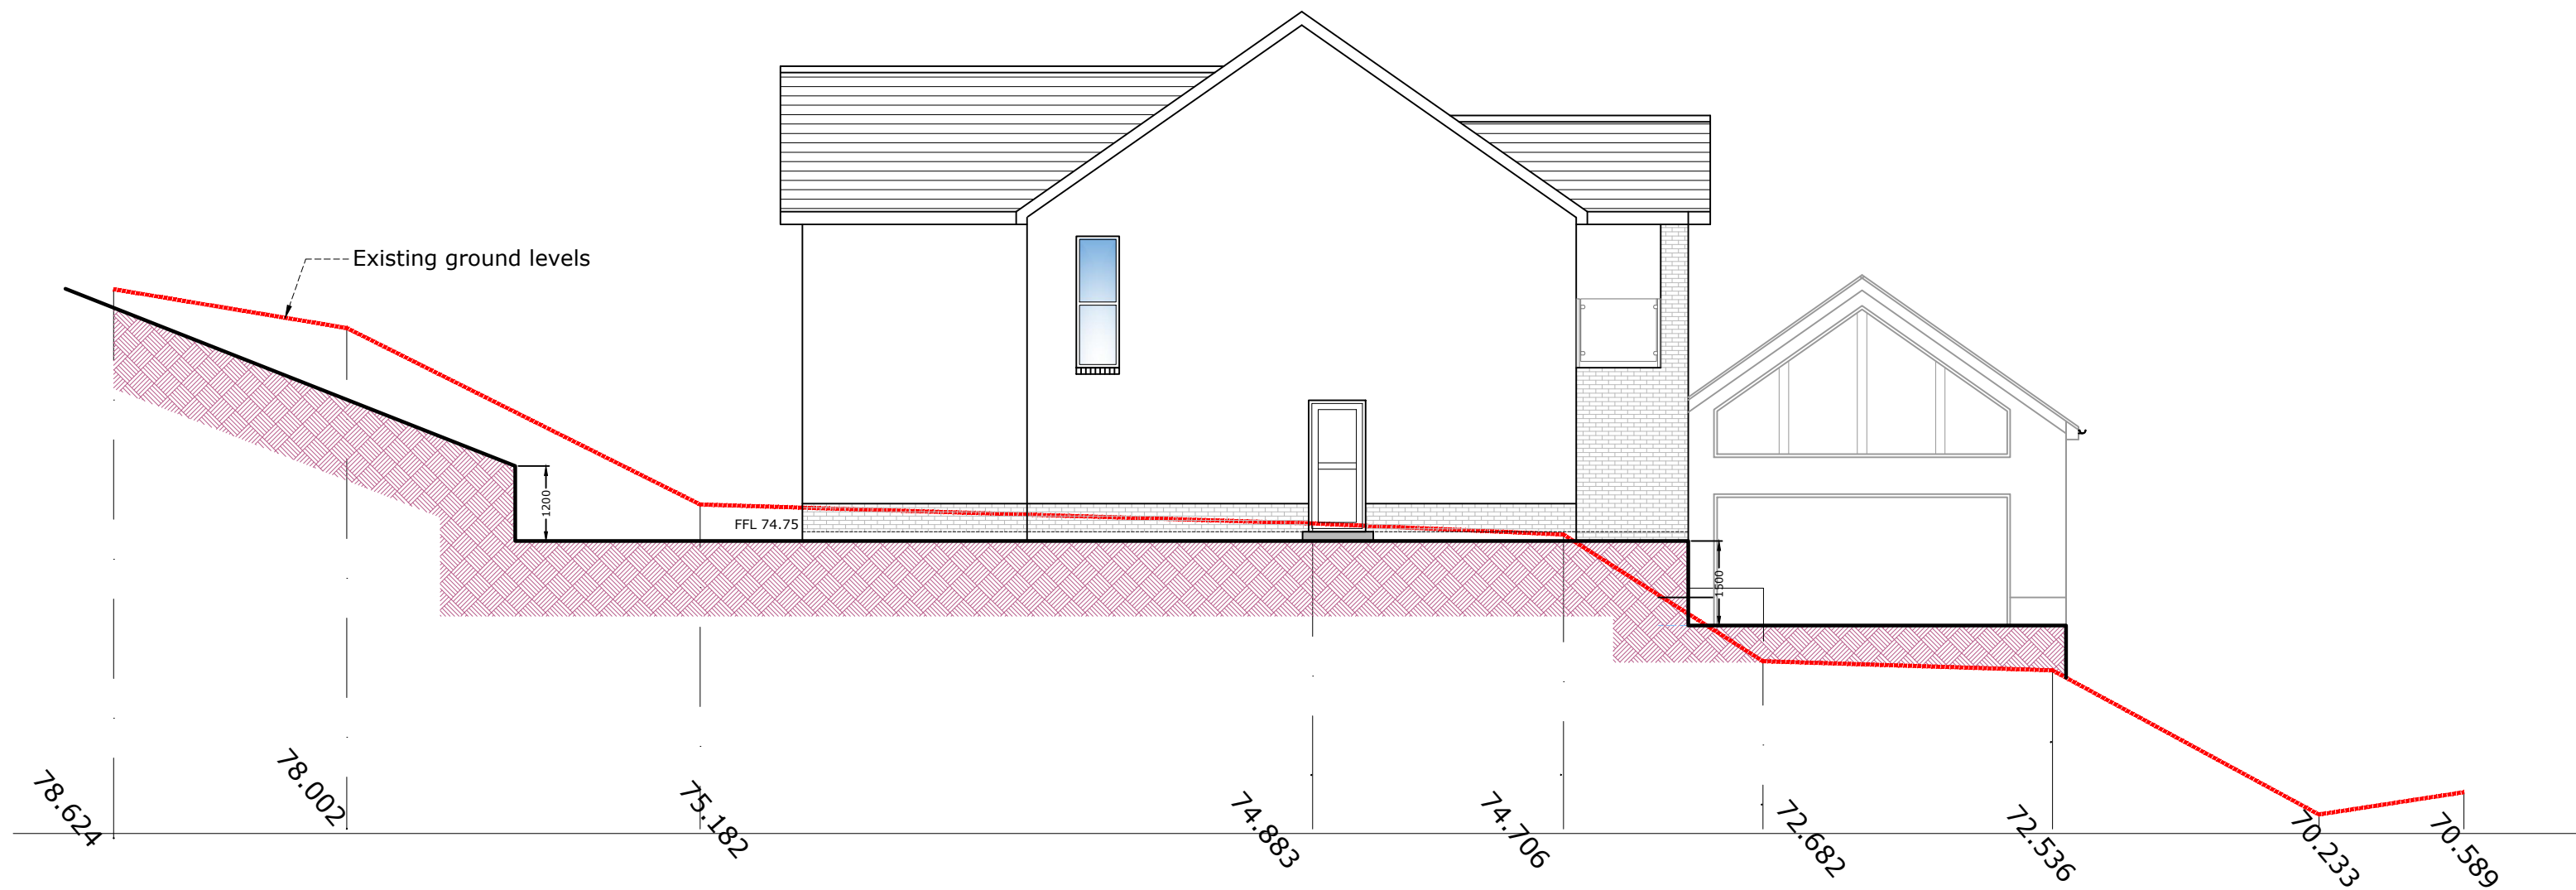

Section B:B
1:100

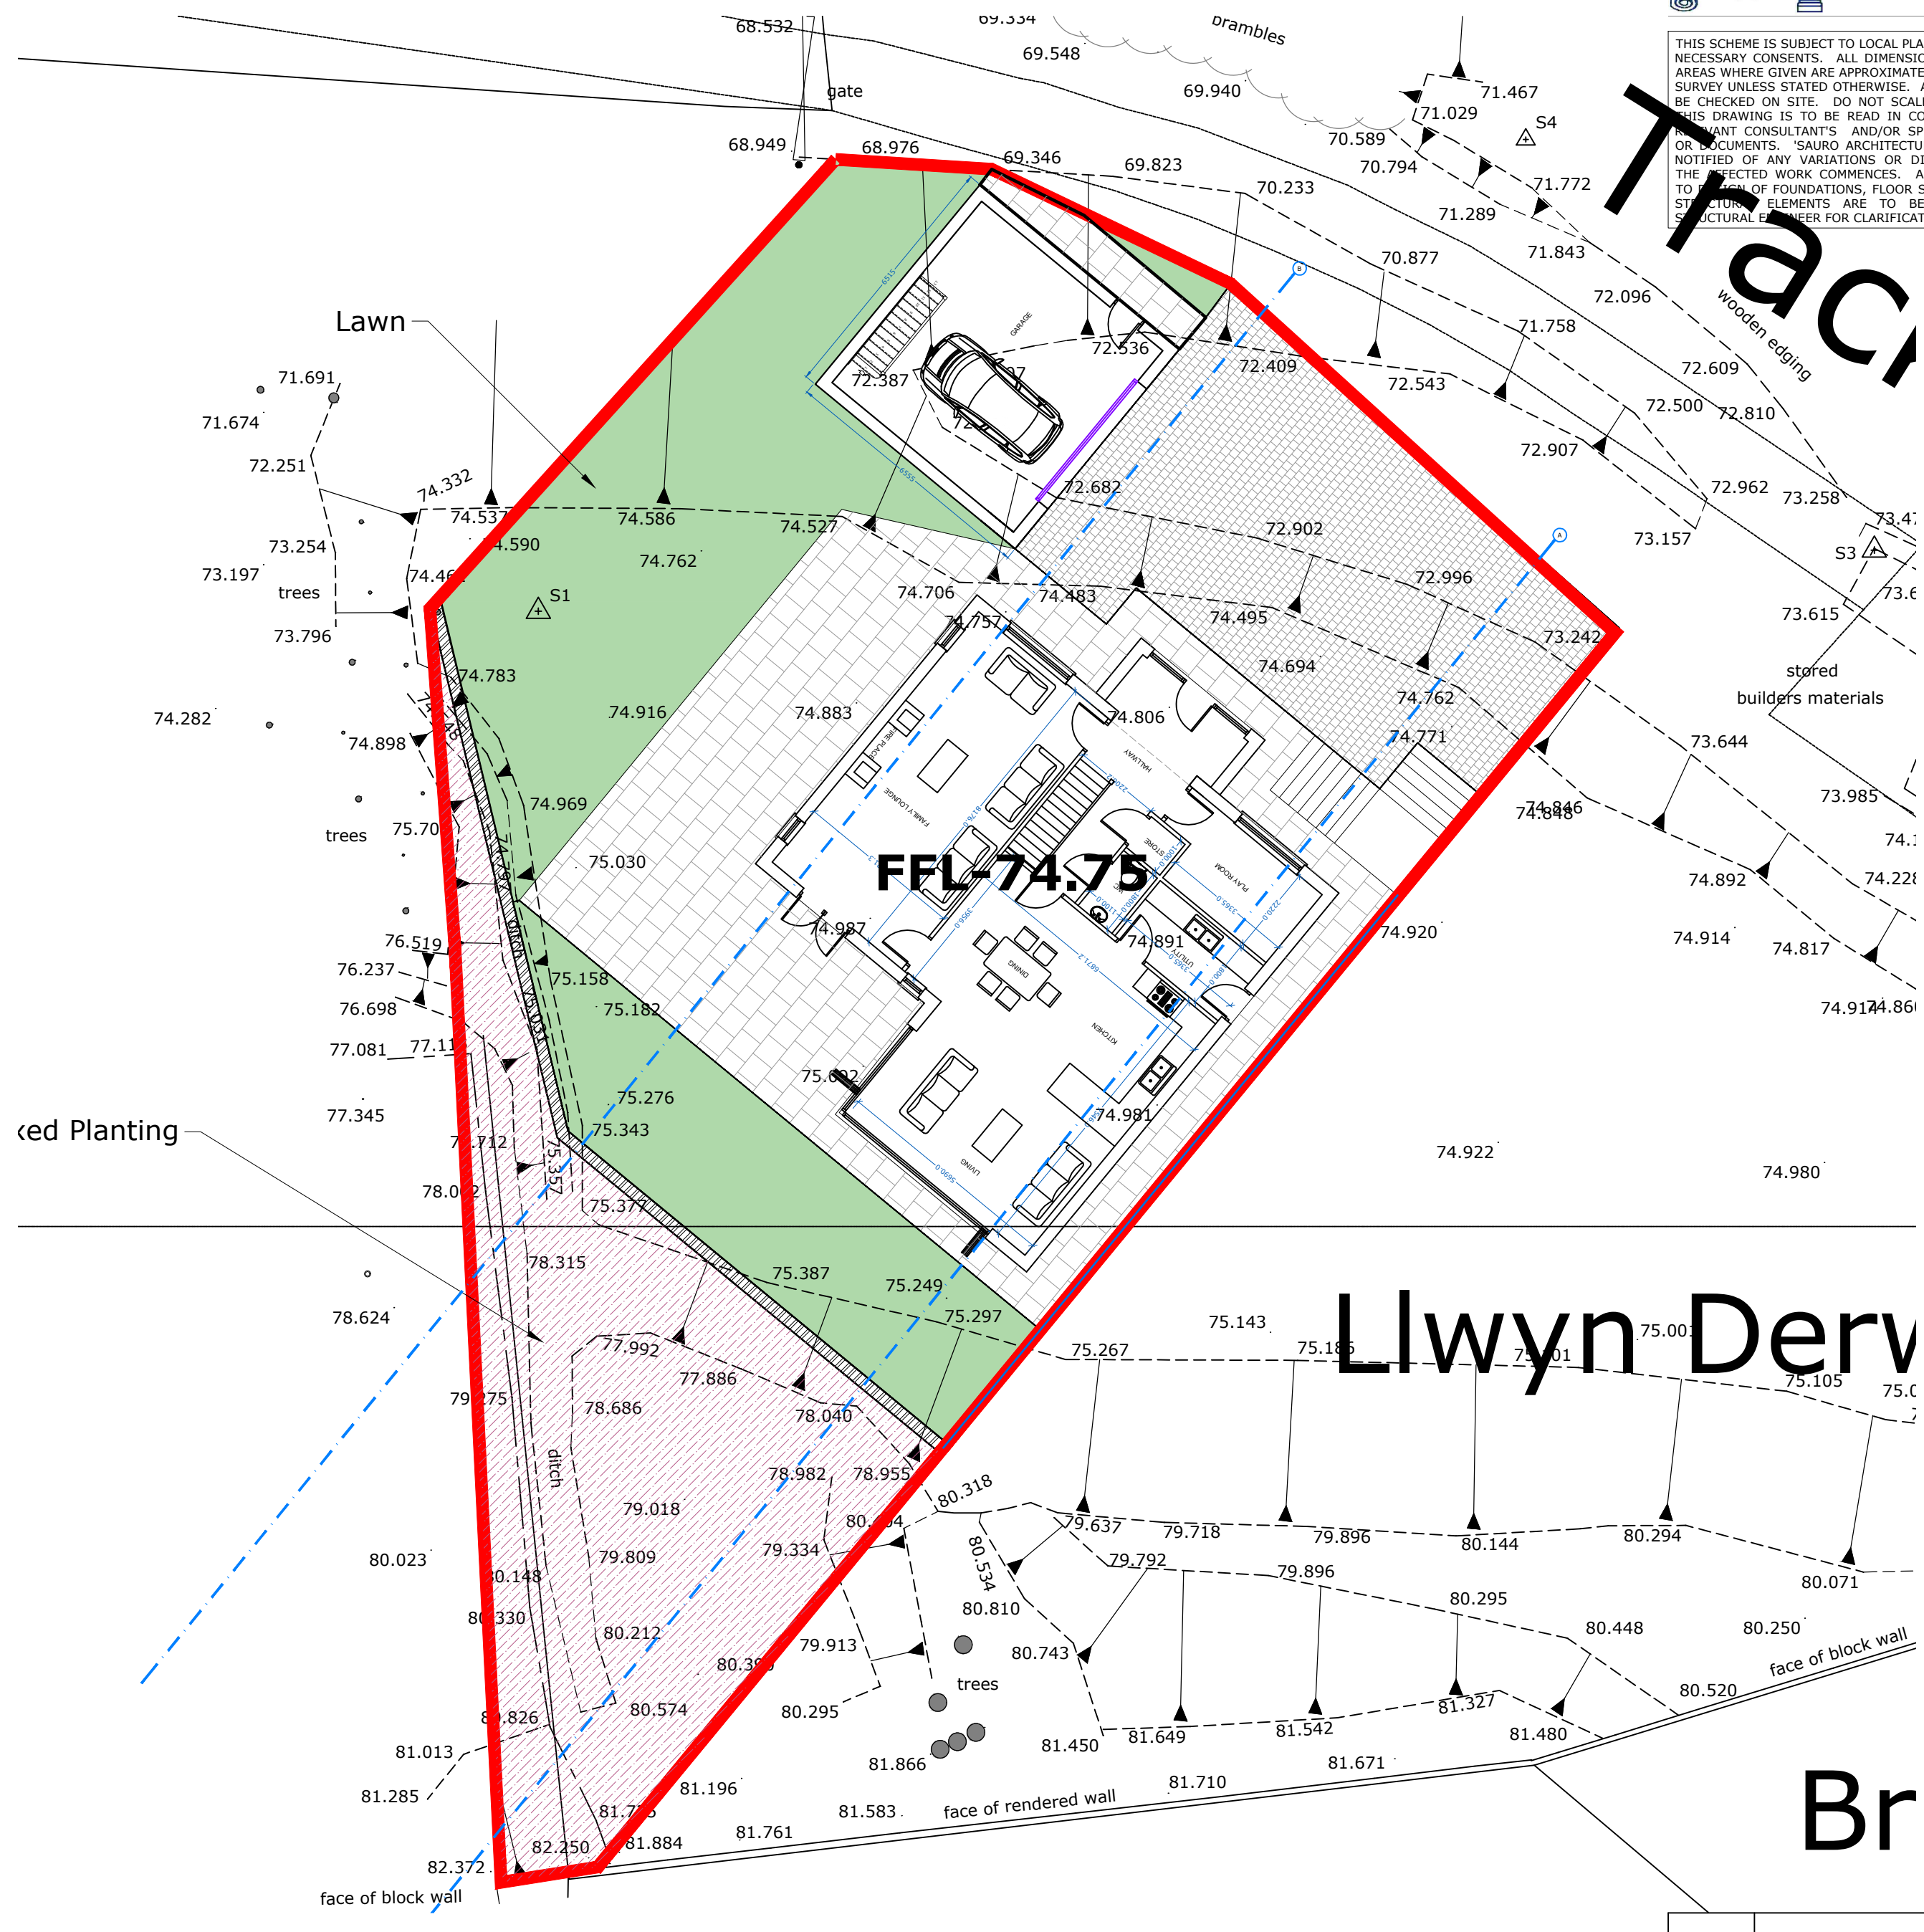

Proposed Site Plan
1:200

Revision	Description	Date

PLANNING



SAURO ARCHITECTURAL DESIGN LTD
9 ELLISTON TERRACE,
CARMARTHEN, SA31 1HA
Tel: (01267) 233 684
Email: design@sauro.co.uk
© Drawing Copyright Sauro Architectural Design Ltd

Client
Mr & Mrs Phillips

Project Title
**Residential Development at
37 FOREST LODGE LANE
CWMAVON
PORT TALBOT
SA13 2RX**

Drawing Title
**Proposed Floor Plans, Elevations and
Site Plan**

Scale 1:50/100/250		Sheet Size A1
Date 23/03/2021	Drawn by 01	Checked by 01
Job No. 1013	Drawing No. 06	Revision ####