



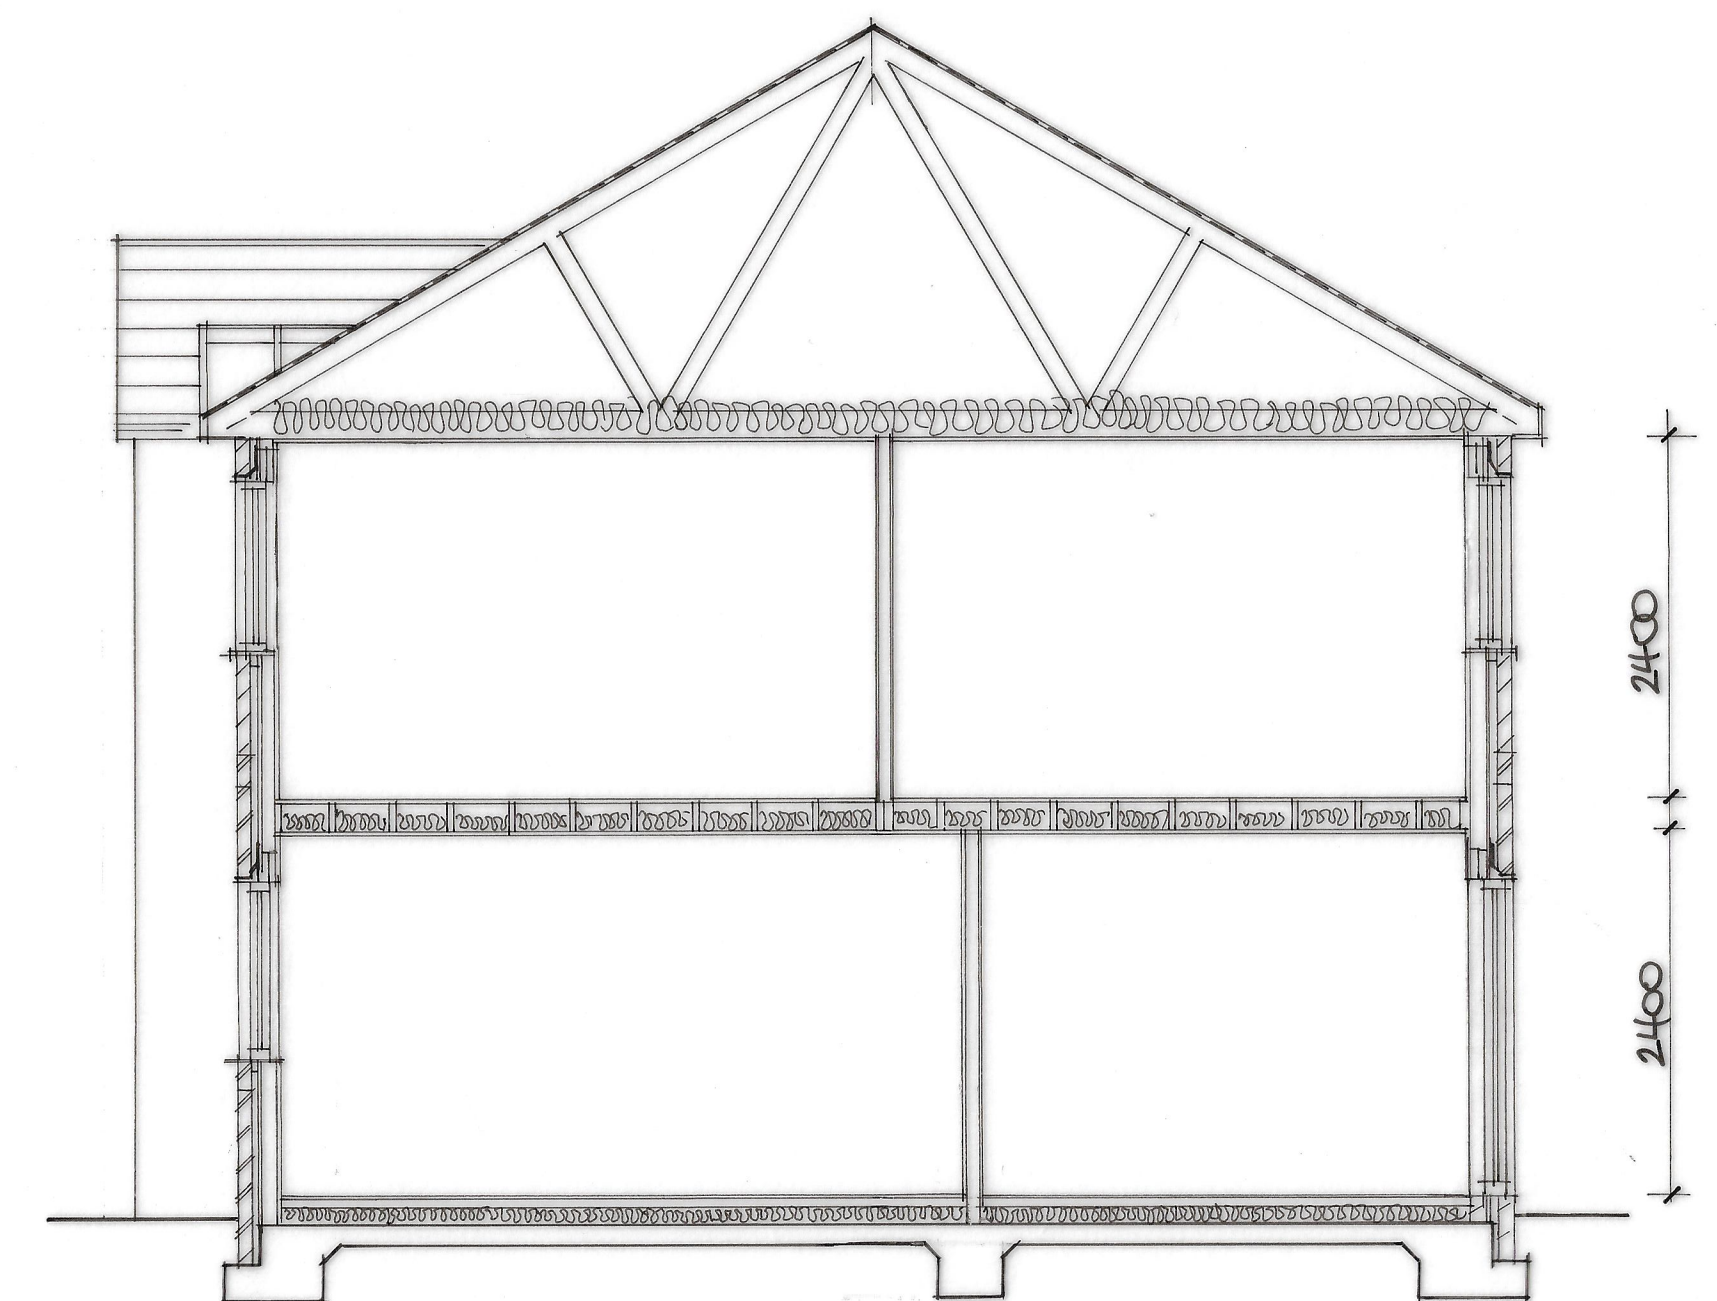

Sectional View

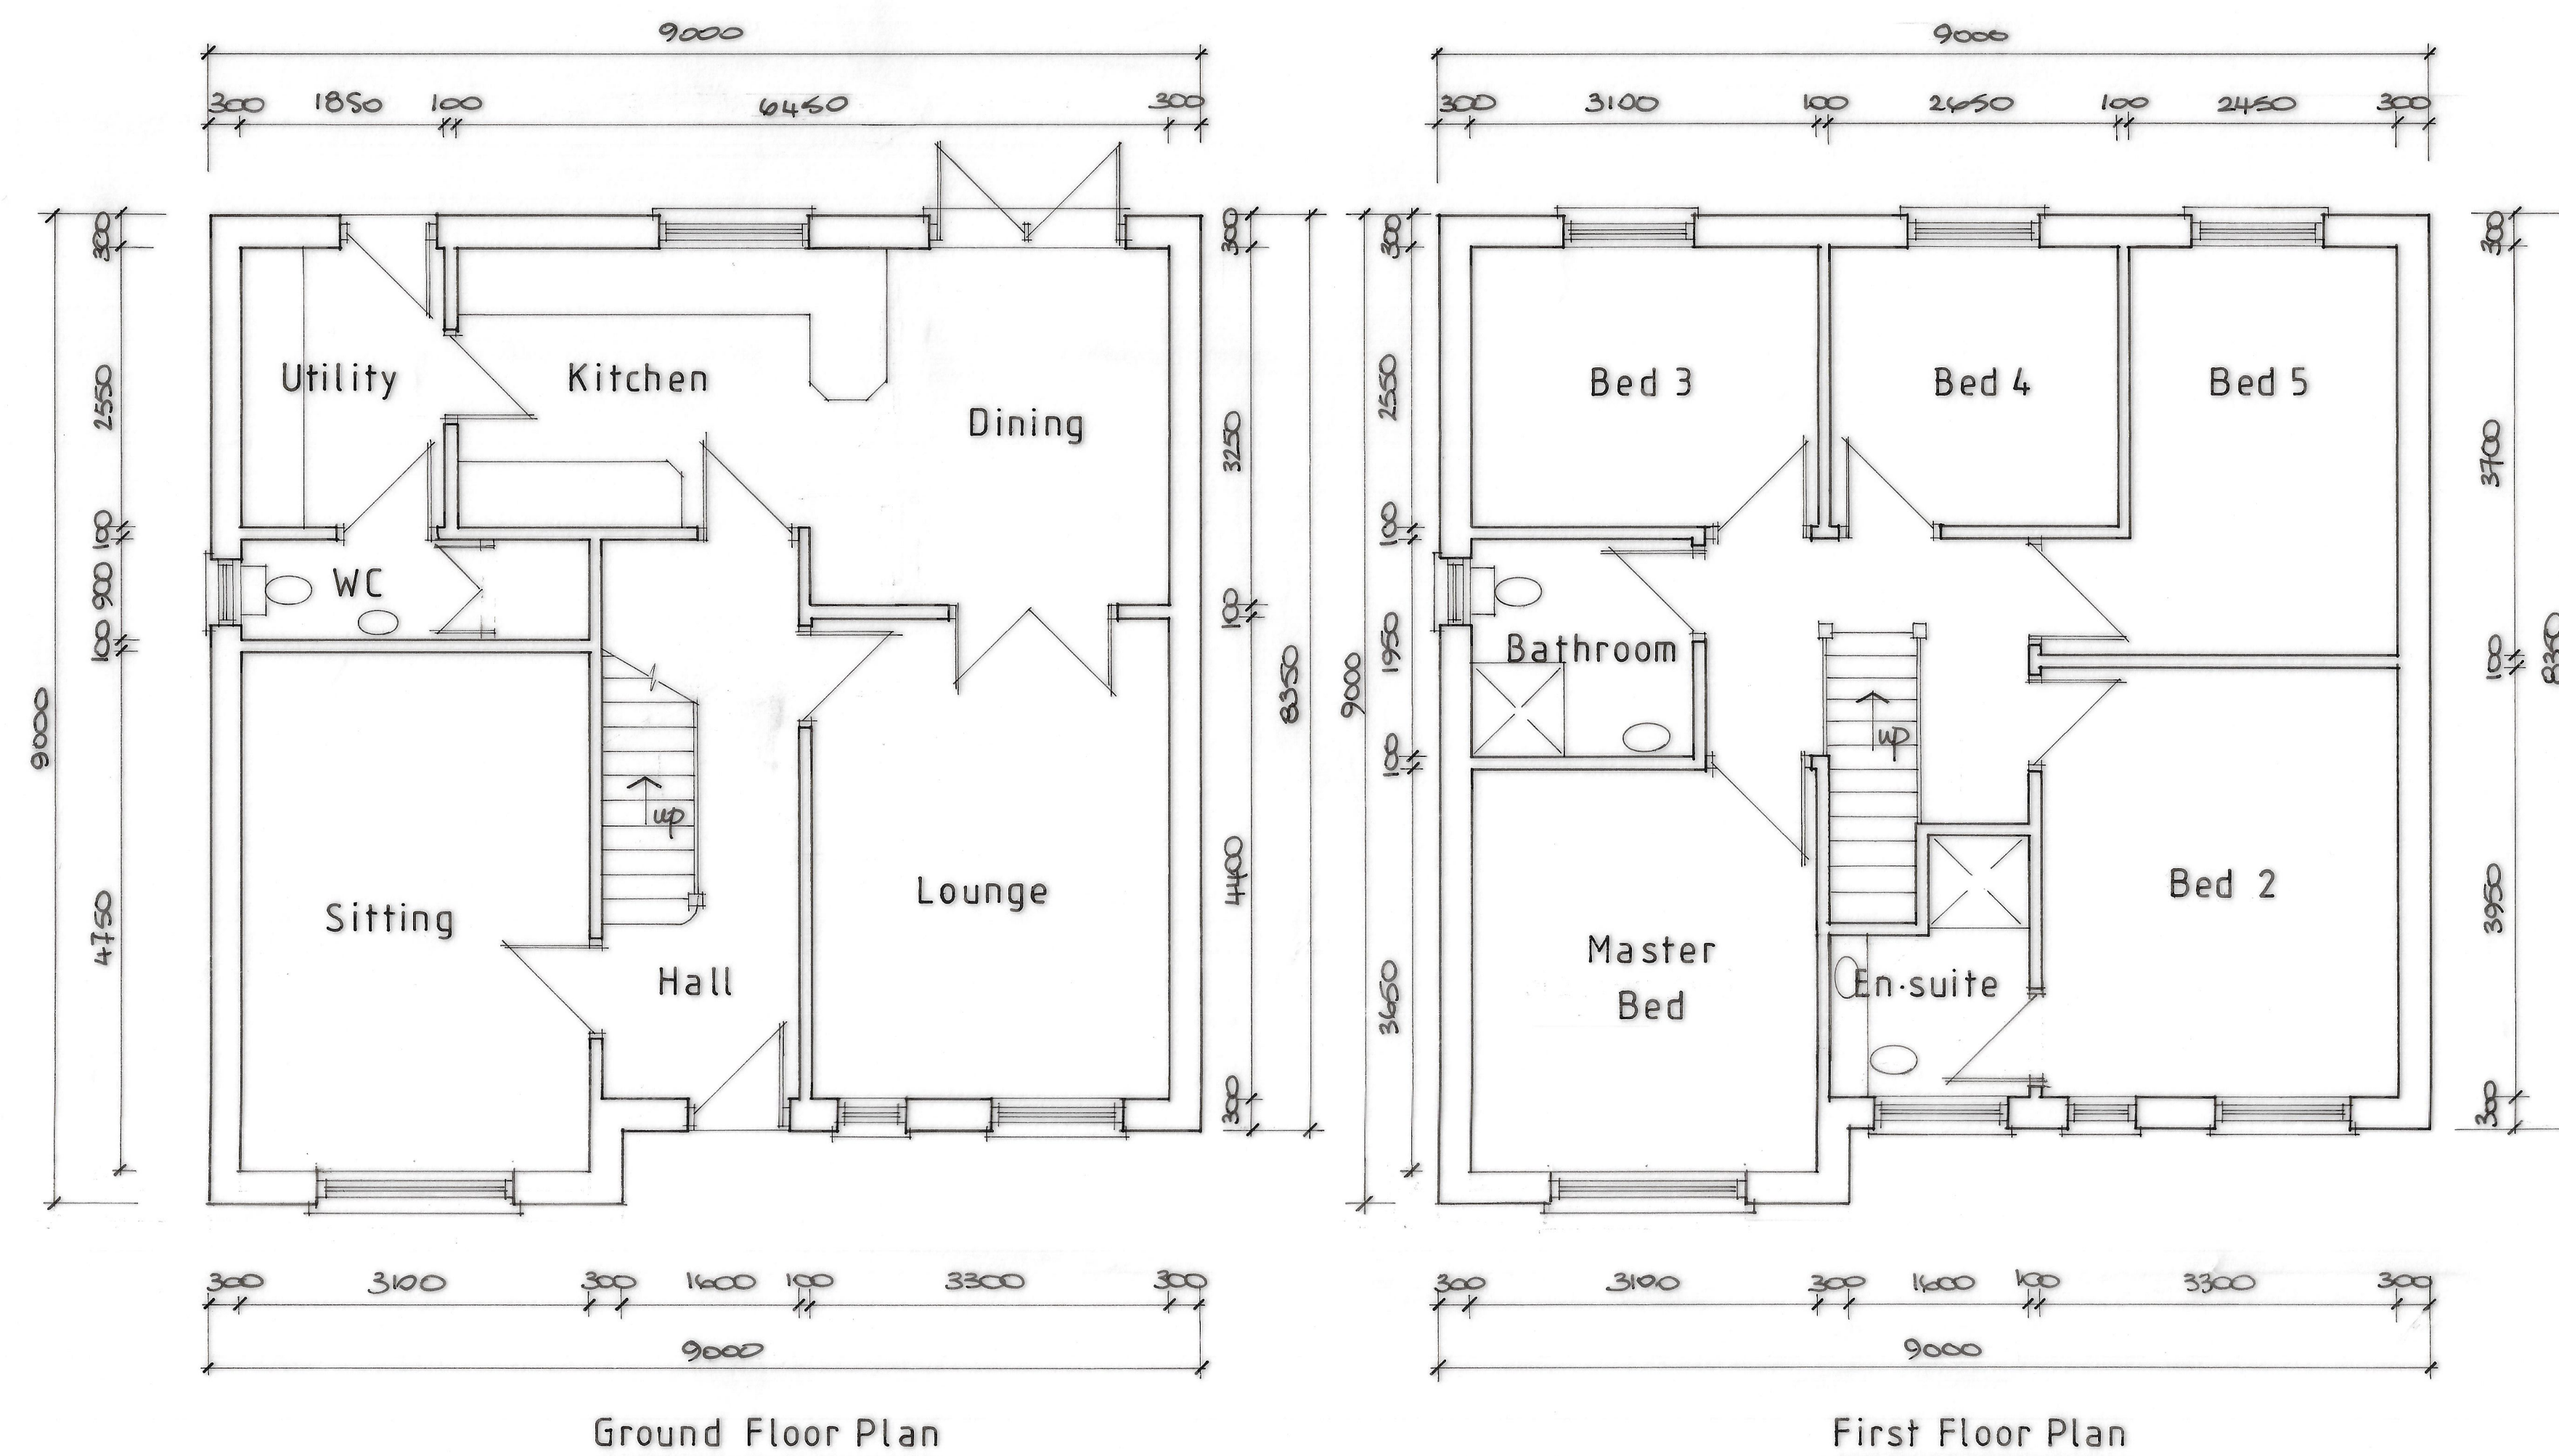

Specification for House Sparrow Toward.
 Wooden (or woodcrete) nest box with three
 sub. divisions to support three nesting pairs.
 To be placed under the eaves of dwellings.
 Entrance holes 32 mm diameter.
 Dimensions 430 x W 370 x D 185 mm.

Swift Nest Box Specification
 Wide box with small slit shaped entrance hole.
 Must be placed under or close to roofs,
 at least 50m from the ground.
 Dimensions 4150 x W 340 x D 150 mm.

Scheme:	
Proposed Residential Development	
Title:	
Former site of Tŷ Maes Marchog, Dyffryn Cellwen, Neath. House Type 1 Plots 1,5,6.	
Drawn:	Date:
TMM/DC/01	Jan 2020
Scales:	Client:
1/50; 1/100	Mr J. Carroll

Rev A: Clarification of East/West Elevations