



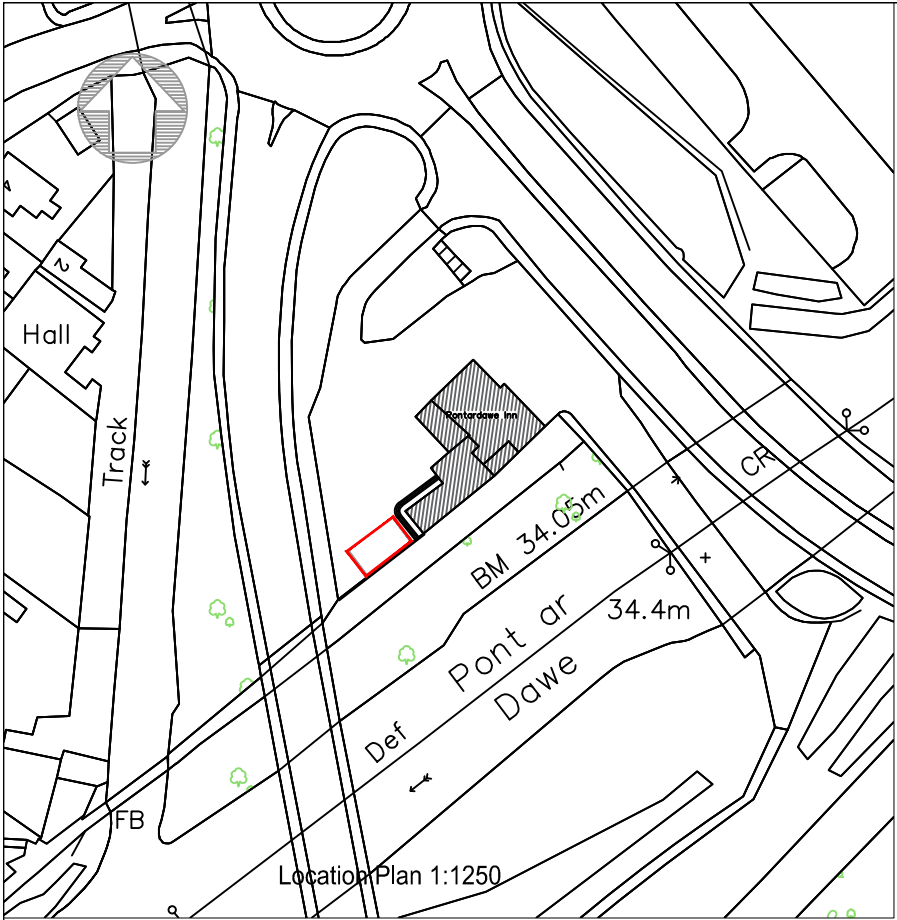


KEY

Area of Proposed Development

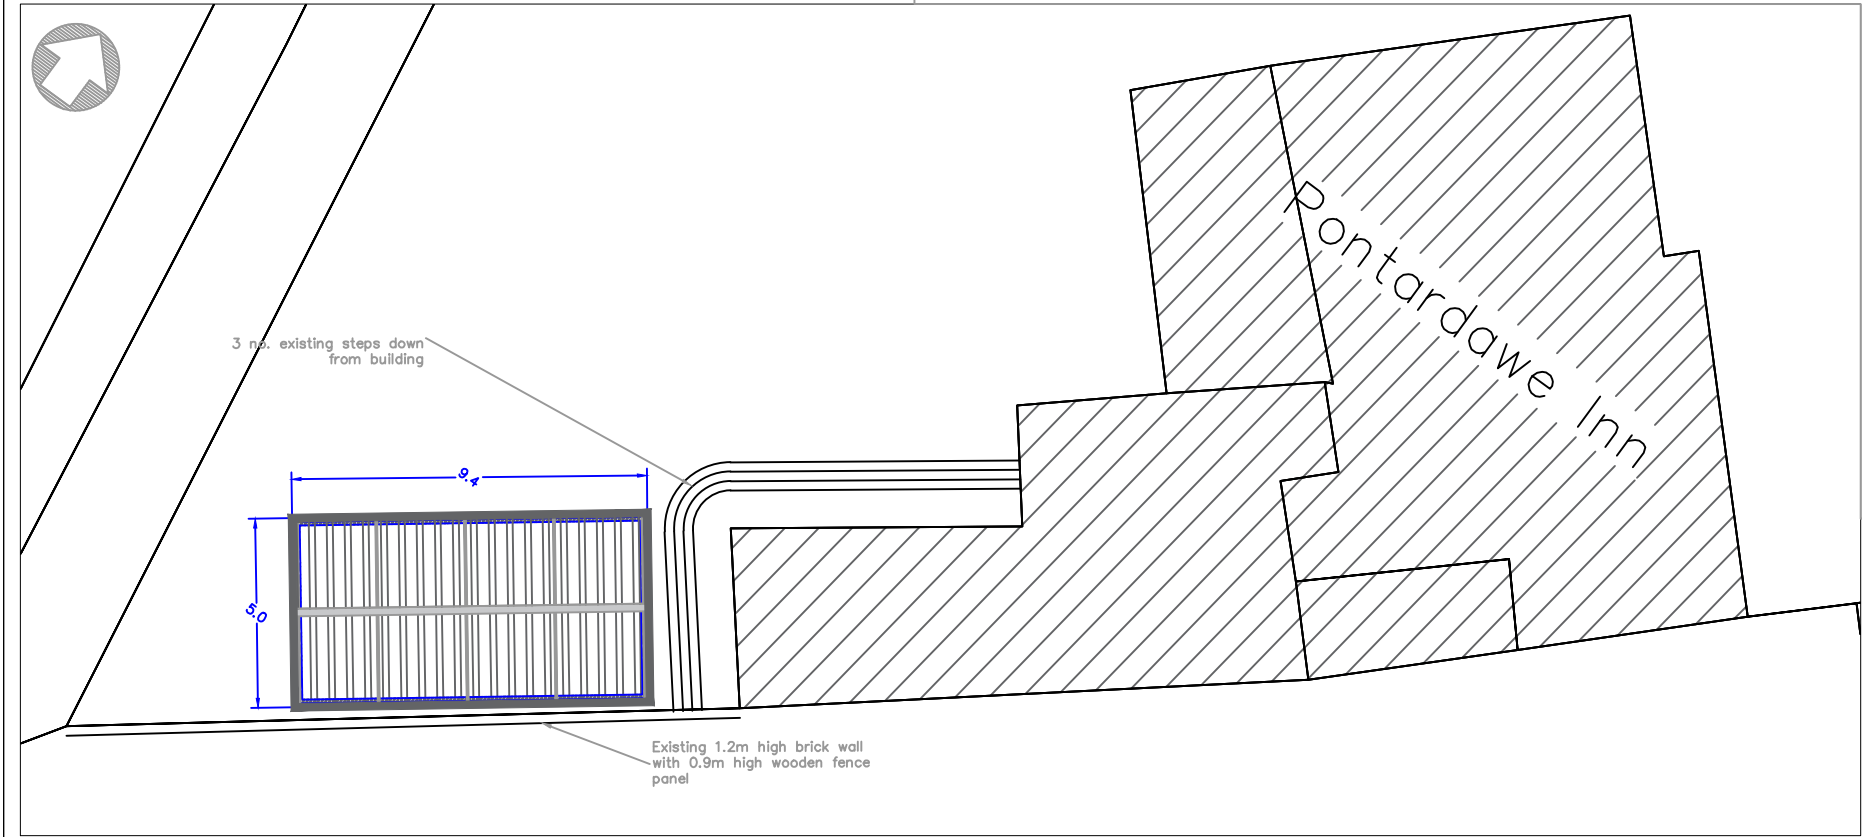


Proposed plan 1:200

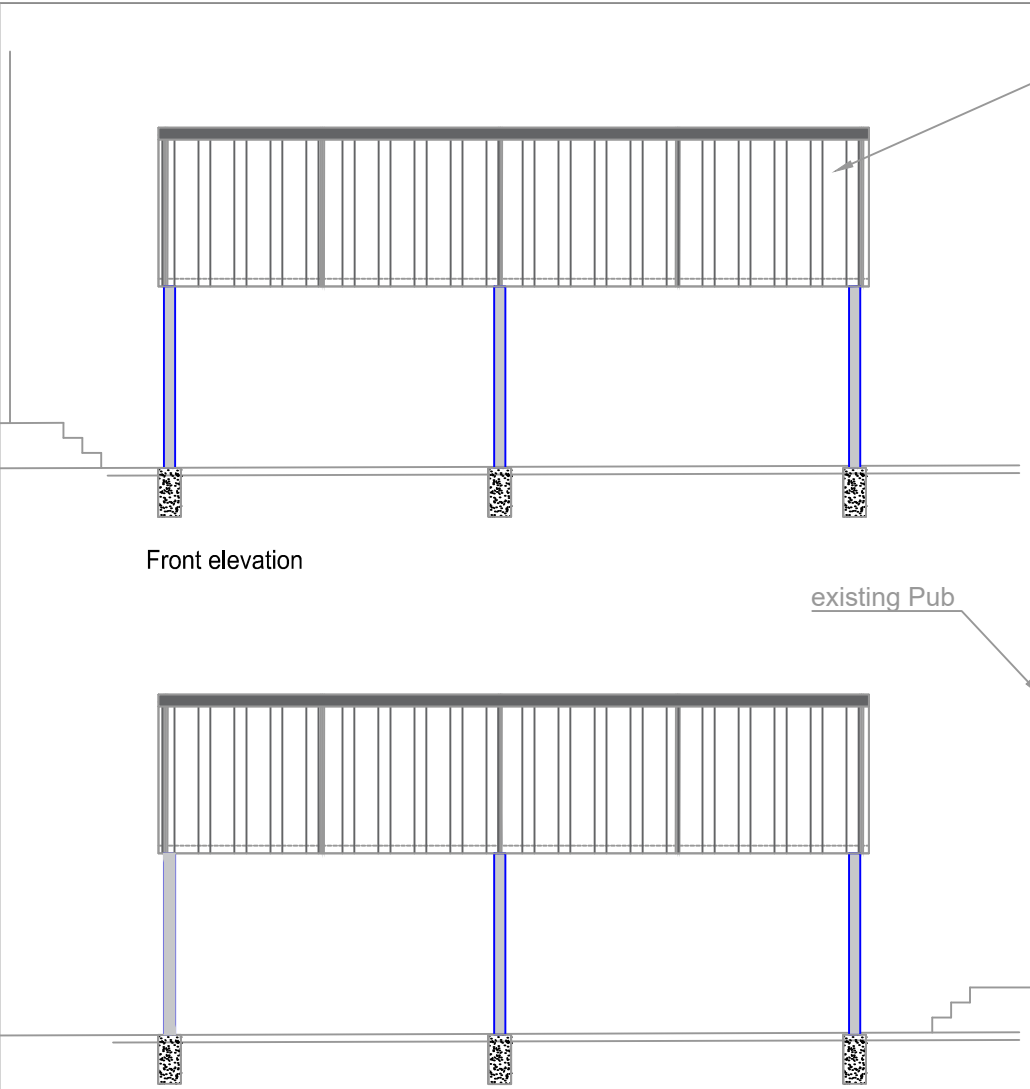


Front elevation

Rear elevation

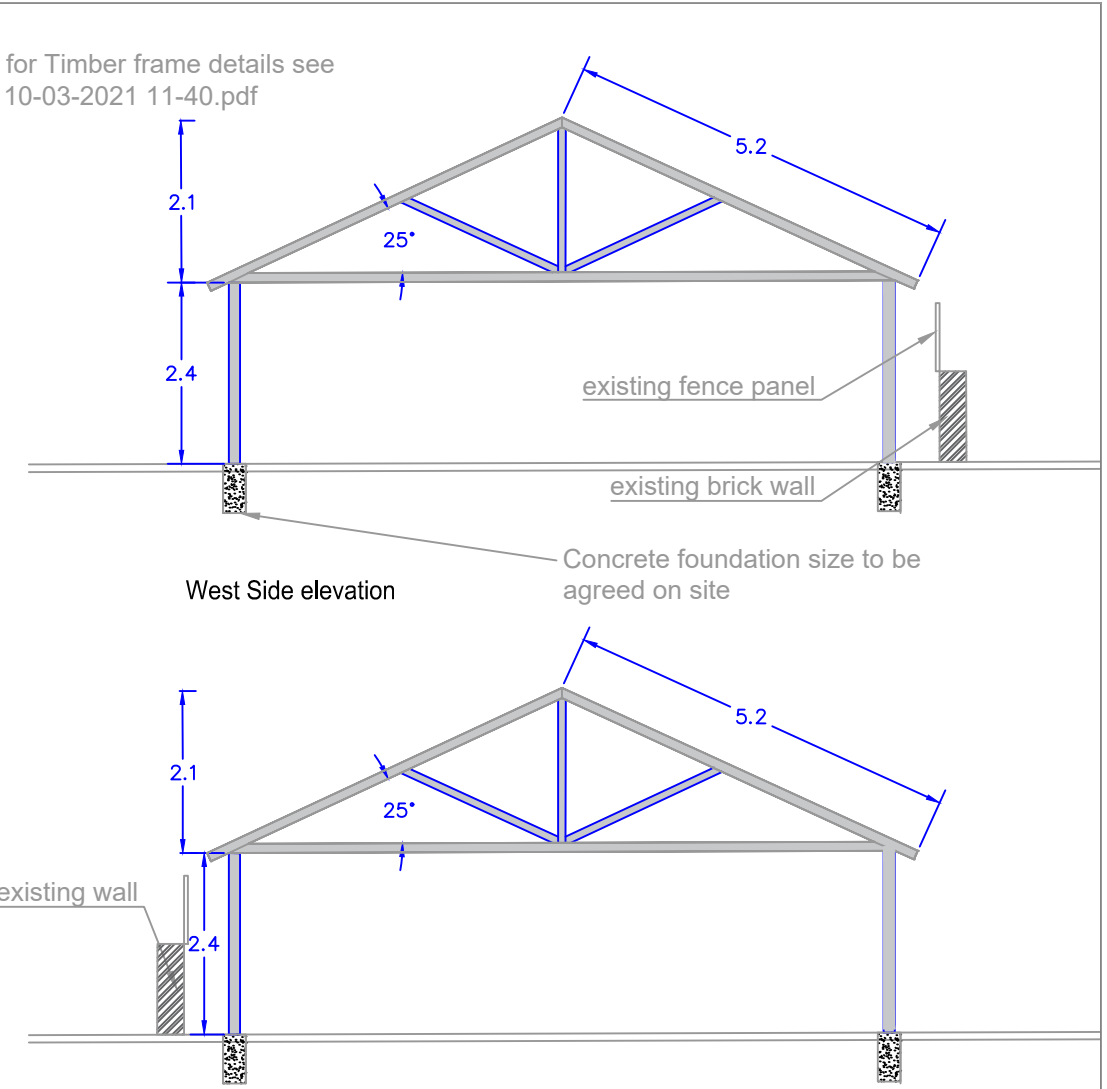

West Side elevation

East Side elevation

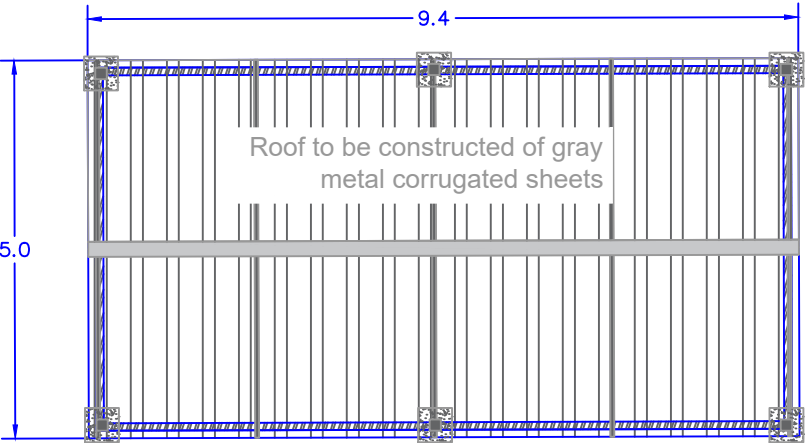

Detailed Plan and Elevations 1:100

CONSTRUCTION DRAWINGS

Potardawe Inn

Proposed Temporary covered
area

Scale	Drawn	Checked	Approved
AS.SHOWN	KJS	SL	
Original drawing A3	Date 02/21	Date 02/21	Date
Job No. DP	Orig No. 1001		A