




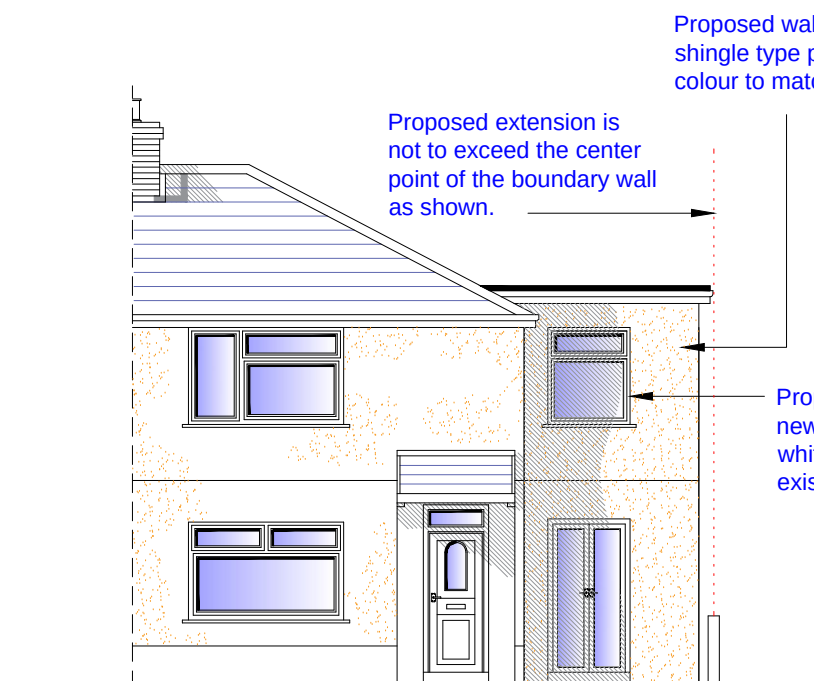


Proposed Front Elevation.
Scale 1:100

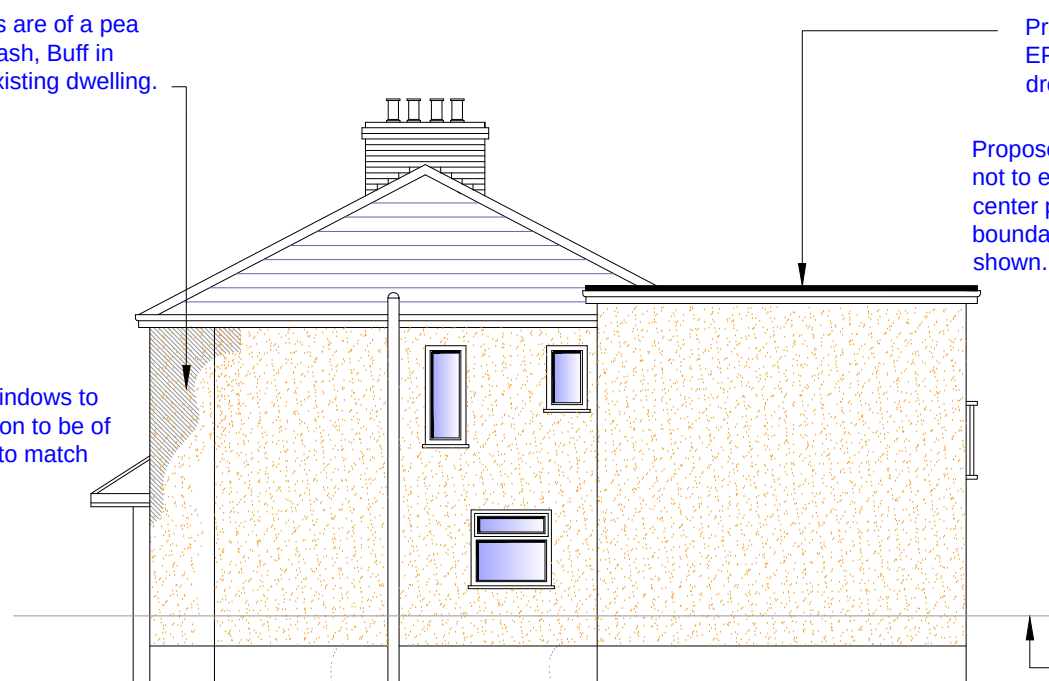


Proposed Right Side Elevation.
Scale 1:100

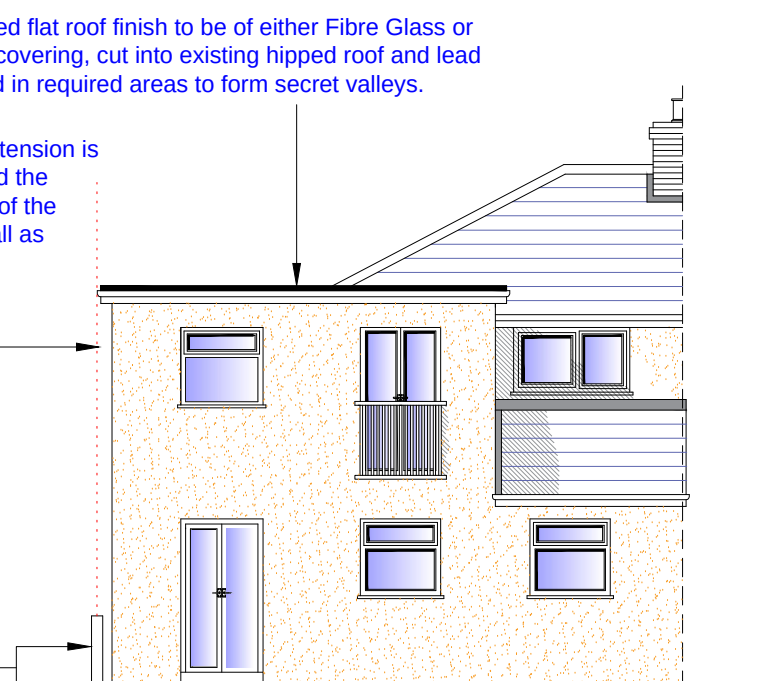

Proposed Rear Elevation.
Scale 1:100

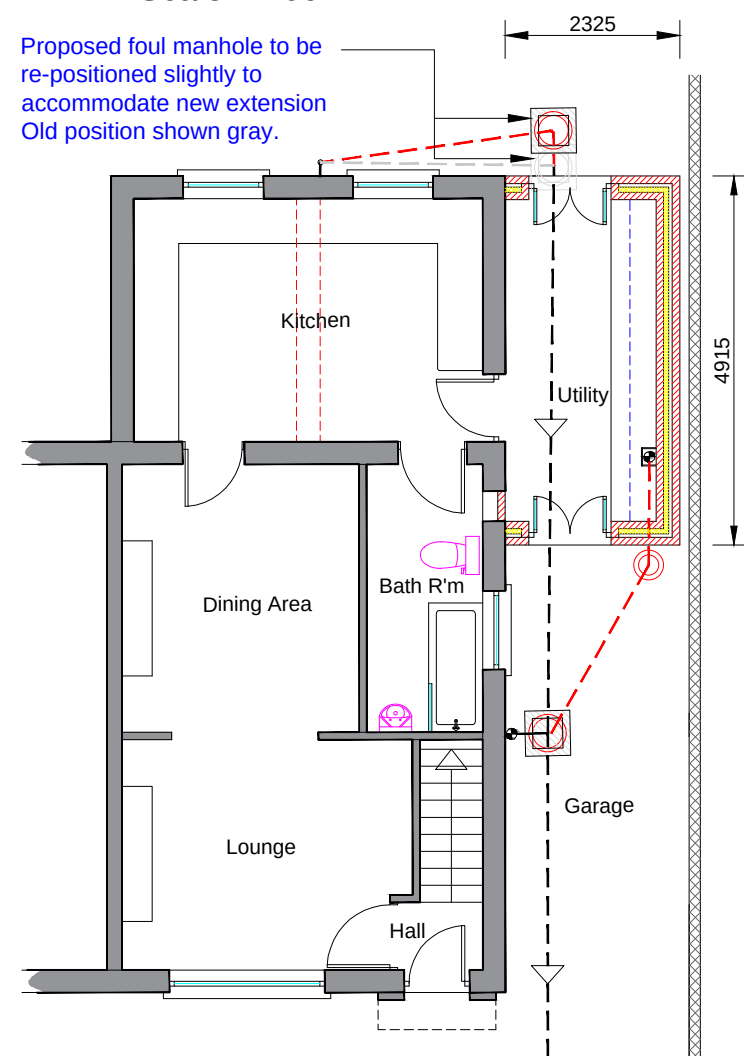

Proposed Ground Floor Plan
Scale 1:100

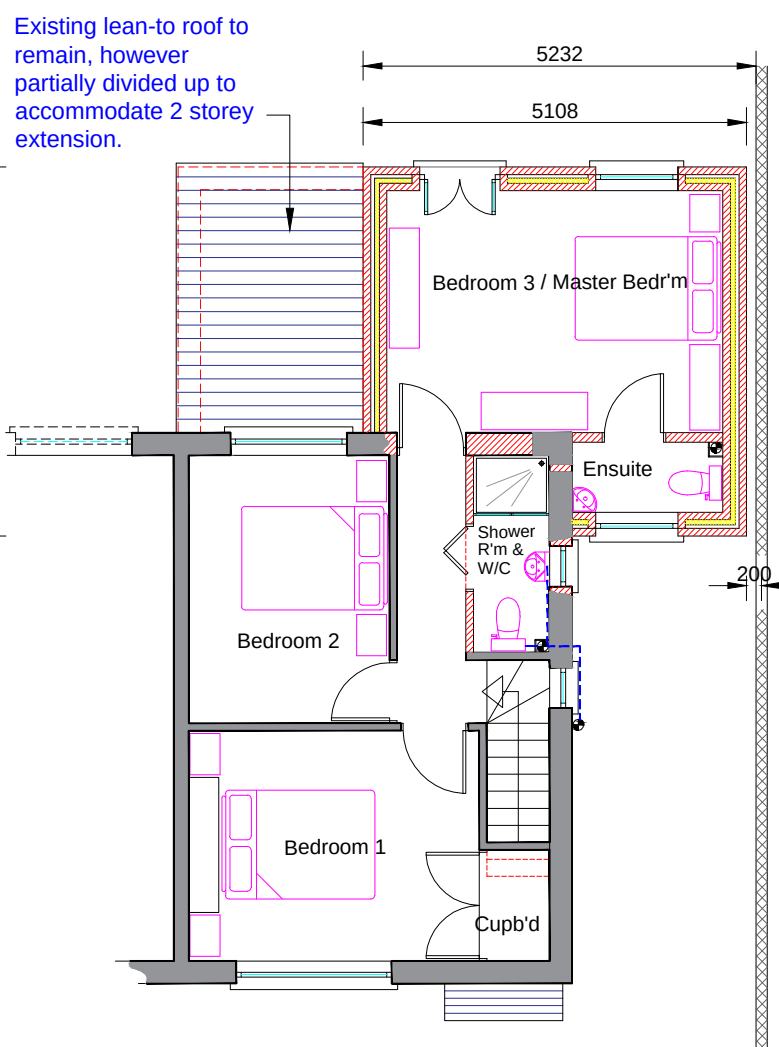

Proposed First Floor Plan
Scale 1:100

Existing semi detached property is shown within image and outlined in red is the proposed area to be constructed as per the plans provided.



Proposed Street Image of Extension Area.

Client Mr.D.Anthony.	Drawn SLF	Date April 2021	Scale 1:100 @ A3	Dwg No DA/2020/04	Rev. 4
Site Address 96 Albion Road, Baglan.	Checked	Drawing Title Proposed Elevations and Floor Plans	Project Title Proposed 2 storey extension to side & rear of dwelling	PG Architectural Services	