



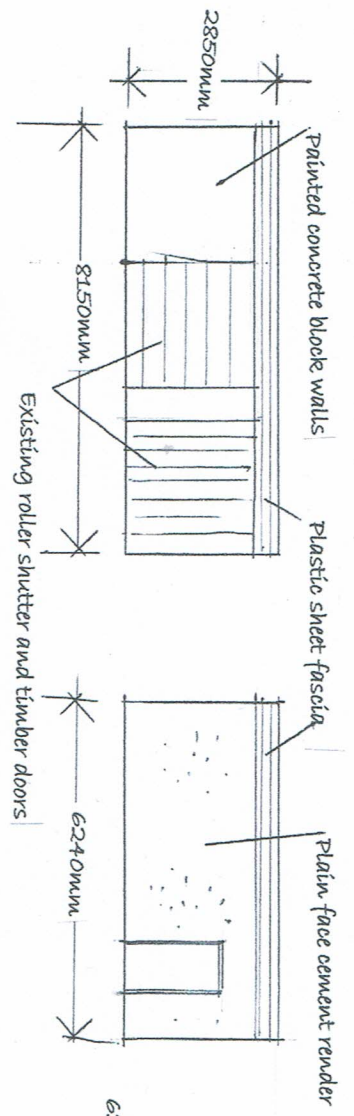


FRONT ELEVATION

SIDE ELEVATION

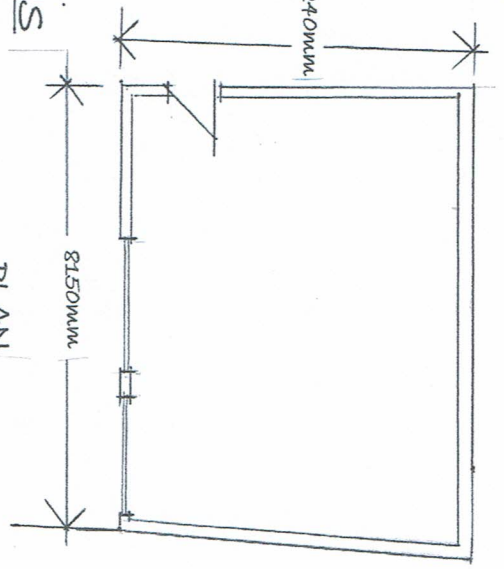


PLAN


EXISTING PLANS AND ELEVATIONS

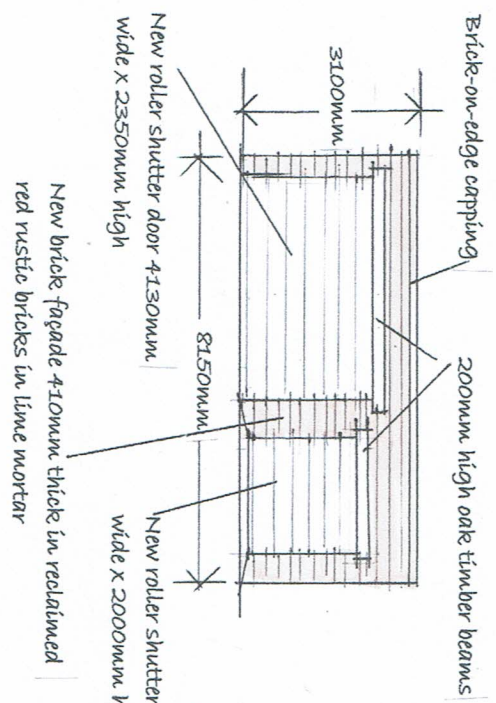

FRONT ELEVATION

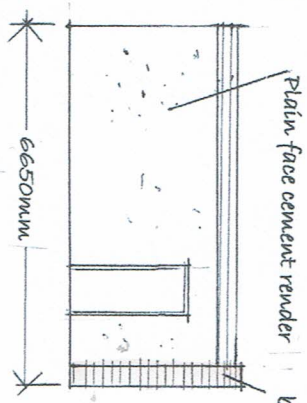

SIDE ELEVATION

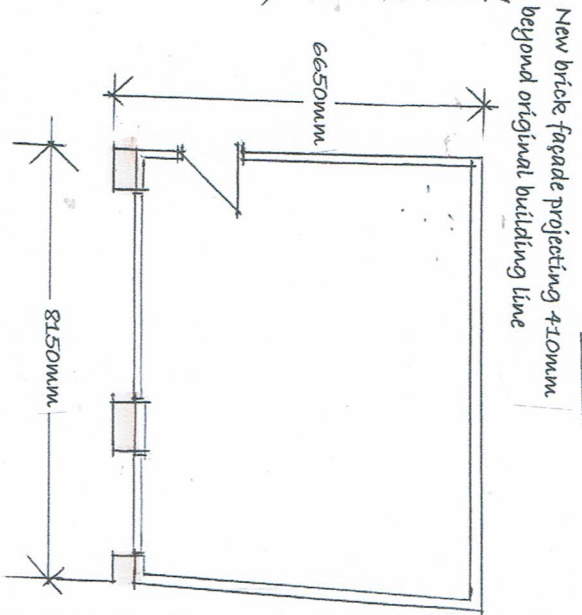

PLAN

NEW PLANS AND ELEVATIONS

		MICHAEL EDWARDS MRICS CHARTERED SURVEYOR	
Client MIR CLIVE THOMPSON			
Project NEW DRIVEWAY AND OTHER GENERAL ALTERATIONS TO FRONT GARDEN AT 3 SWAN ROAD BAGLAN PORT TALBOT			
Drawing Title NEW FAÇADE TO EXISTING GARAGE			
Drawing No CT3SR005	Revision A	Scale 1:100	
Date MARCH 2021			
Revision A Floor plan and side elevation added Existing front elevation amended to comply with photographic record as at circa June 2018			