



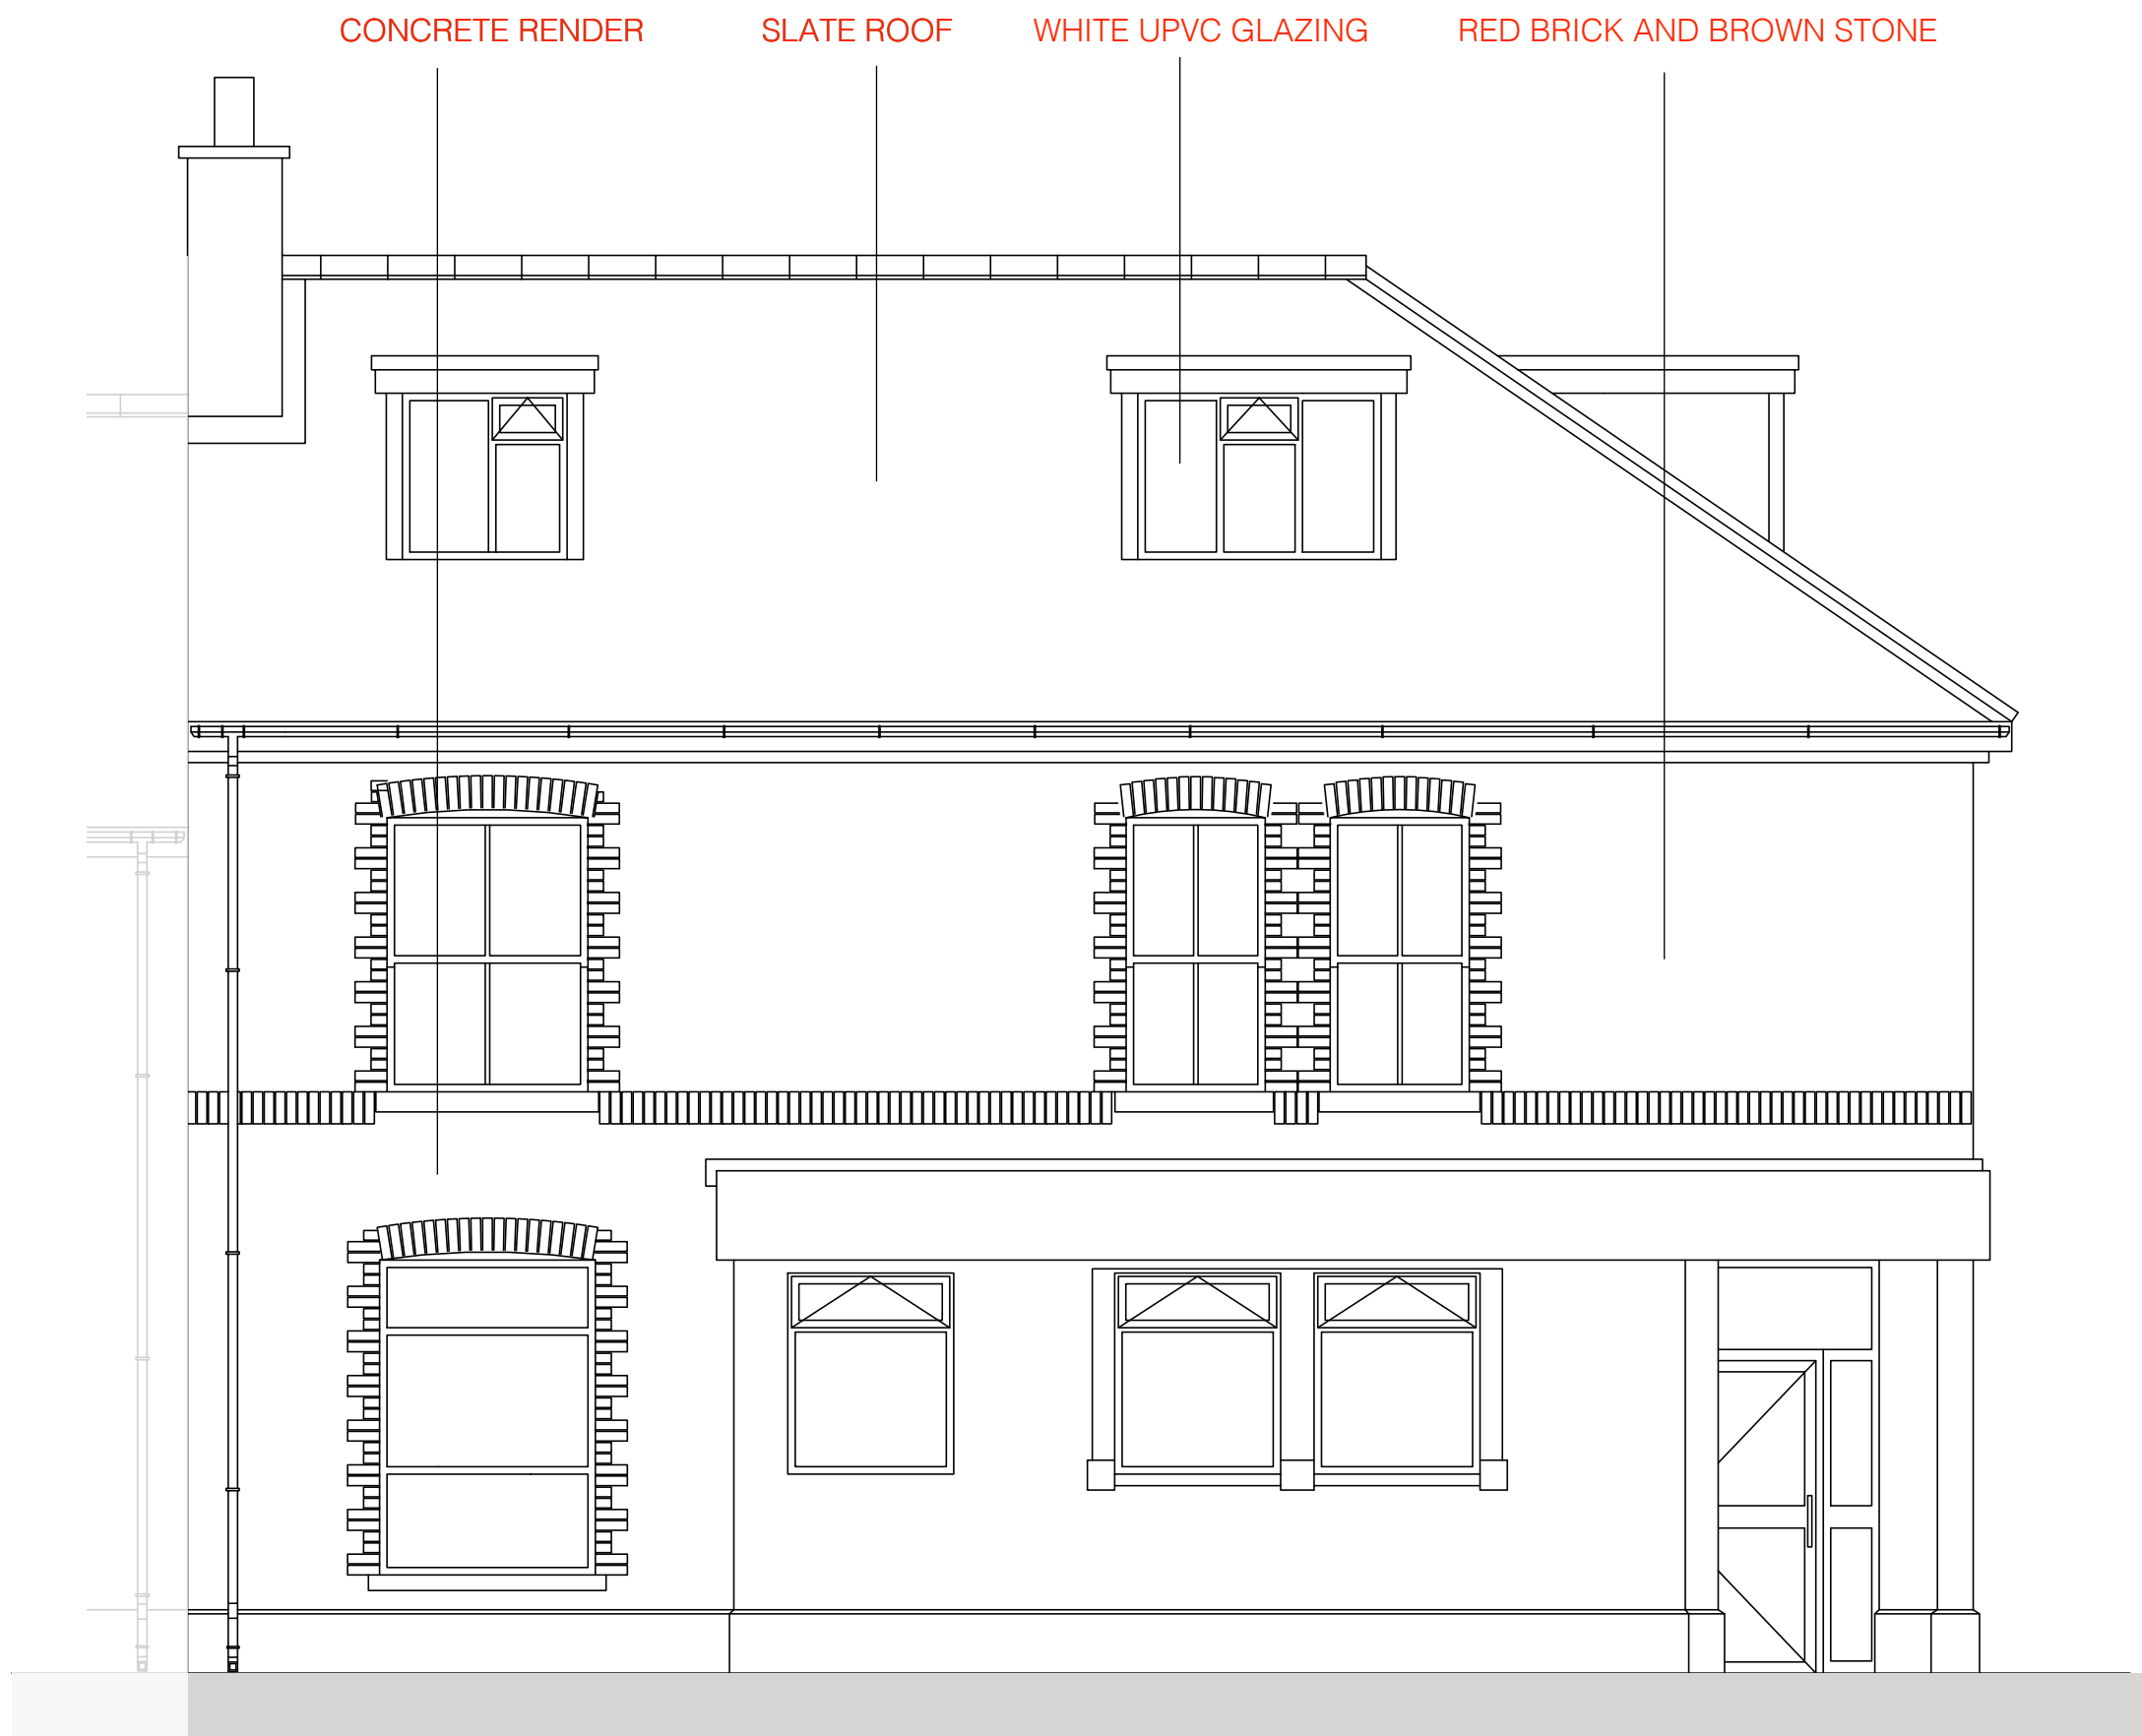


FRONT ELEVATION
NORTH WEST
1.50



REAR ELEVATION
SOUTH EAST
1.50

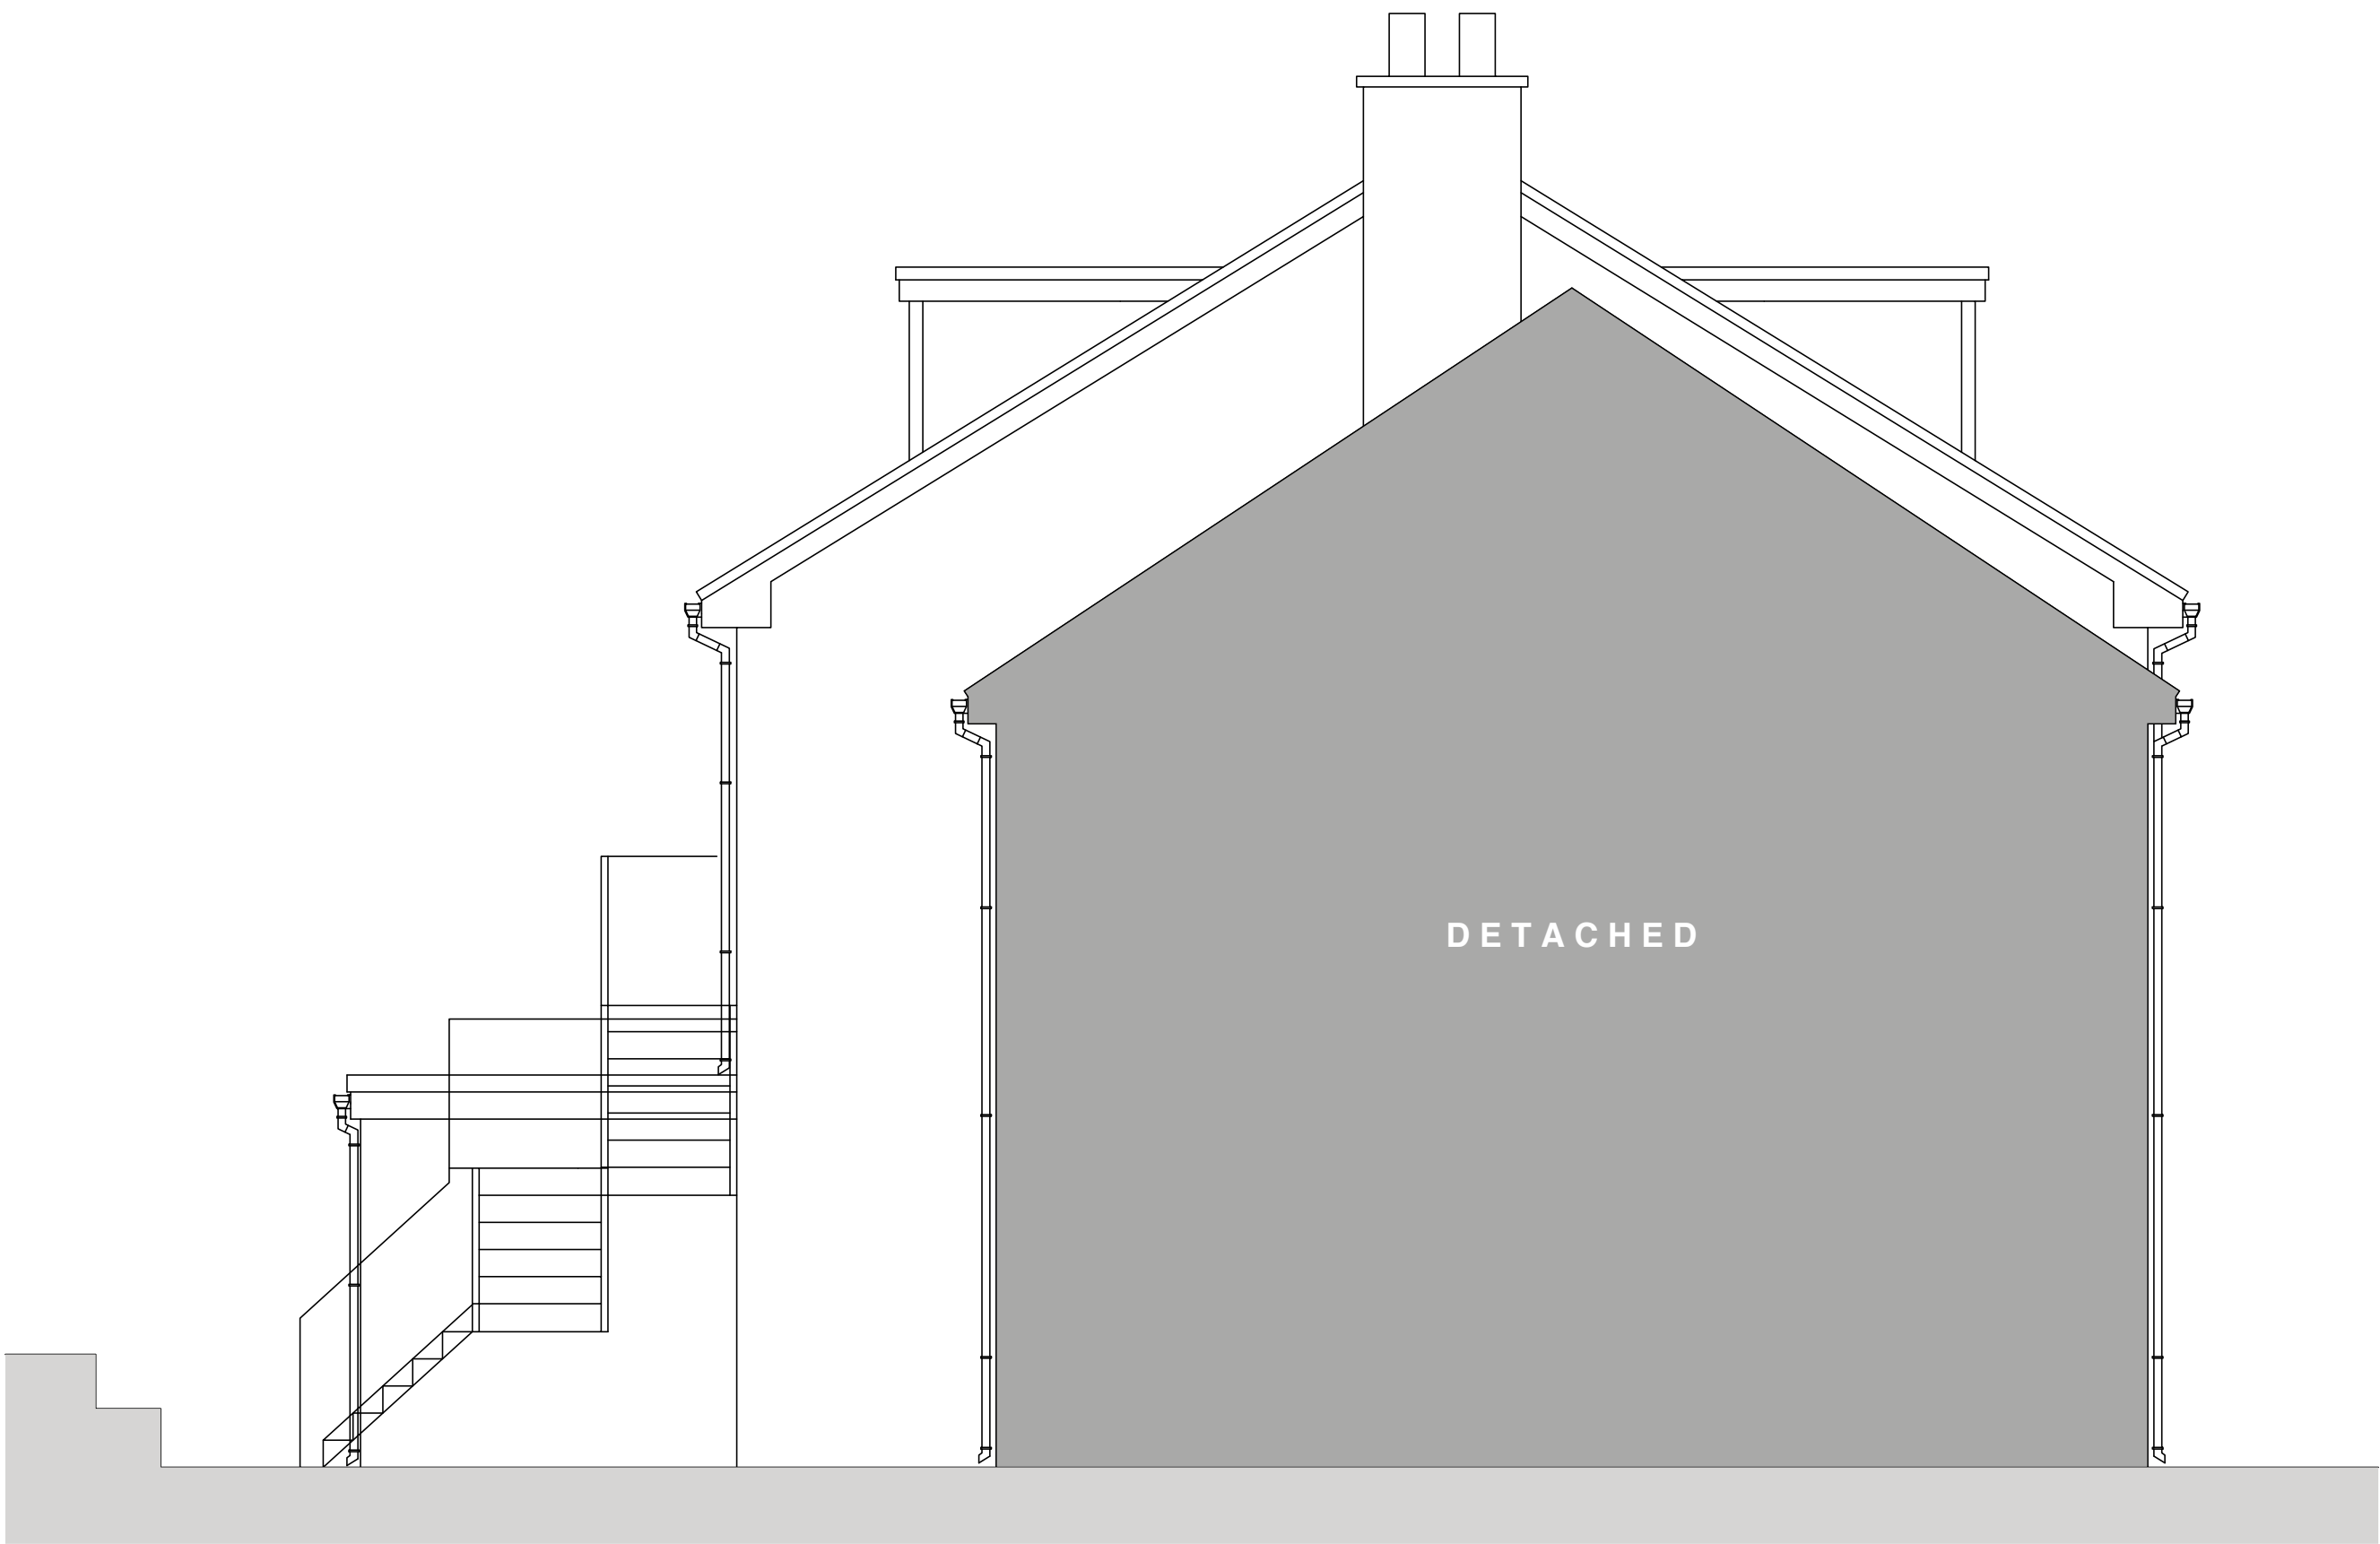

SIDE ELEVATION
EAST
1.50

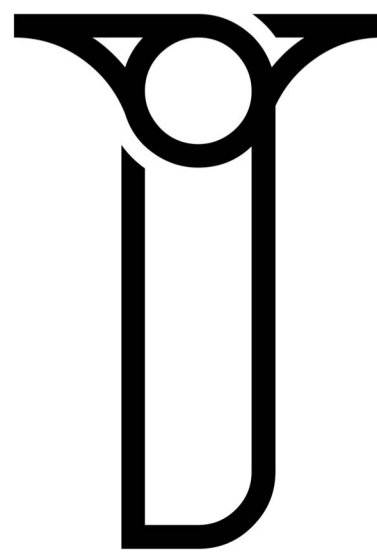

Tawe Architectural Design

ASSOCIATE 1
Christopher Woodley

Tawe Design Studio Swansea

Email : tawedesign.com
Telephone: 07808027287

CLIENT
Damian Evans
16 High Street,
Pontardawe,
Swansea.
SA84HU

PROJECT
INTERNAL ALTERATION ONLY
CHANGE OF USE

DRAWN BY
CDW

ISSUE
07/04/2021

RE-ISSUE
00/00/0000

DESCRIPTION
EXISTING ELEVATIONS
SCALE 1:50

DRAWINGS NUMBER
02

A₁