


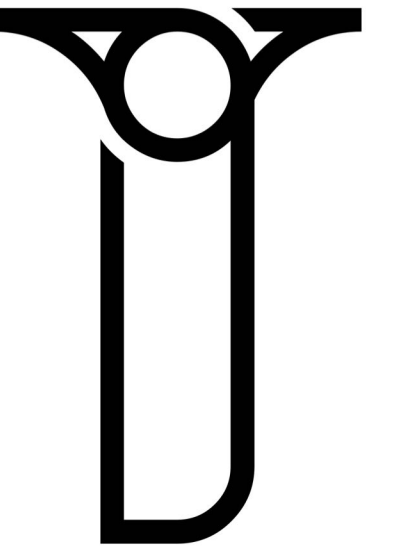

Tawe Architectural Design

ASSOCIATE 1
Christopher Woodley

Tawe Design Studio Swansea

Email : tawedesign.com
Telephone: 07808027287

CLIENT
Damian Evans
16 High Street,
Pontardawe,
Swansea,
SA84HU

PROJECT
INTERNAL ALTERATION ONLY
CHANGE OF USE

DRAWN BY
CDW


ISSUE
07/04/2021

RE-ISSUE
00/00/0000


DESCRIPTION
EXISTING FLOOR PLANS
GROUND FLOOR
FIRST FLOOR
SCALE 1.50

DRAWINGS NUMBER
003

A₁

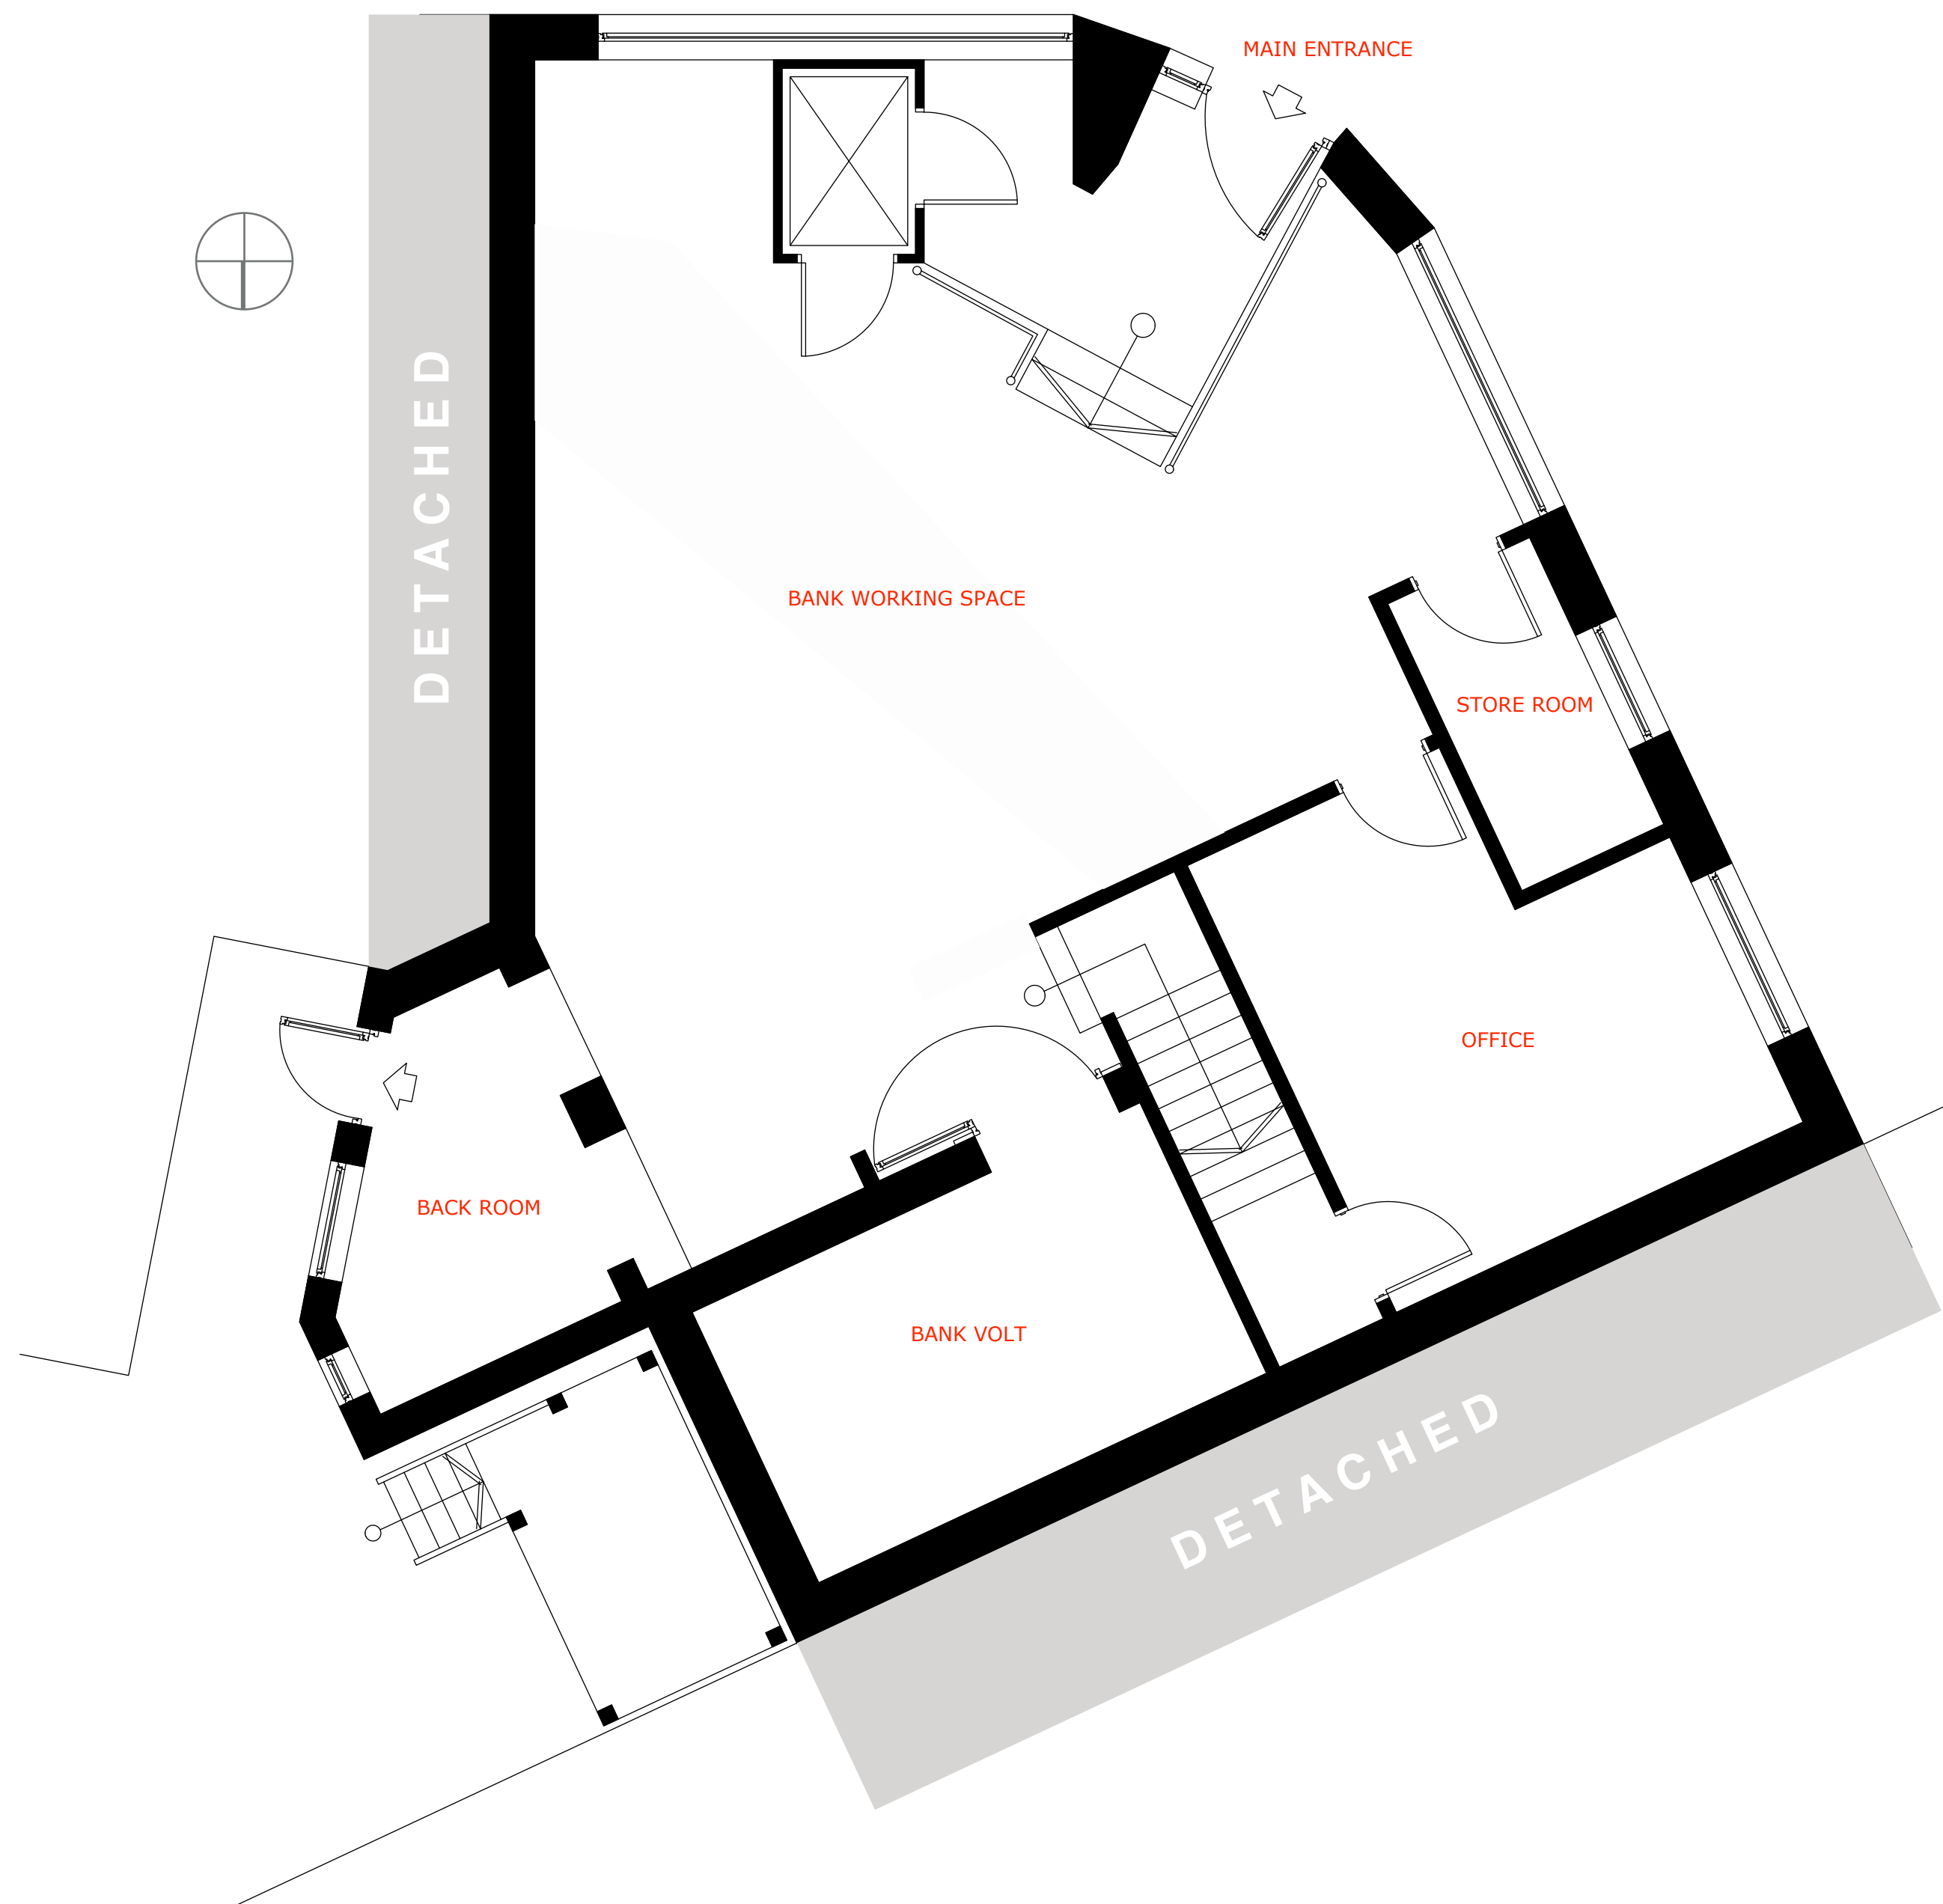

GROUND FLOOR
SCALE 1.50

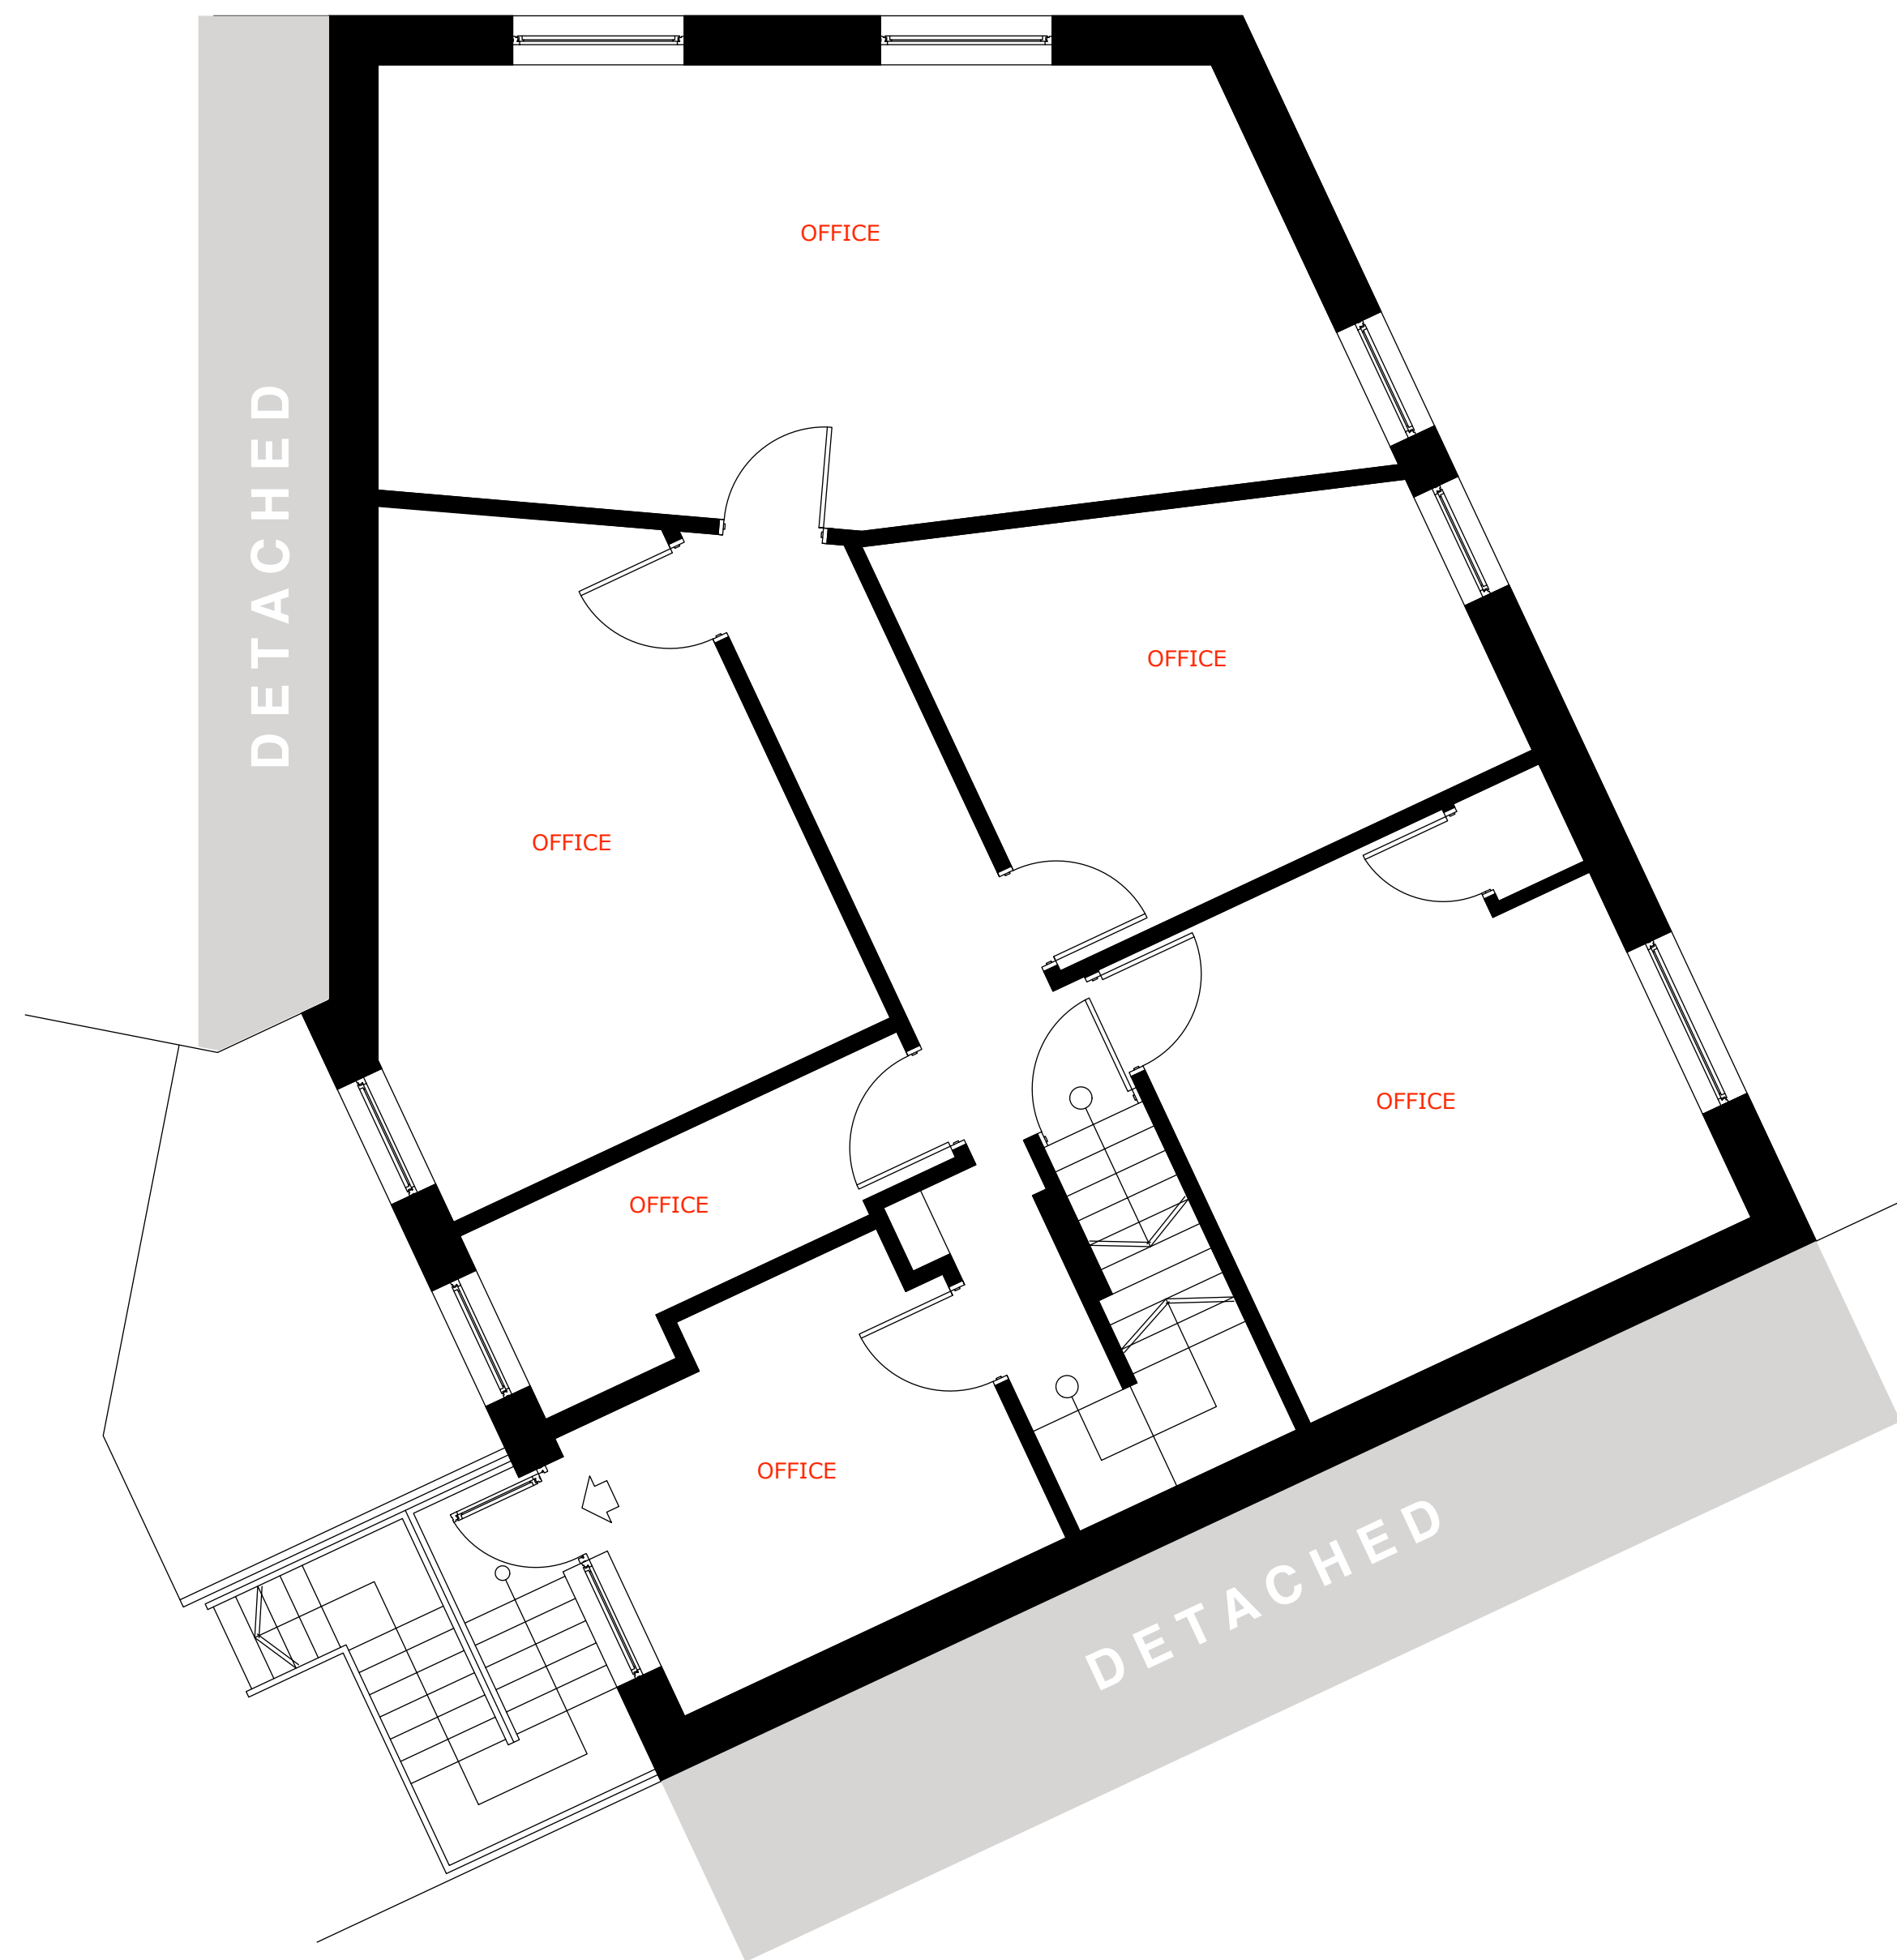

FIRST FLOOR
SCALE 1.50