

PROPOSED CONSTRUCTION

PROPOSED ALTERATIONS


AREA REMOVED

AREA FILLED IN

TWO BEDROOM FLAT

ONE BEDROOM FLAT

TWO BEDROOM FLAT

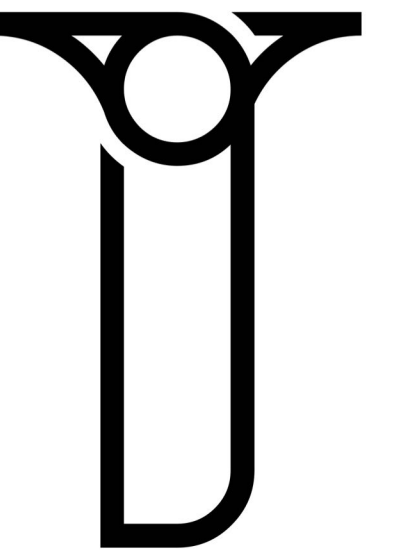

Tawe Architectural Design

Tawe Design Studio Swansea

Email : tawedesign.com
Telephone: 07808027287

CLIENT
Damian Evans
16 High Street,
Pontardawe,
Swansea.
SA84HU

PROJECT
INTERNAL ALTERATION ONLY
CHANGE OF USE

DRAWN BY
CDW

ISSUE
07/04/2021


RE-ISSUE
00/00/000

DESCRIPTION
PROPOSED FLOOR PLANS
GROUND FLOOR
FIRST FLOOR

SCALE 1:50

DRAWINGS NUMBER
07


A₁

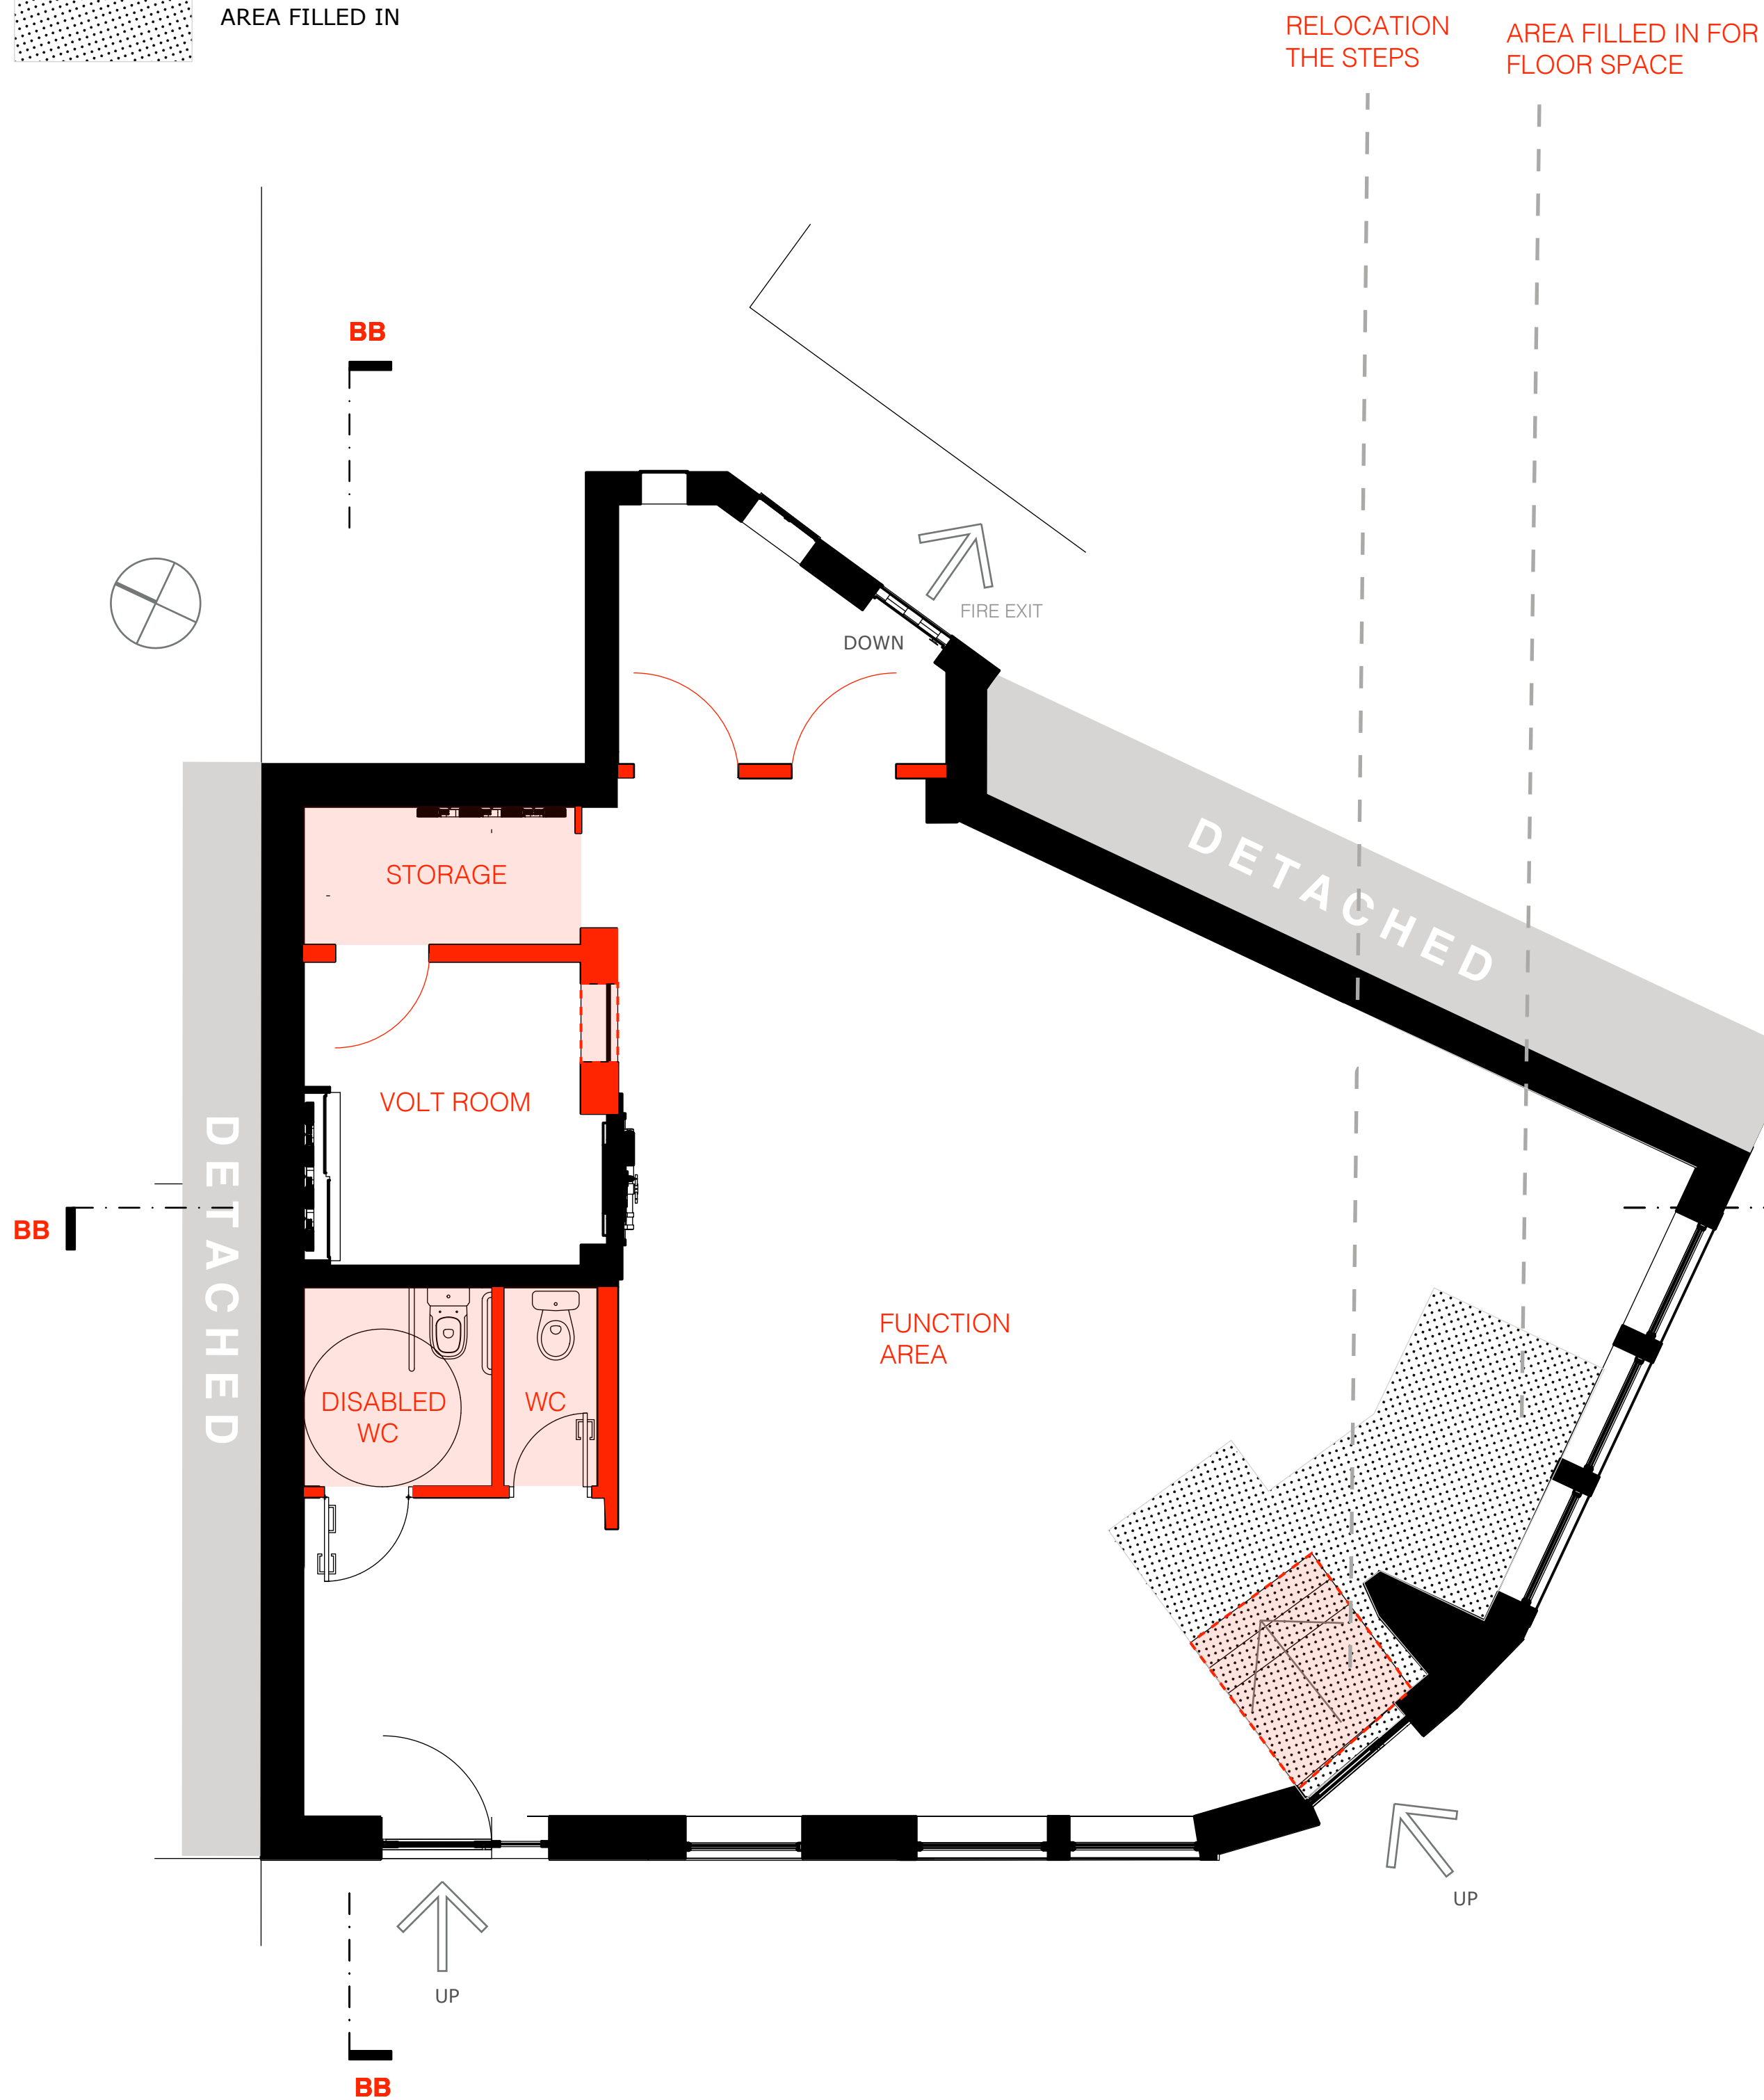

PROPOSED GROUND FLOOR

1.50

GROUND FLOOR
CAFE

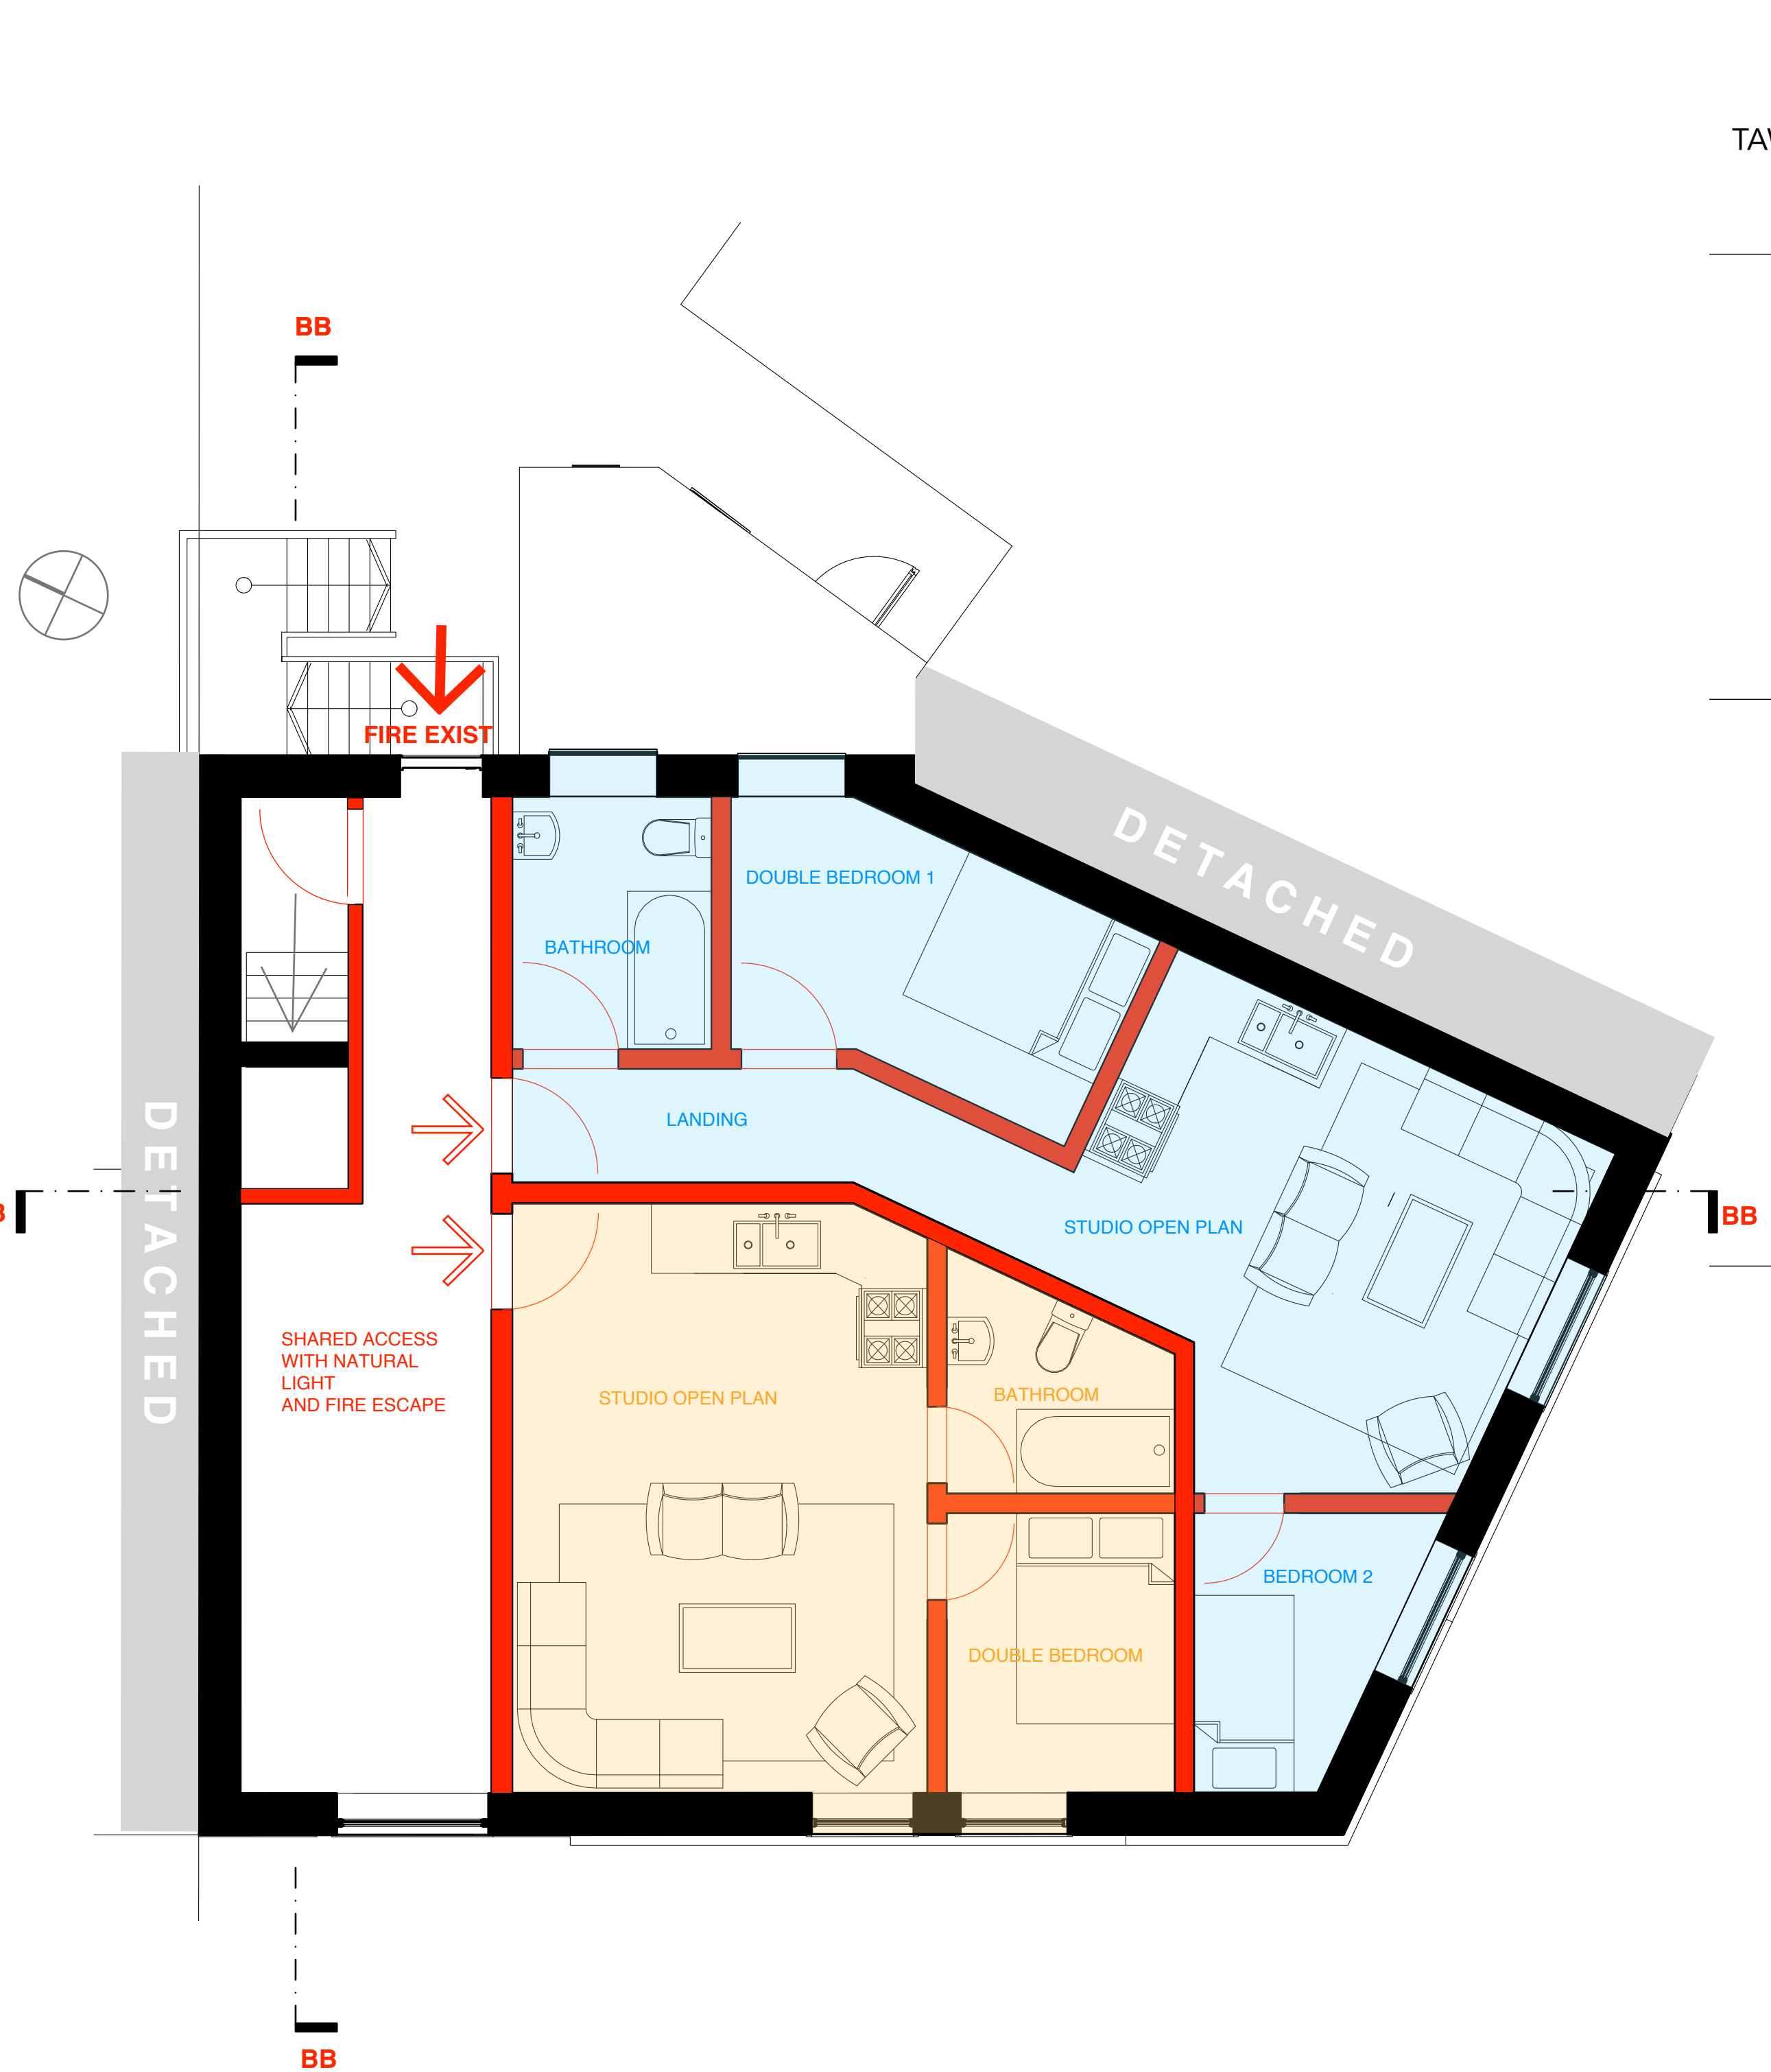

PROPOSED FIRST FLOOR

1.50

TWO FLATS
1: TWO BEDROOM FLAT
2: ONE BEDROOM FLAT