

PROPOSED CONSTRUCTION

PROPOSED ALTERATIONS


AREA REMOVED

AREA FILLED IN

TWO BEDROOM FLAT

ONE BEDROOM FLAT

TWO BEDROOM FLAT

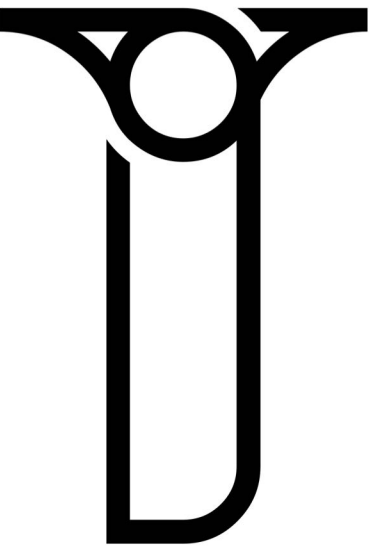

Tawe Architectural Design

ASSOCIATE 1
Christopher Woodley

Tawe Design Studio Swansea

Email : tawedesign.com
Telephone: 07808027287

CLIENT
Damian Evans
16 High Street,
Pontardawe,
Swansea,
SA84HU

PROJECT
INTERNAL ALTERATION ONLY
CHANGE OF USE

ISSUE
07/04/2021


DRAWN BY
CDW

RE-ISSUE
08/01/2021


DESCRIPTION
EXISTING FLOOR PLANS
SECOND FLOOR
SCALE 1.50

DRAWINGS NUMBER
08


A₁

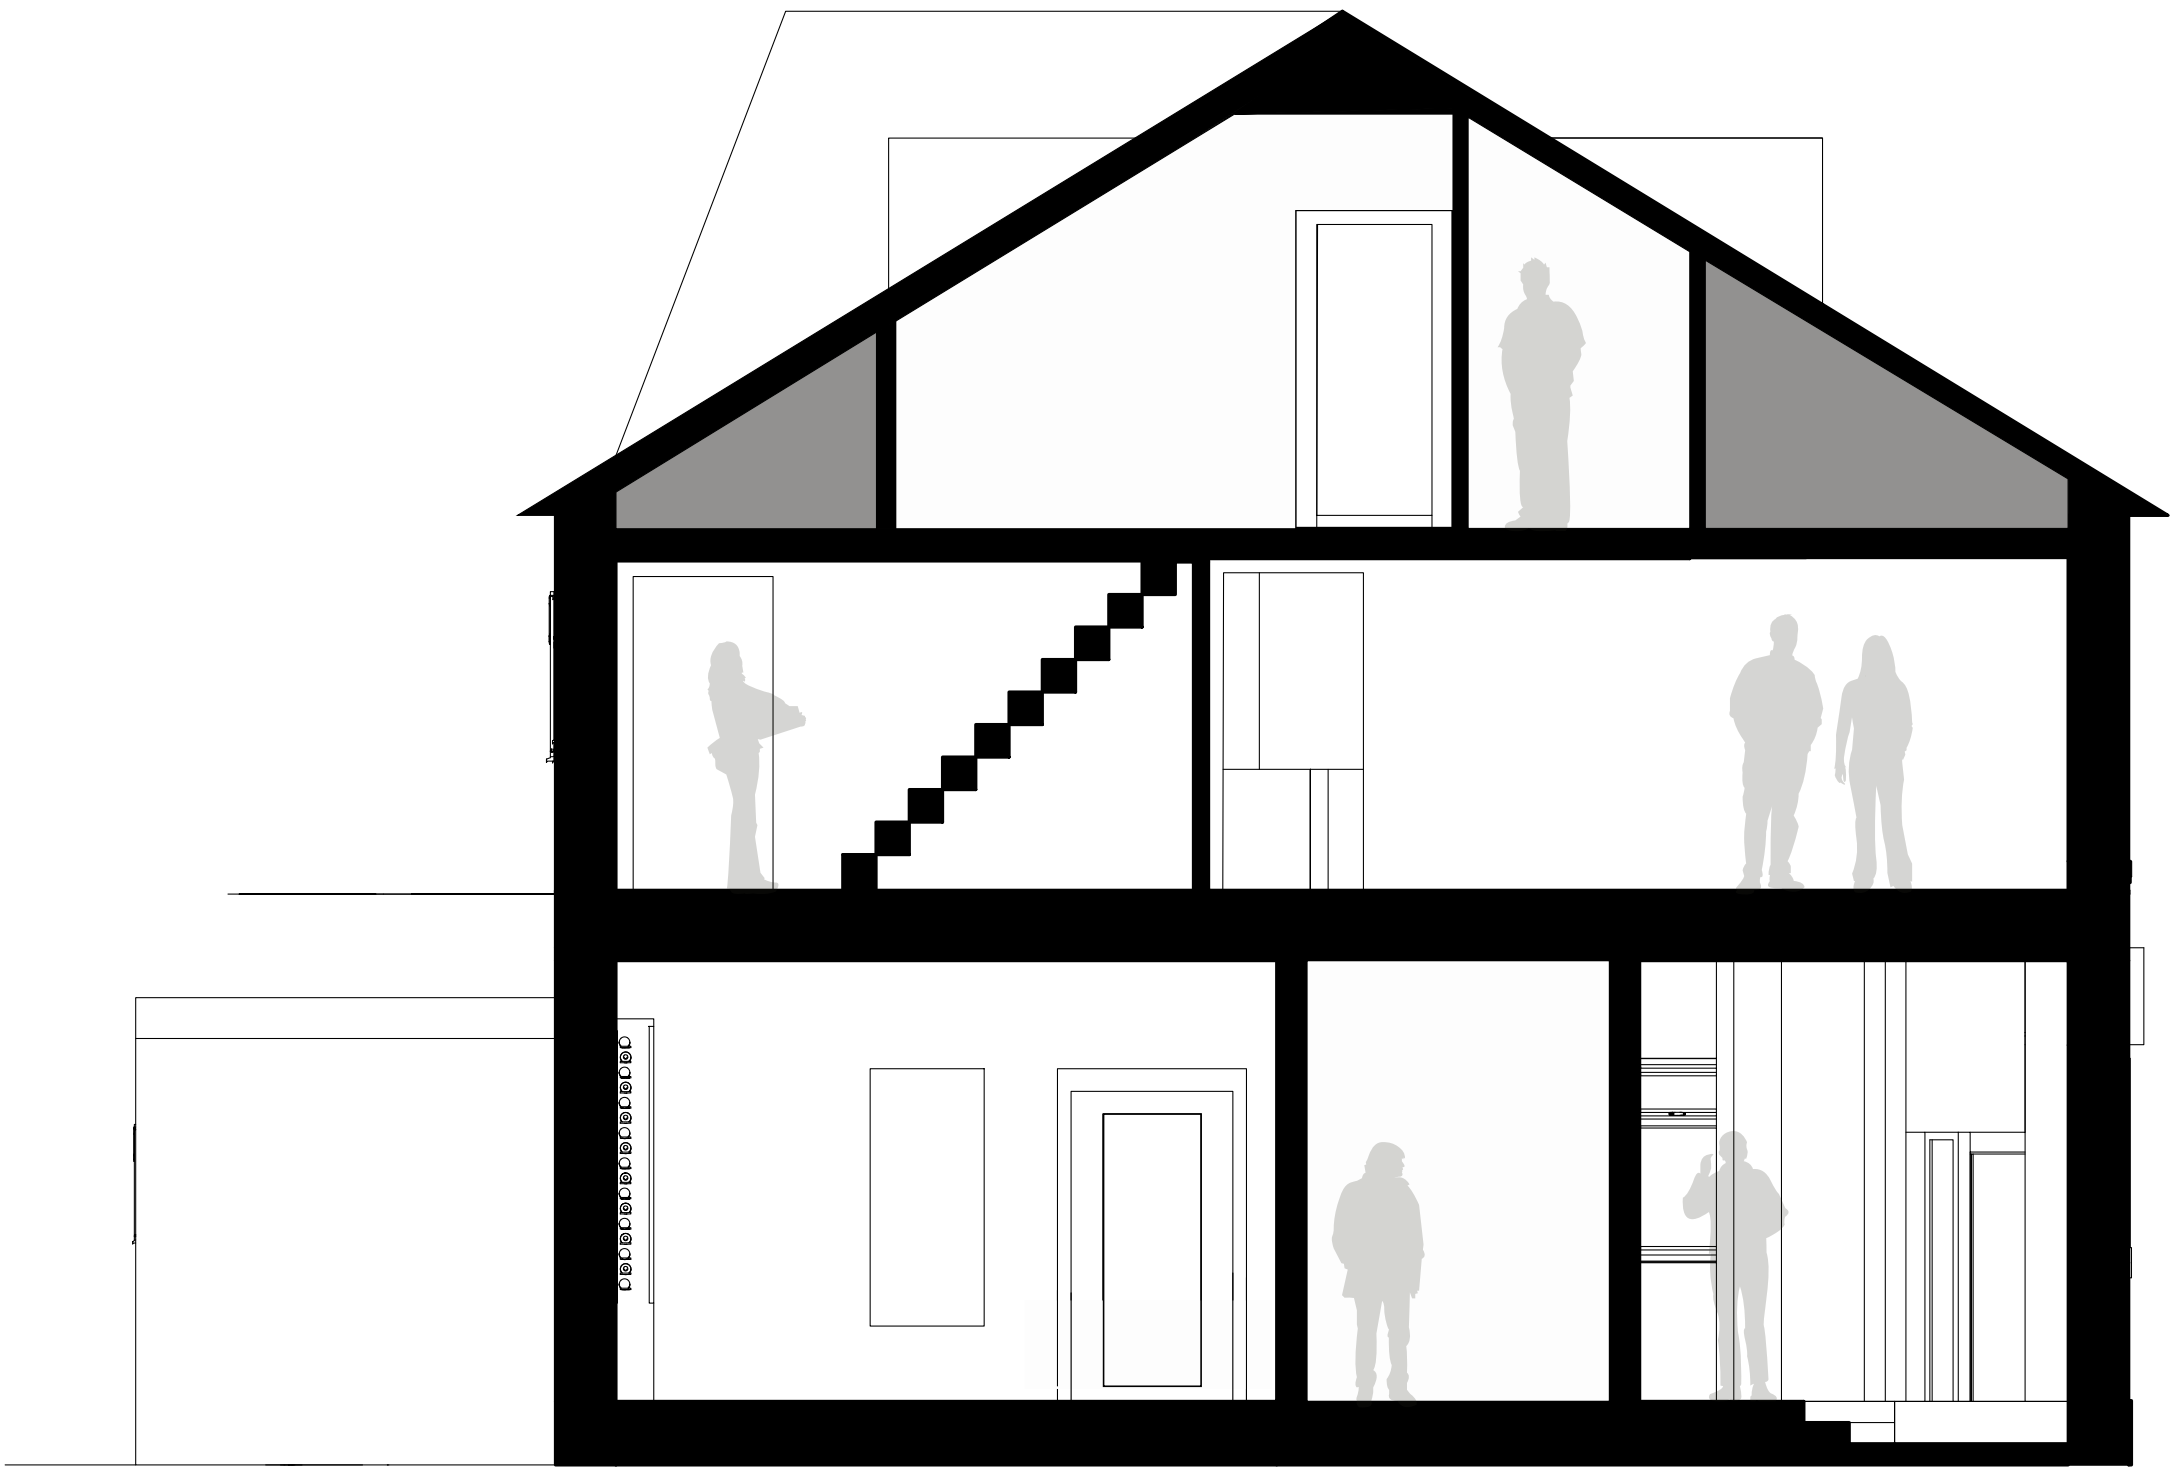

SECTION AA
SCALE 1.50

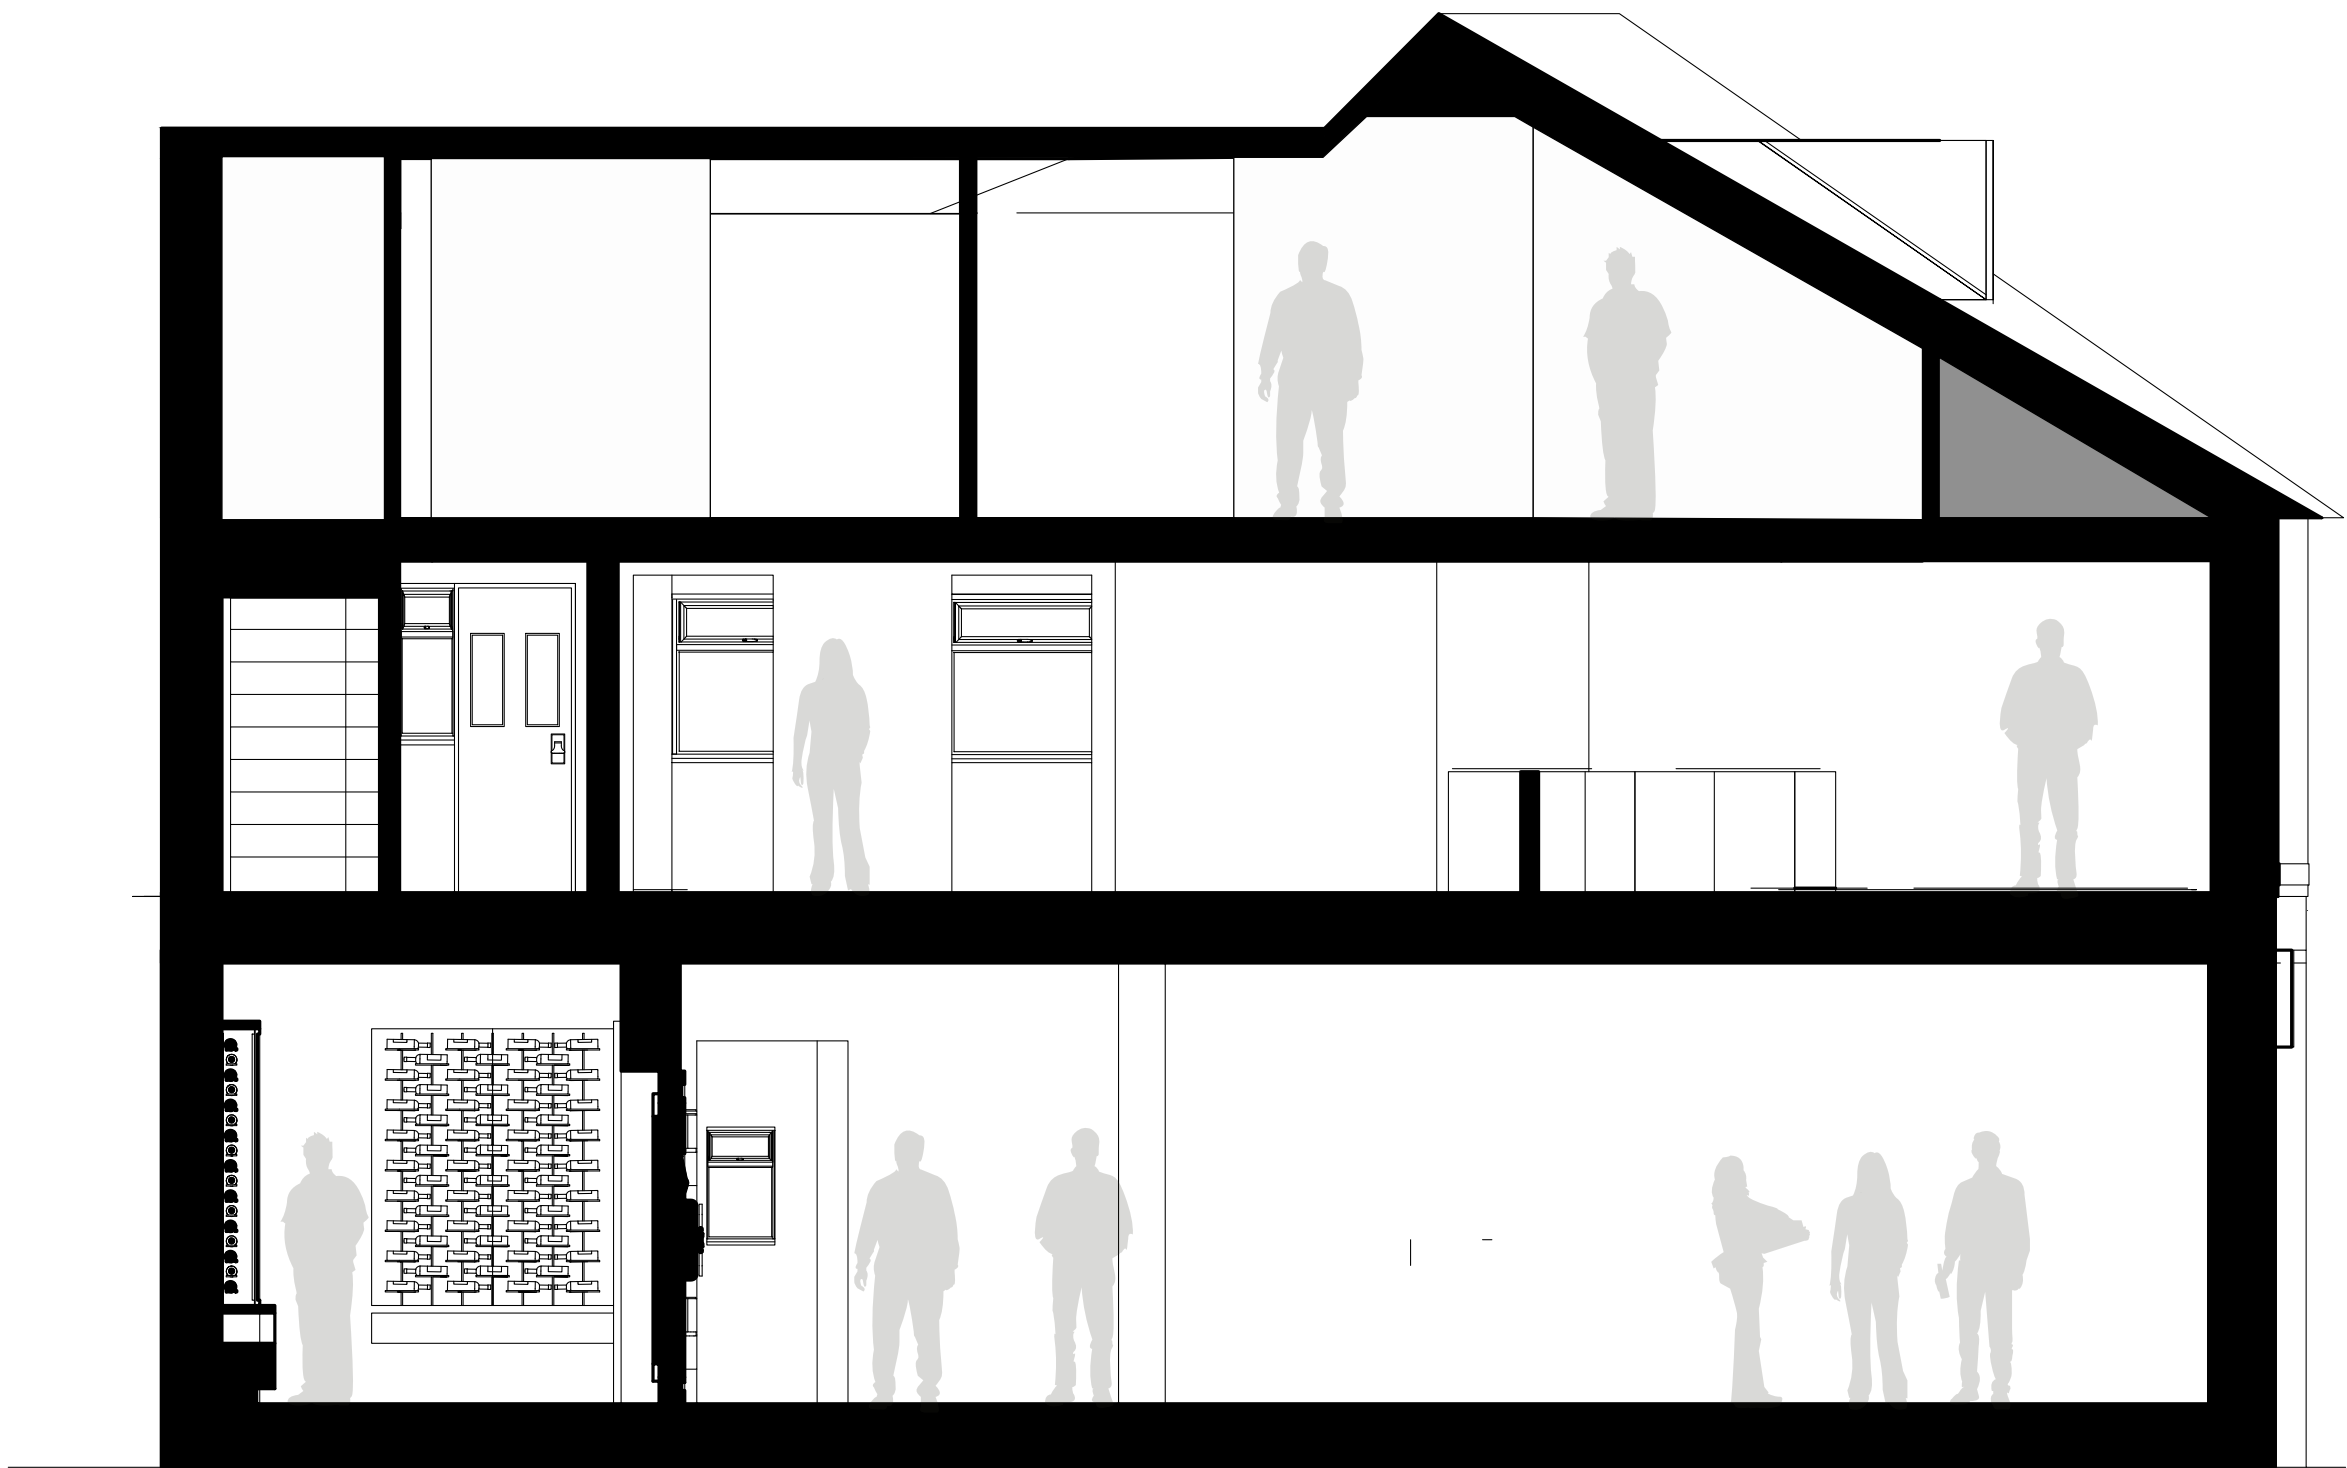

SECTION BB
SCALE 1.50

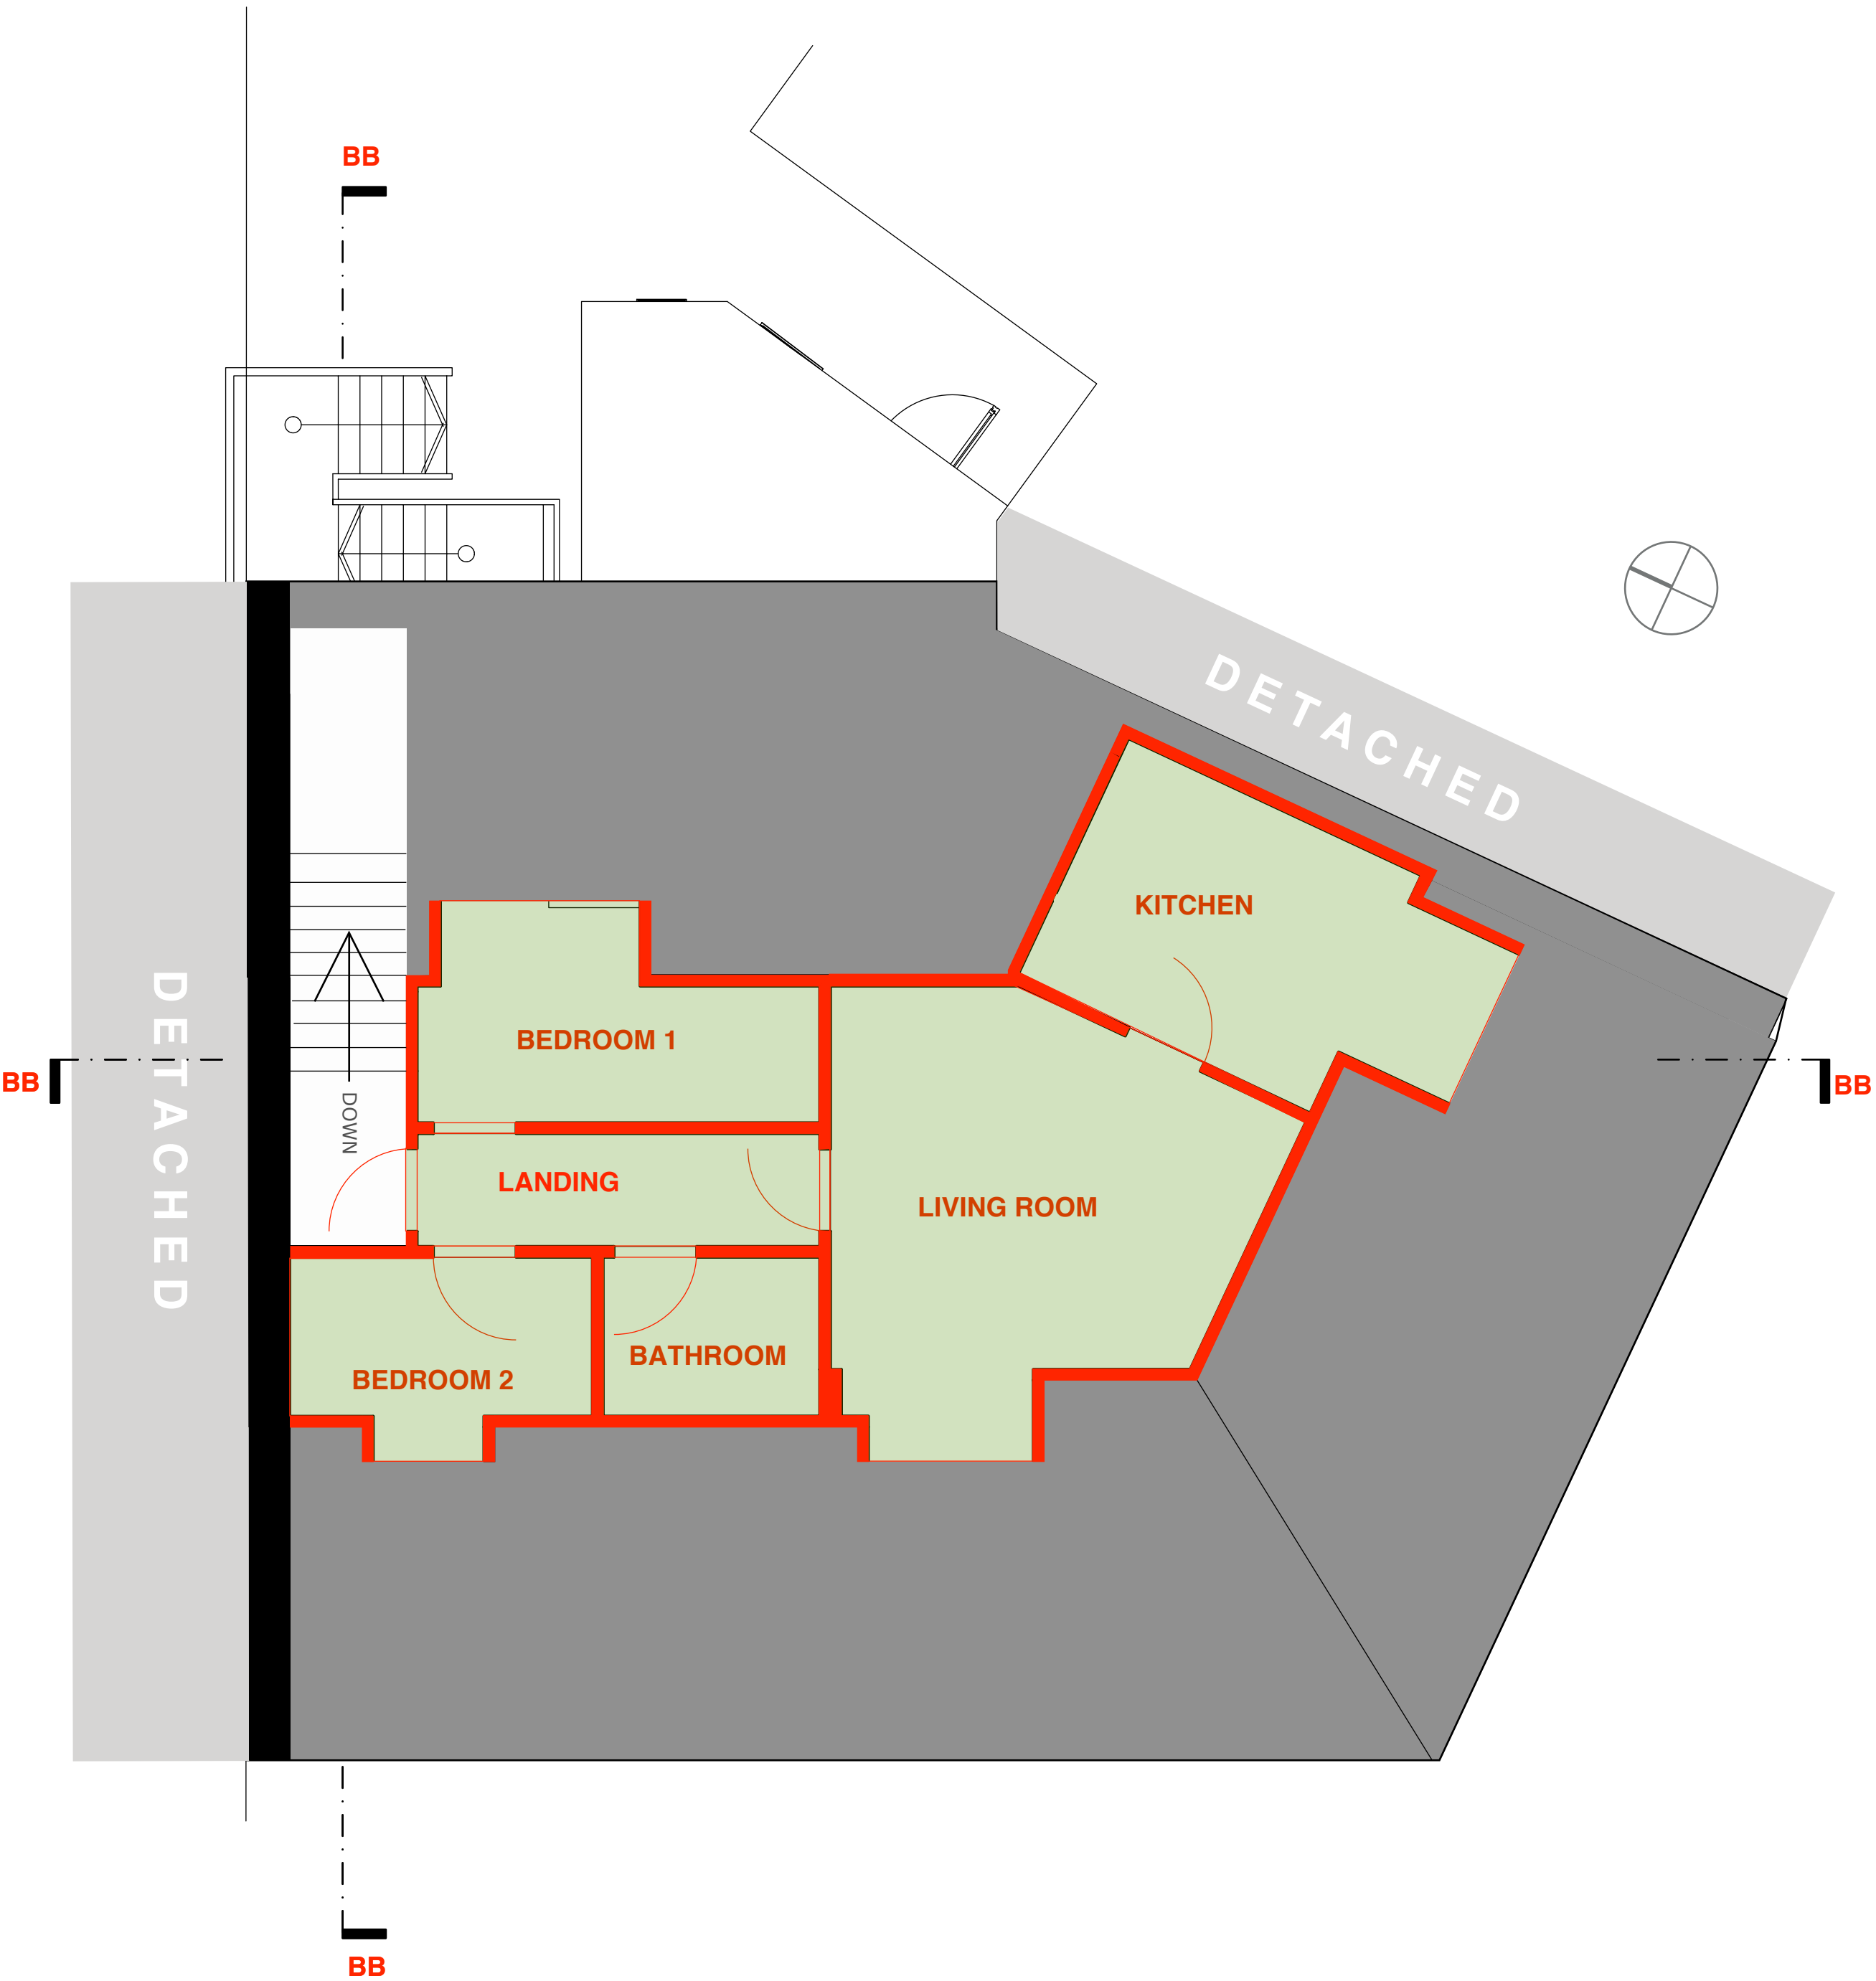

SECOND FLOOR
SCALE 1.50