
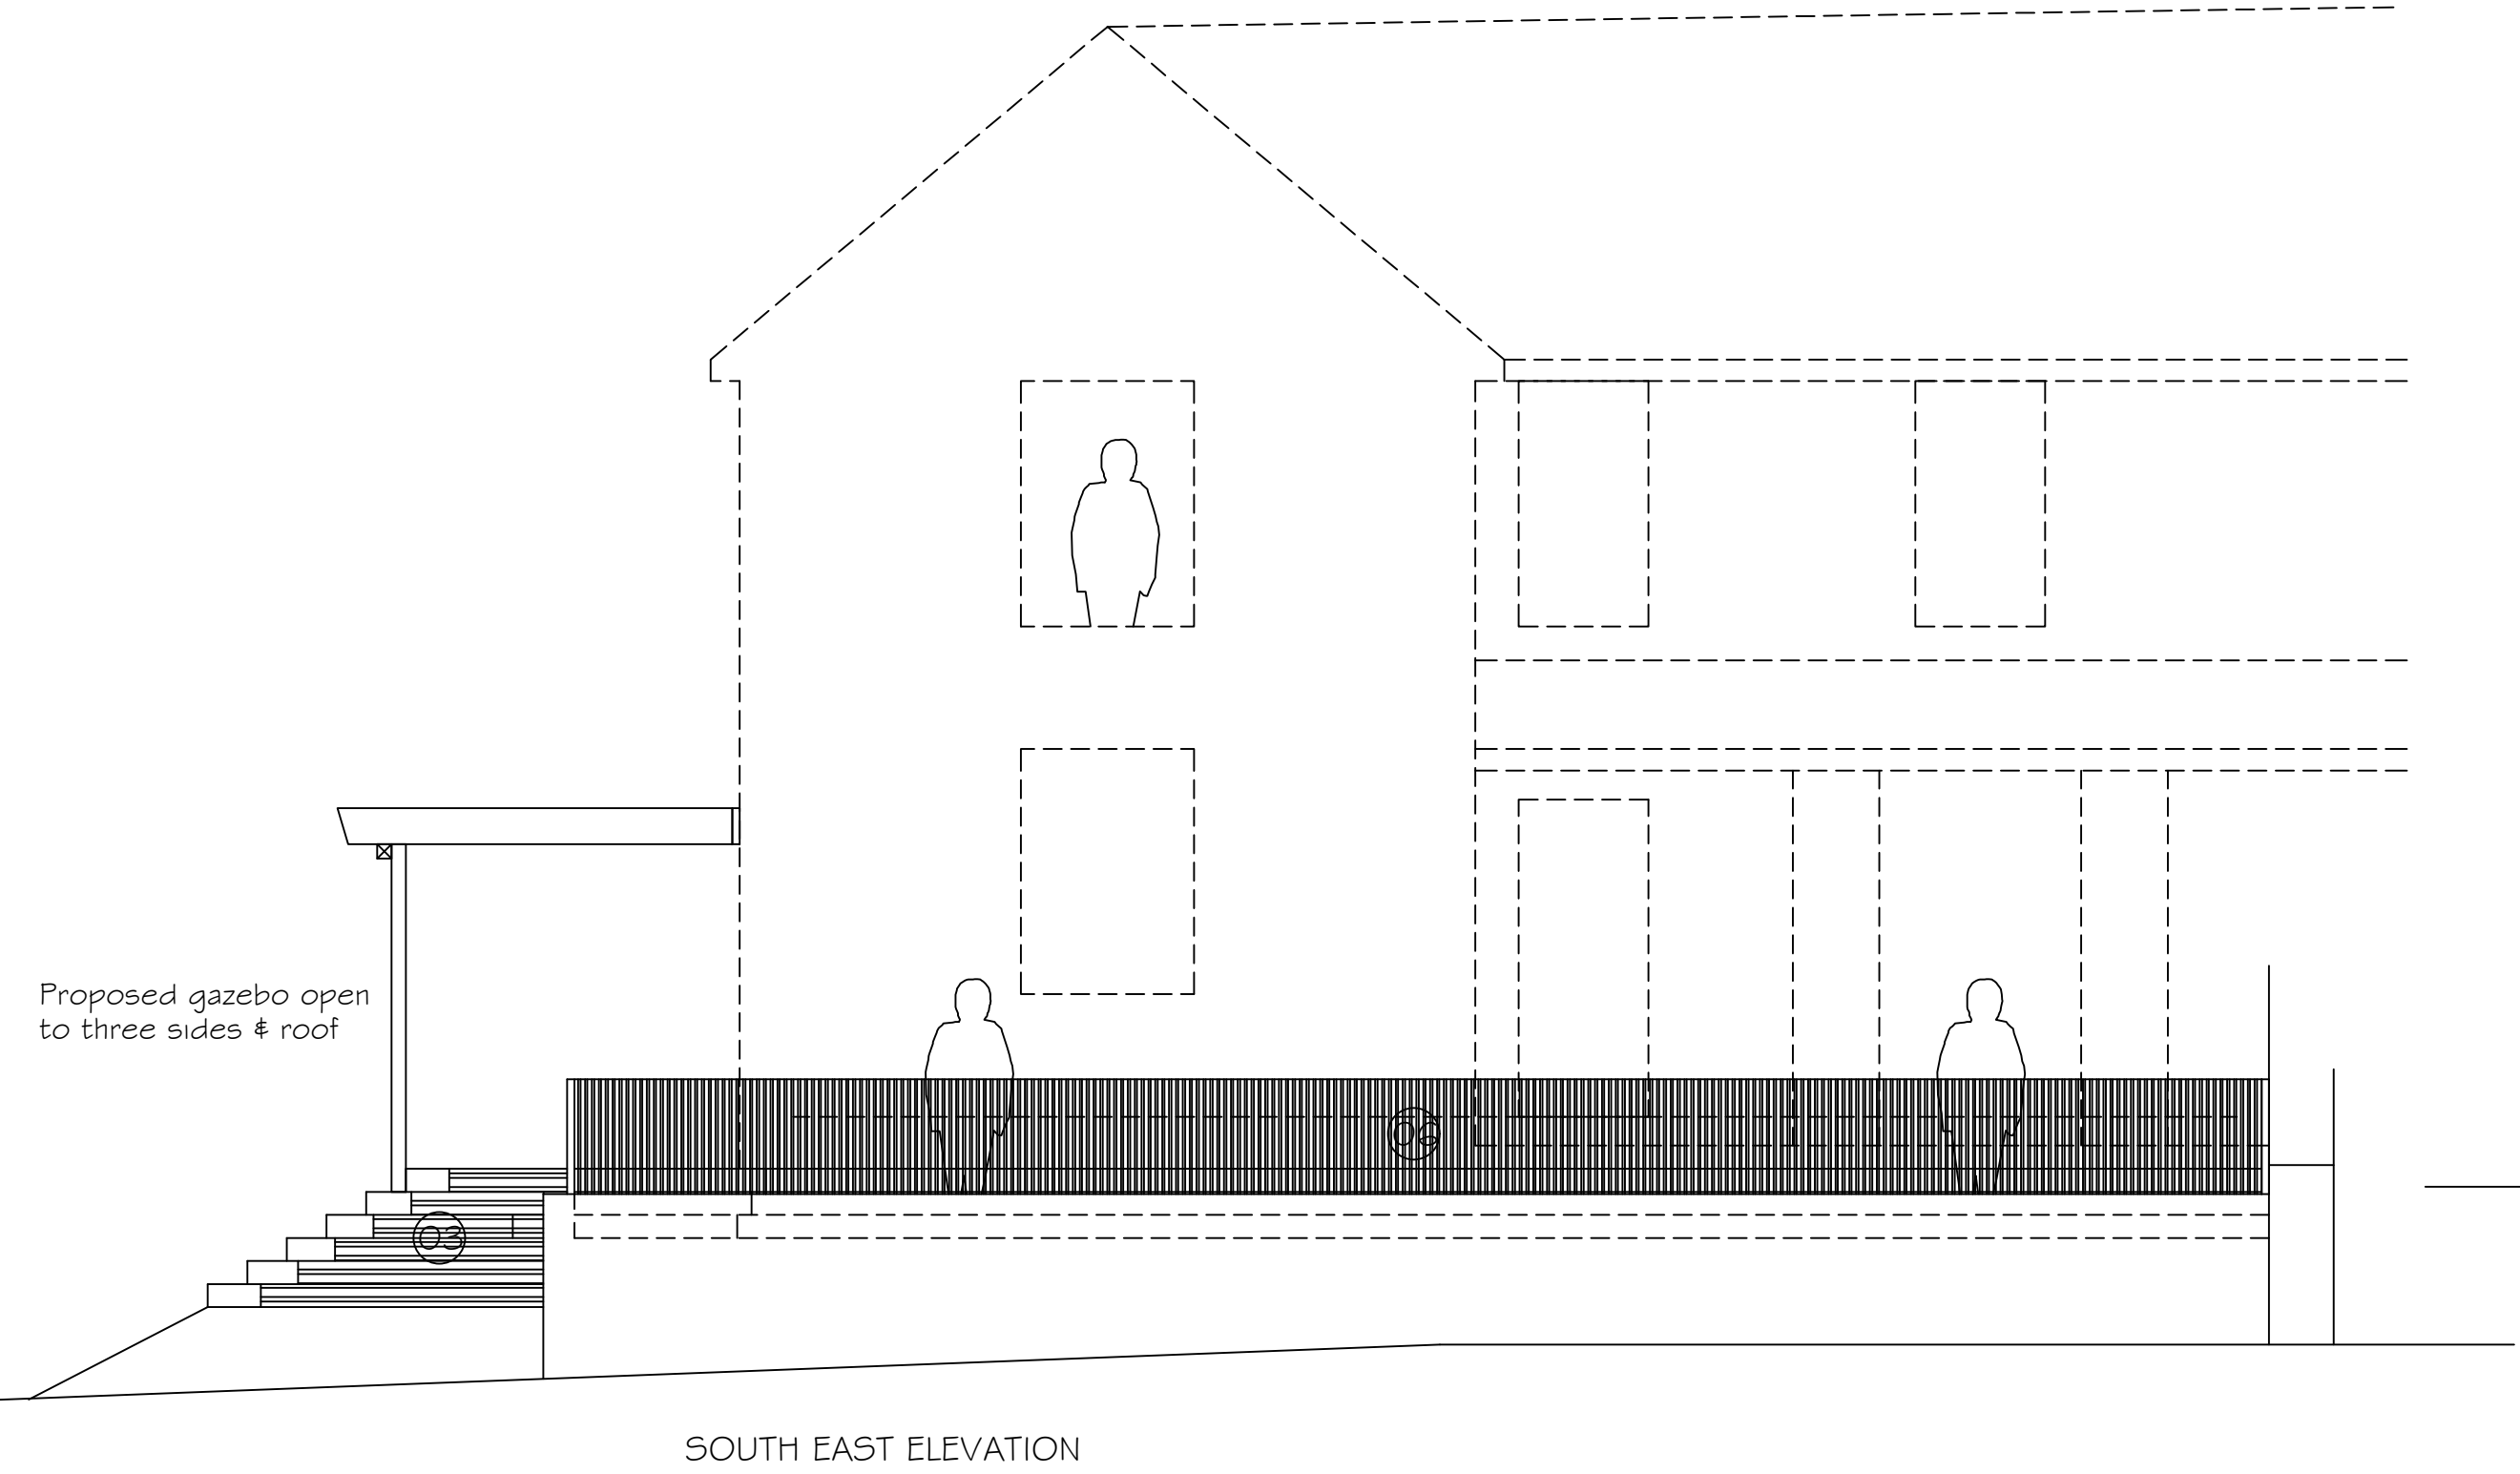
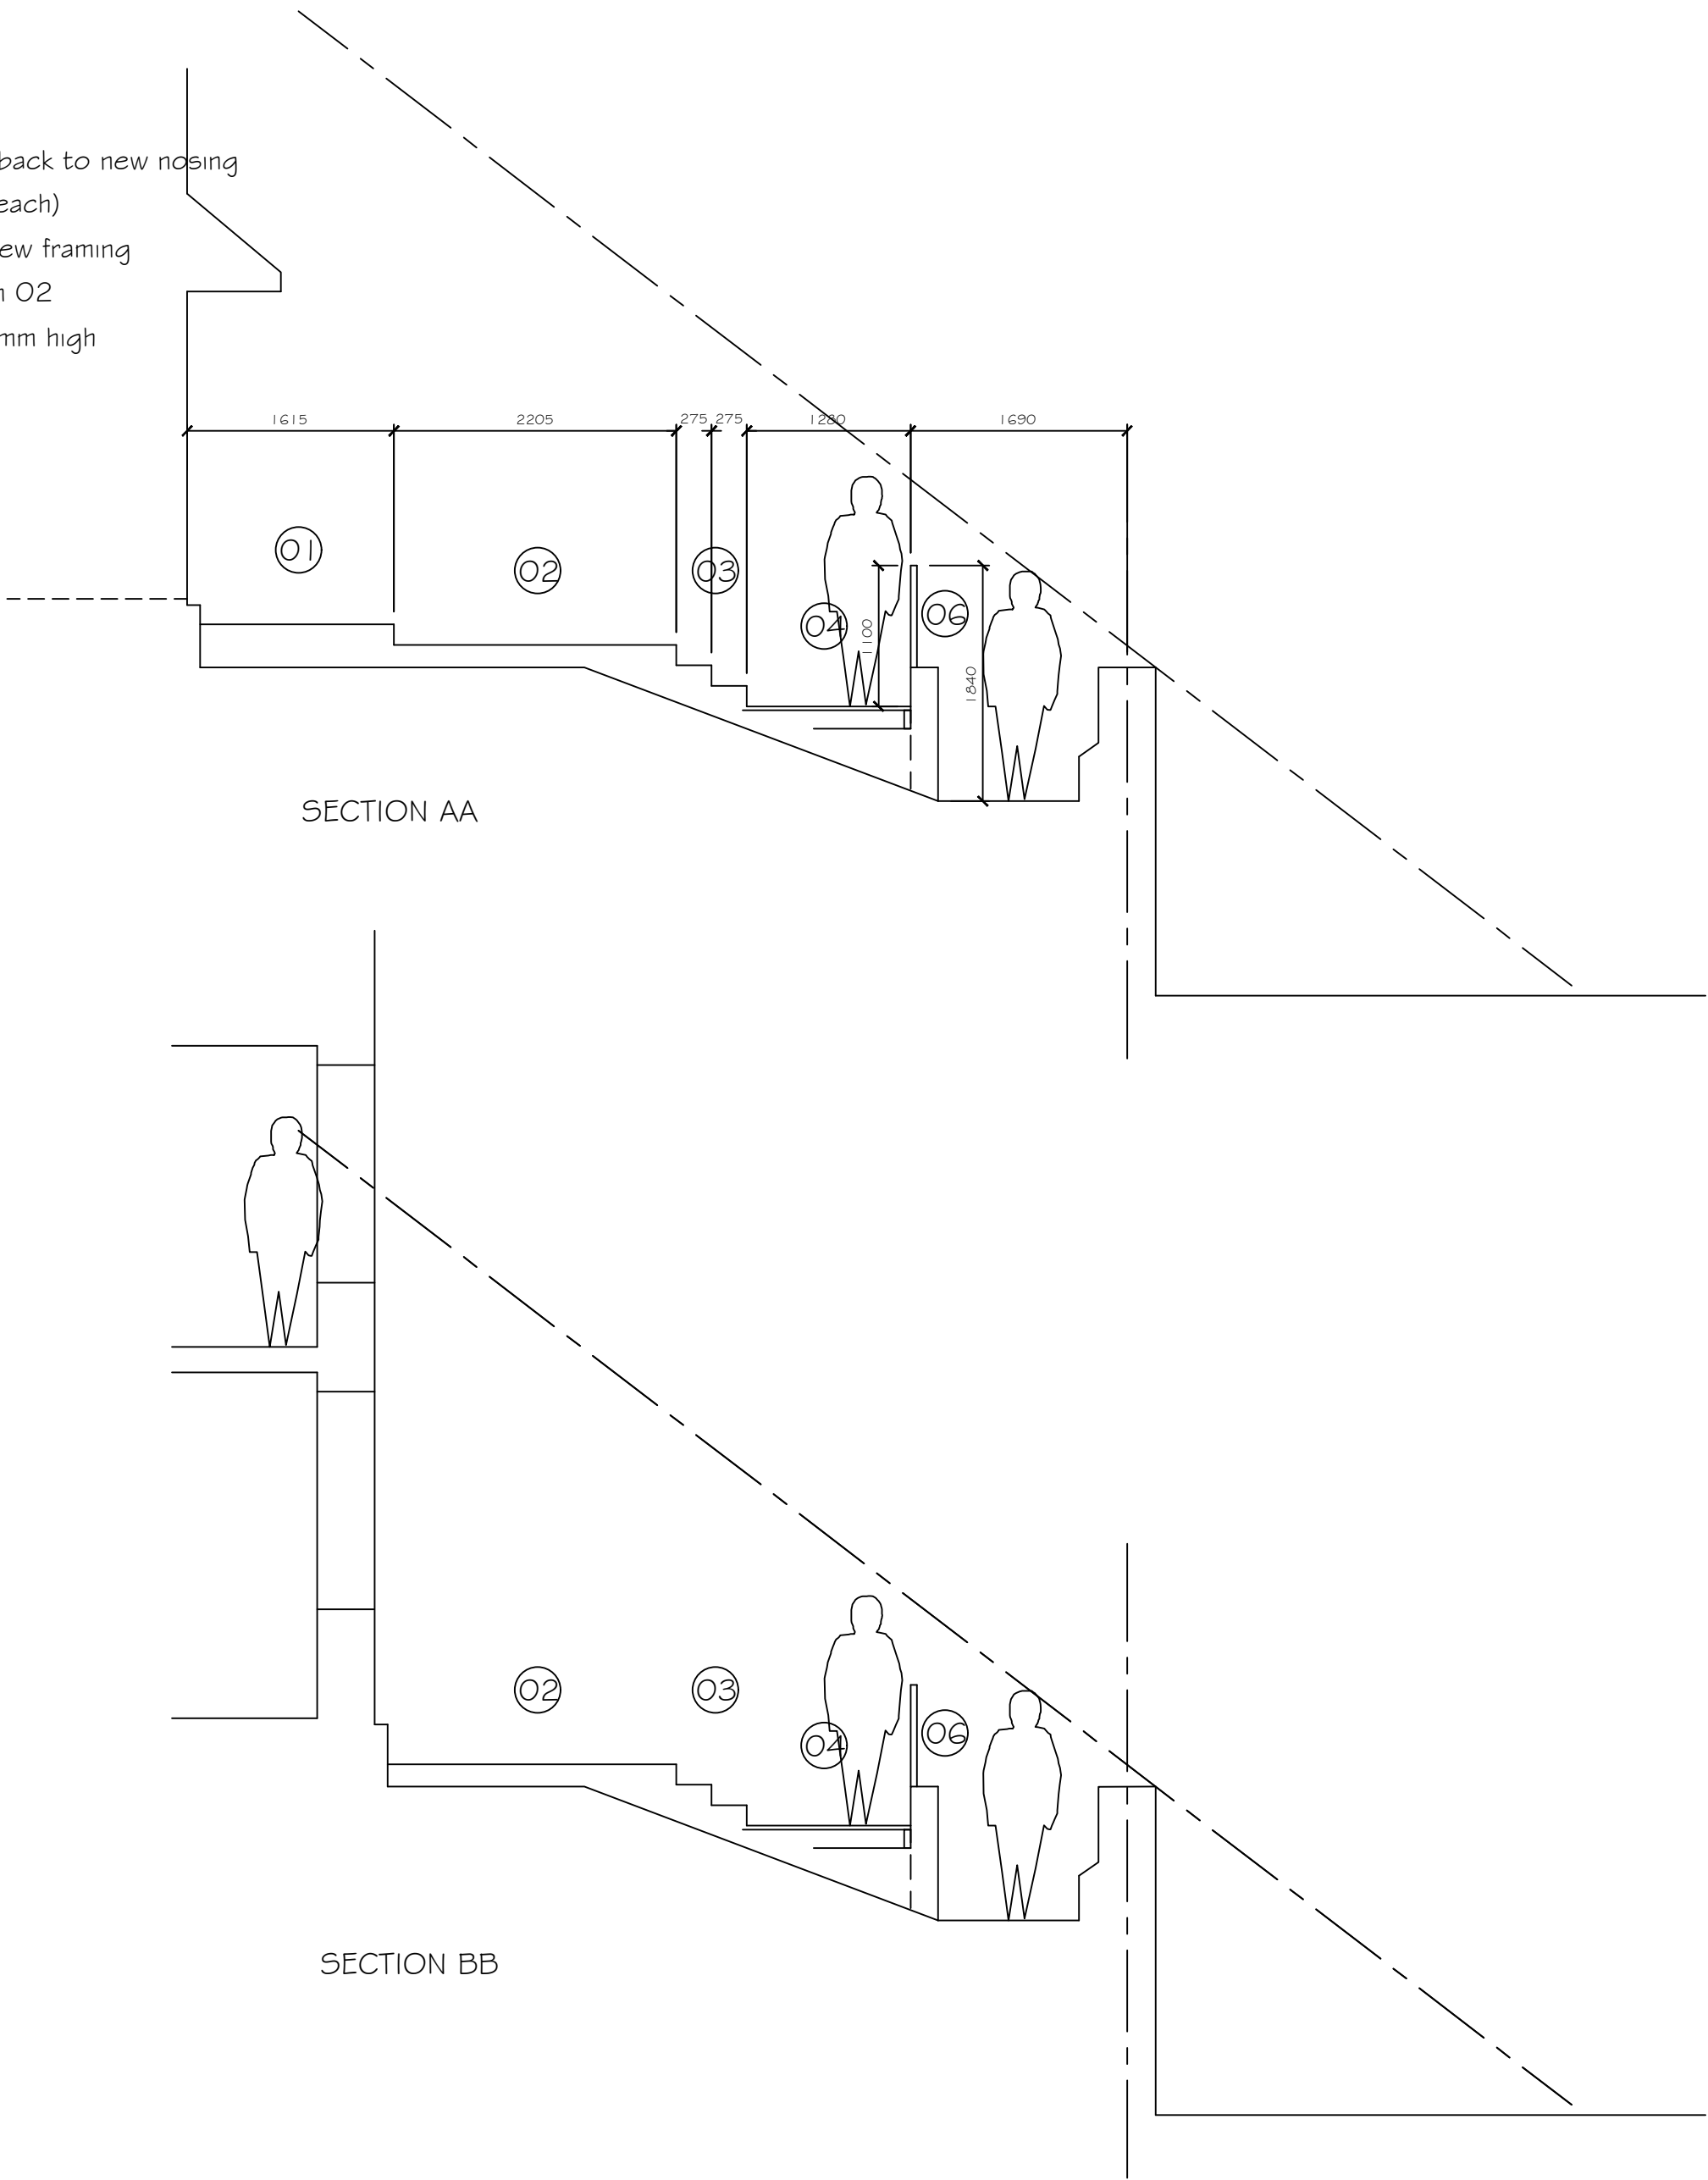


ALL DIMENSIONS TO BE CHECKED ON SITE
DO NOT SCALE THIS DRAWING
ALL DISCREPANCIES TO BE REPORTED IMMEDIATELY
© COPYRIGHT


LAYER NAME	STATE
0	ON
A030 Grids	ON
A031 Dims	ON
A060 Nonplotting	ON
A070 Notes	ON
A100 Substructure	ON
A210 Ext walls	ON
A220 Int walls	ON
A240 Stairs	ON
A280 Frames	ON
A300 Components	ON
A500 Services	ON
A700 Fittings	
A900 Ext works	ON
A902 Survey	ON

REV	DETAILS	DATE CHECKED
A	Notes added & amended for planning	April 2021

- 01 Existing deck to remain
- 02 Existing deck to be cut back to new nosing
- 03 New steps (@ 160mm each)
- 04 New low level deck on new framing
- 05 New deck level with item 02
- 06 New balustrading 1100mm high

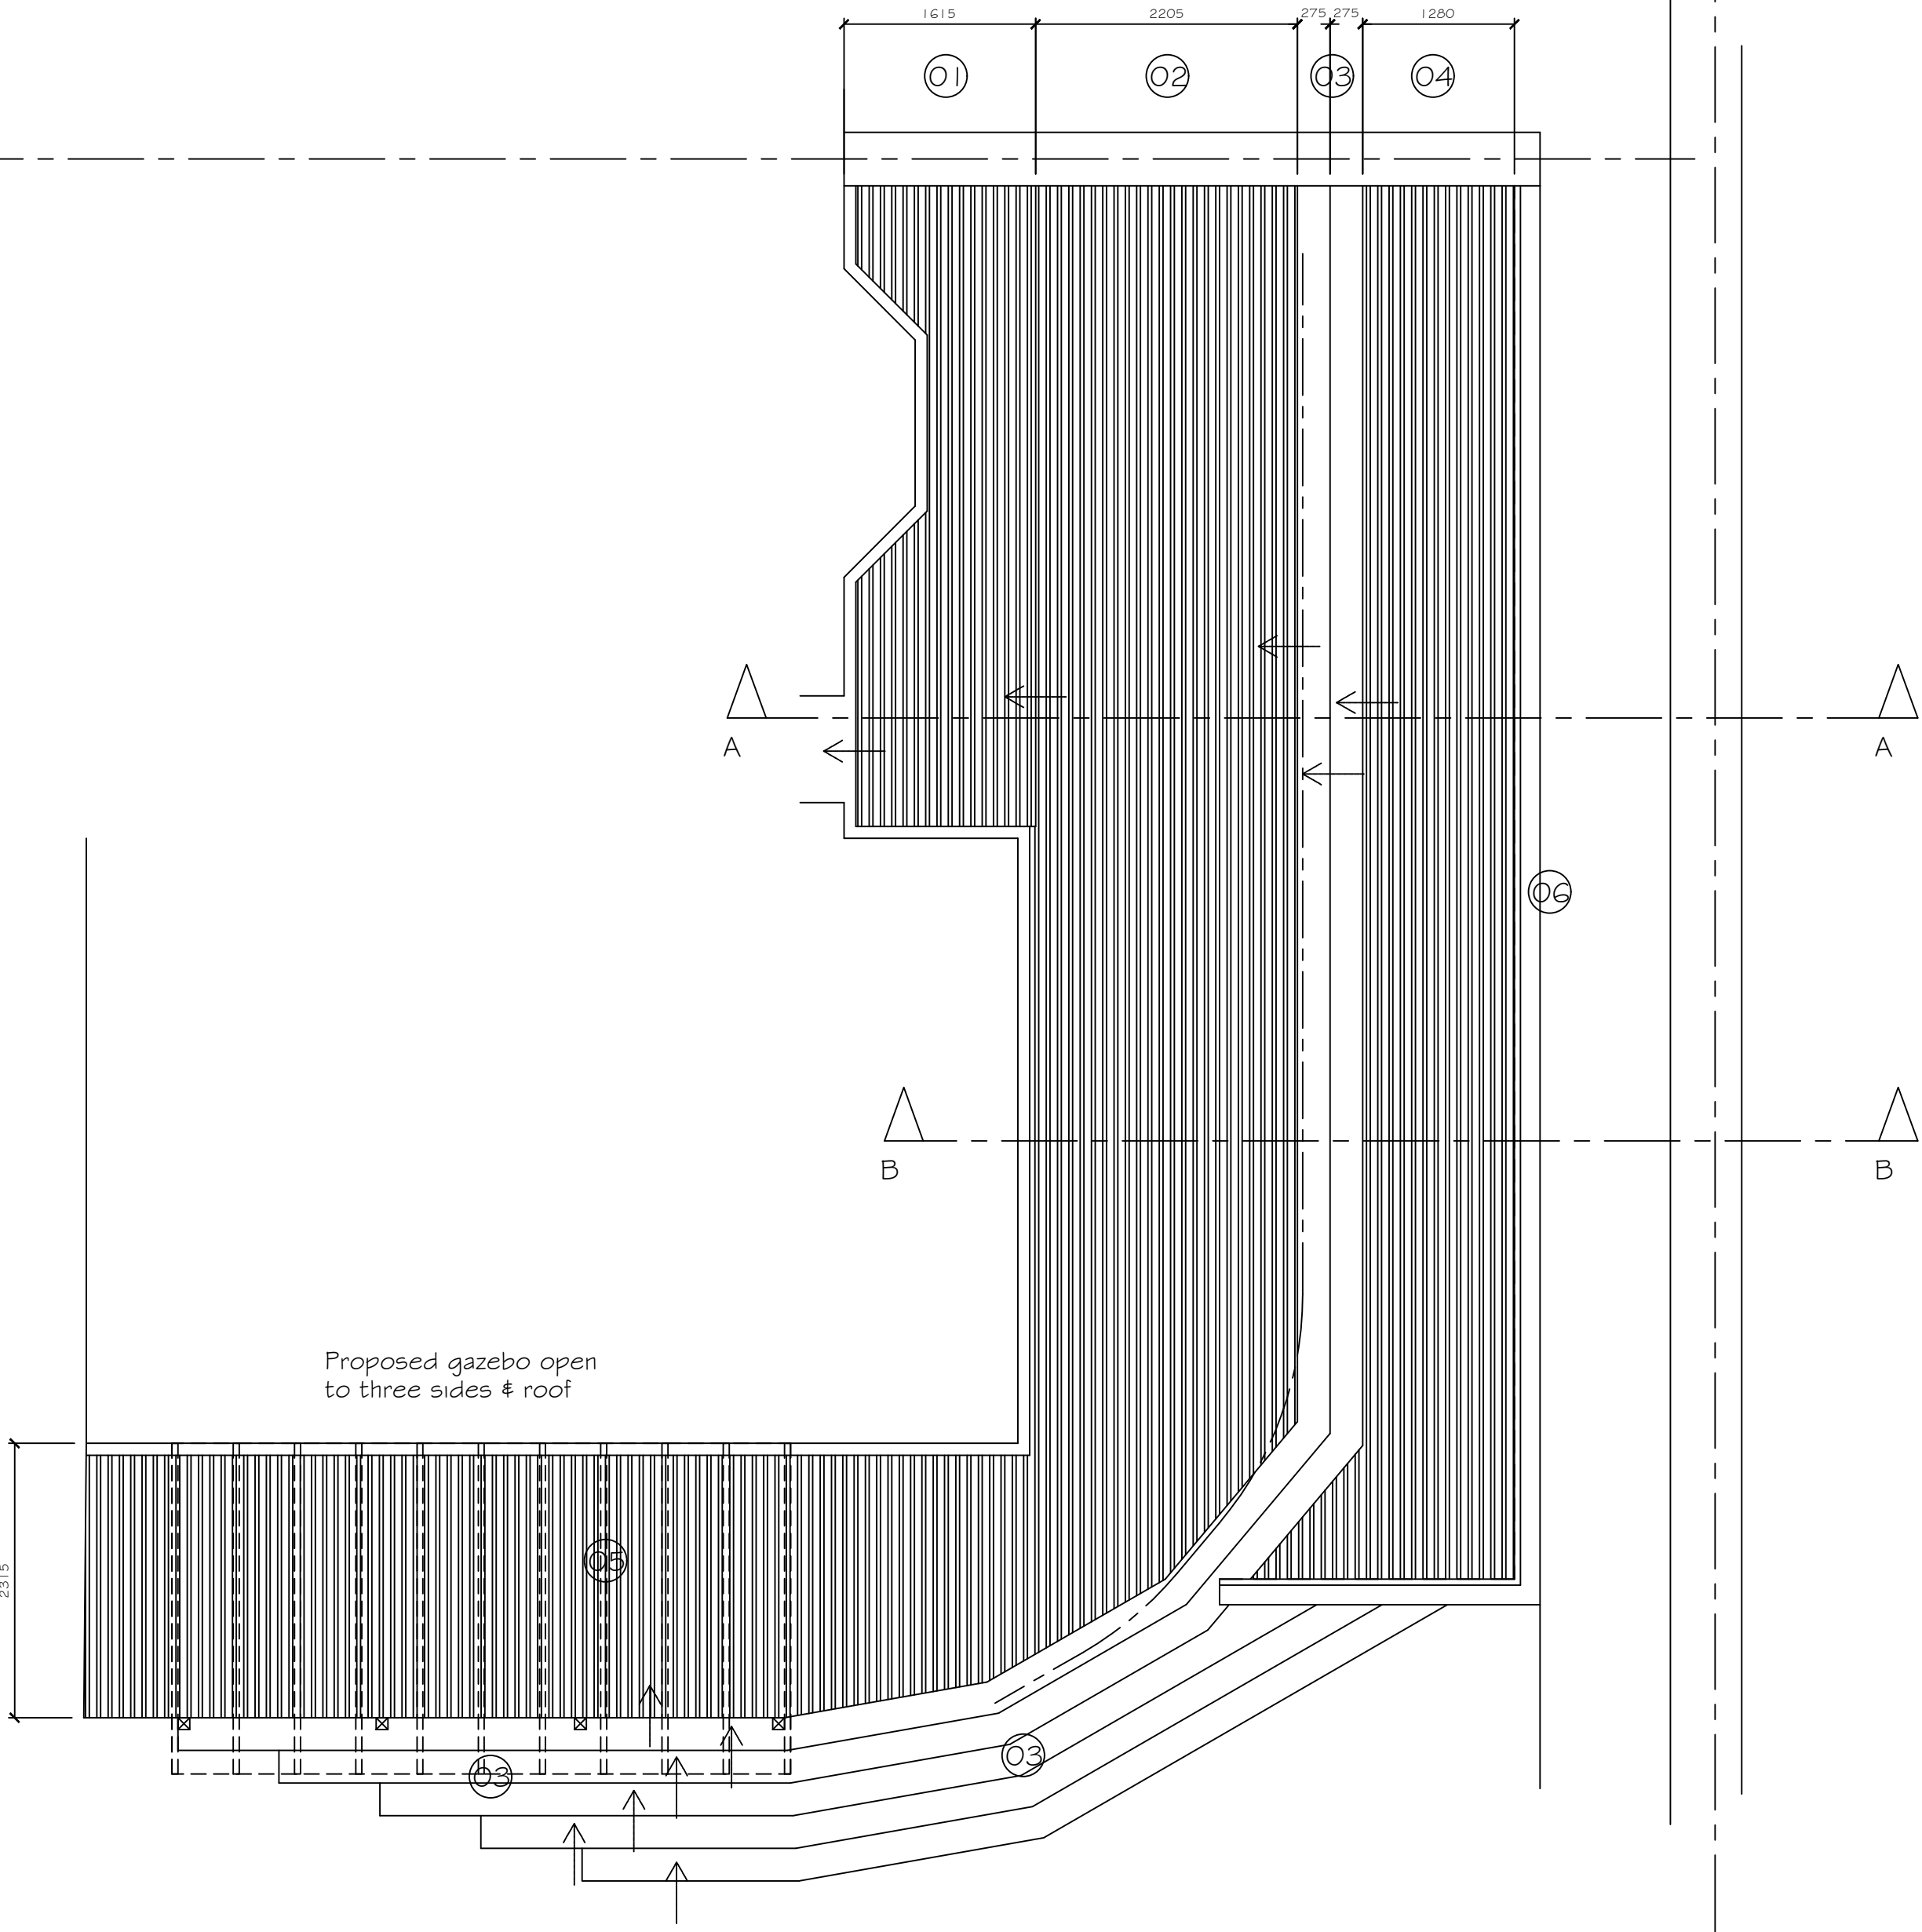

SOUTH EAST ELEVATION

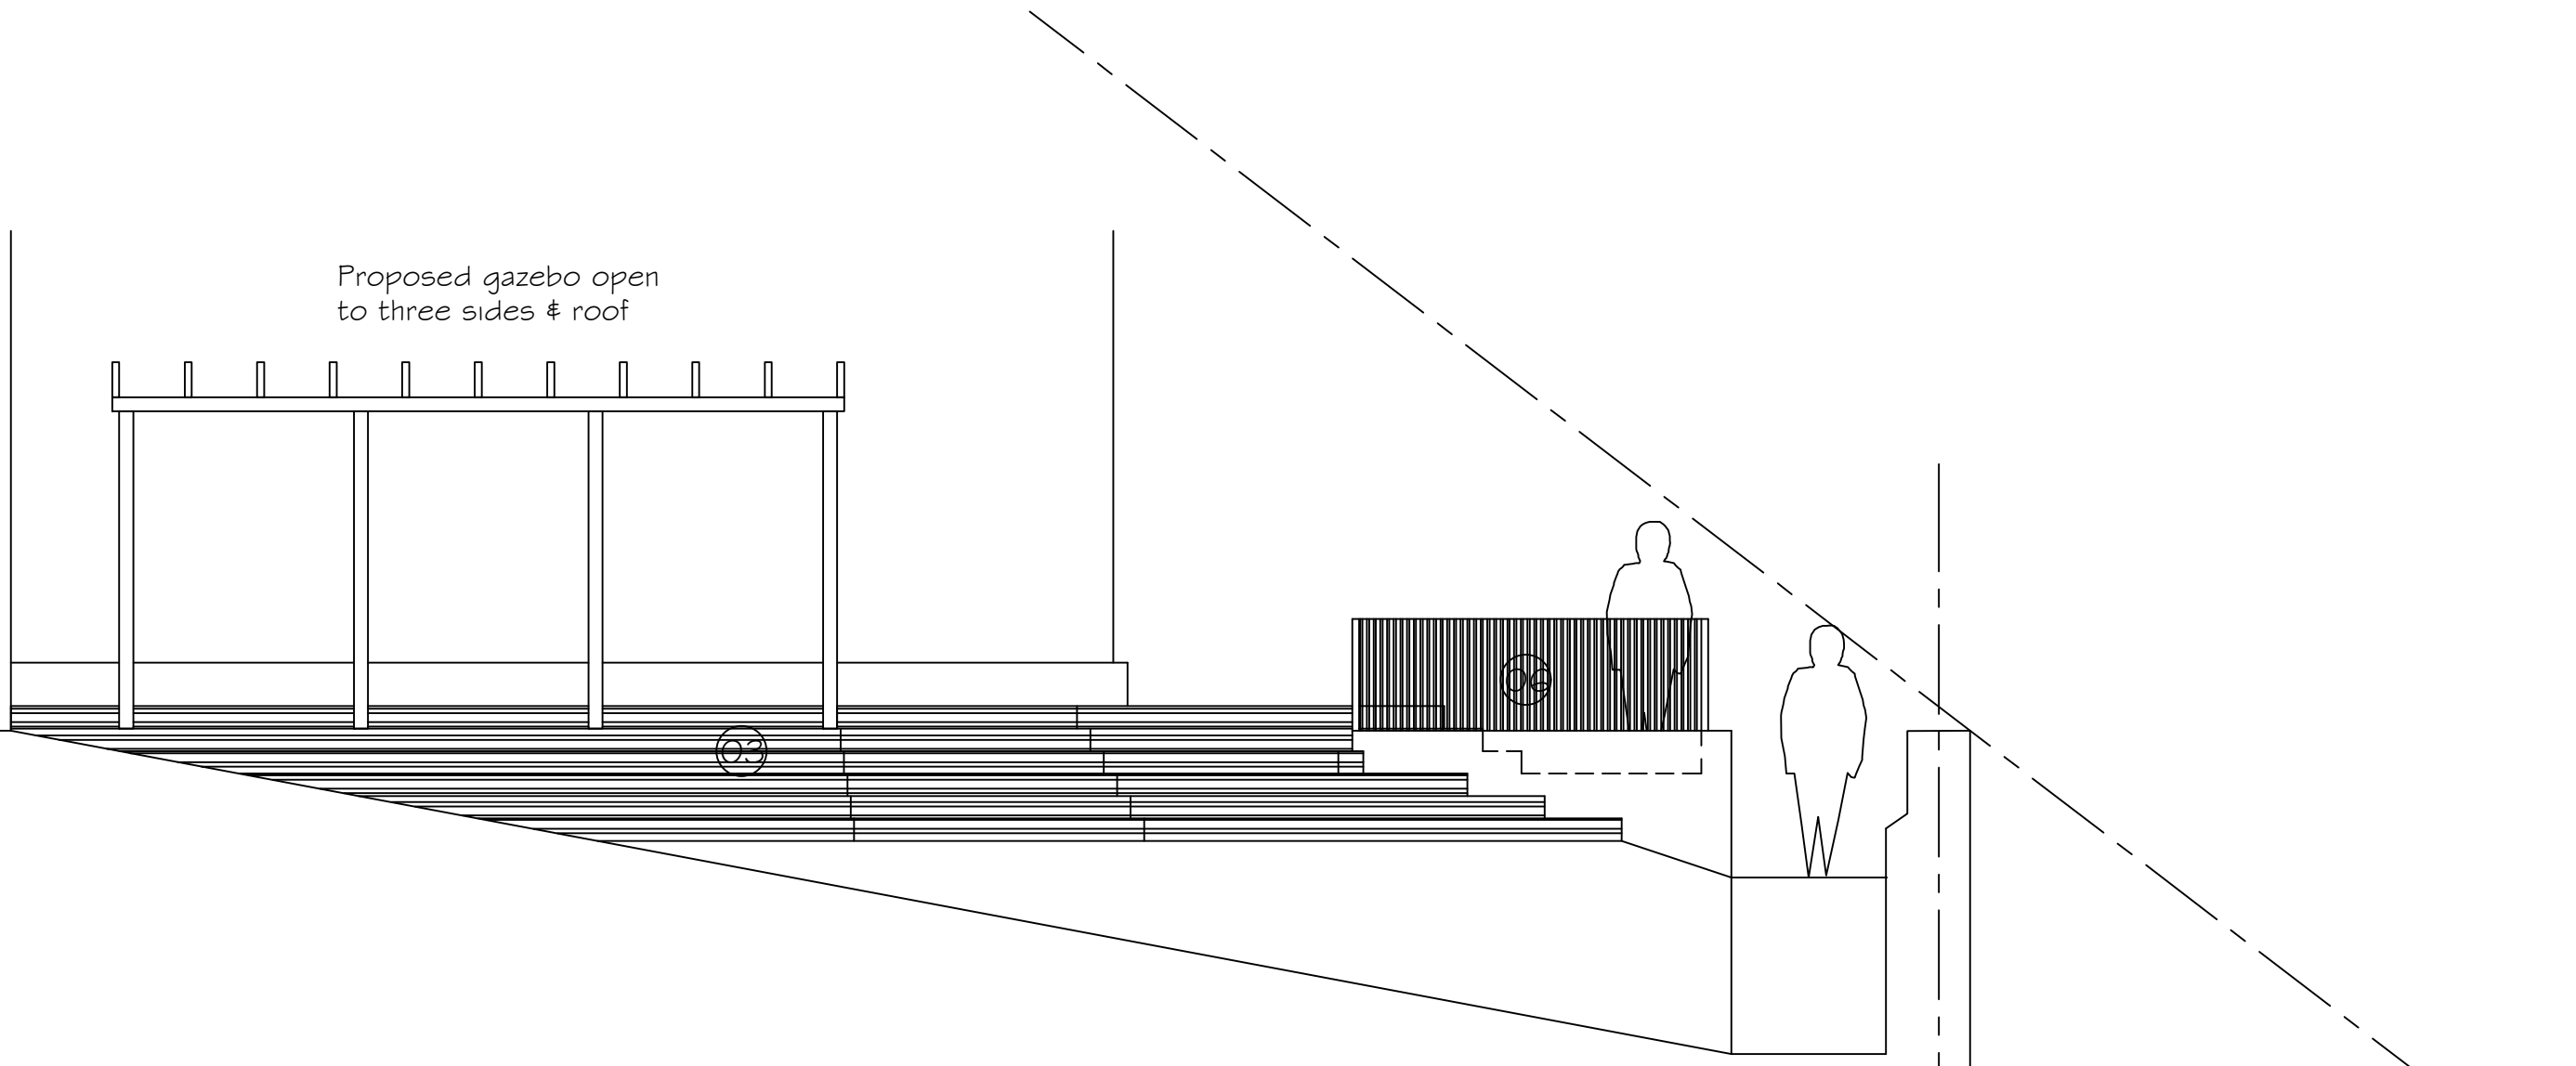

SOUTH WEST ELEVATION

PROJECT
PROPOSED EXTERNAL DECKING
22 UPLANDS ROAD
PONTADAW
VALE OF GLAMORGAN

TITLE
PROPOSED PLANS, ELEVATIONS &
SECTIONS

SCALE 1:50 @ A1

DRAWN/DATE MP/March 2021

DRAWING No/REVISION
21(A)000.2001 revA