




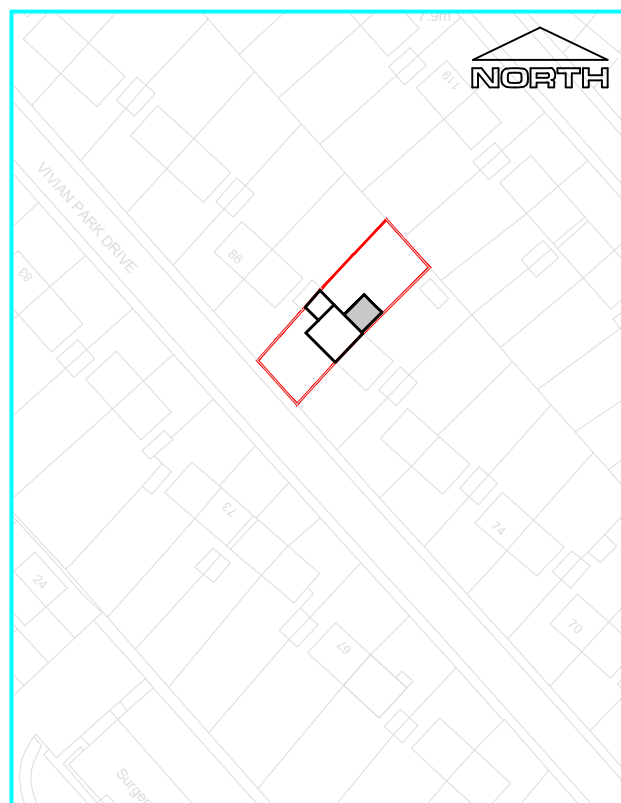

Site Location Plan - 1:1250

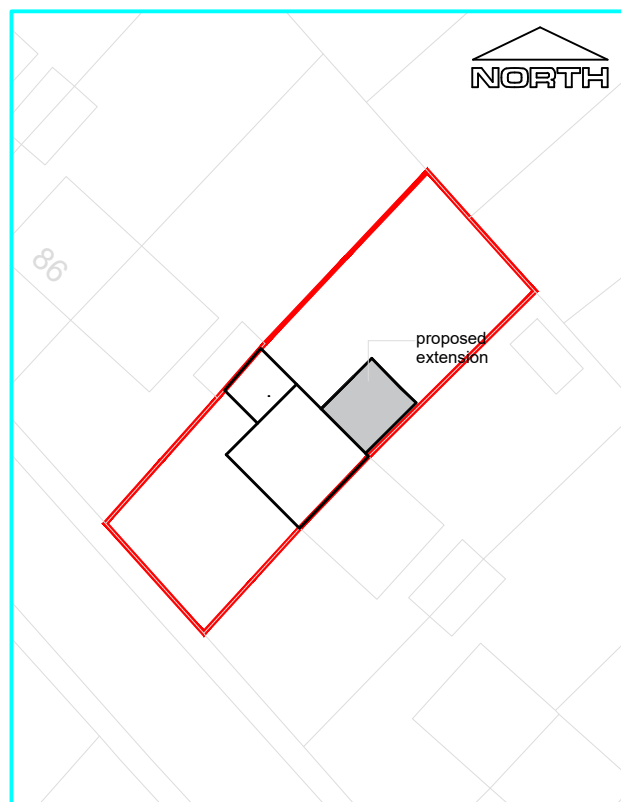

Site Plan - 1:500

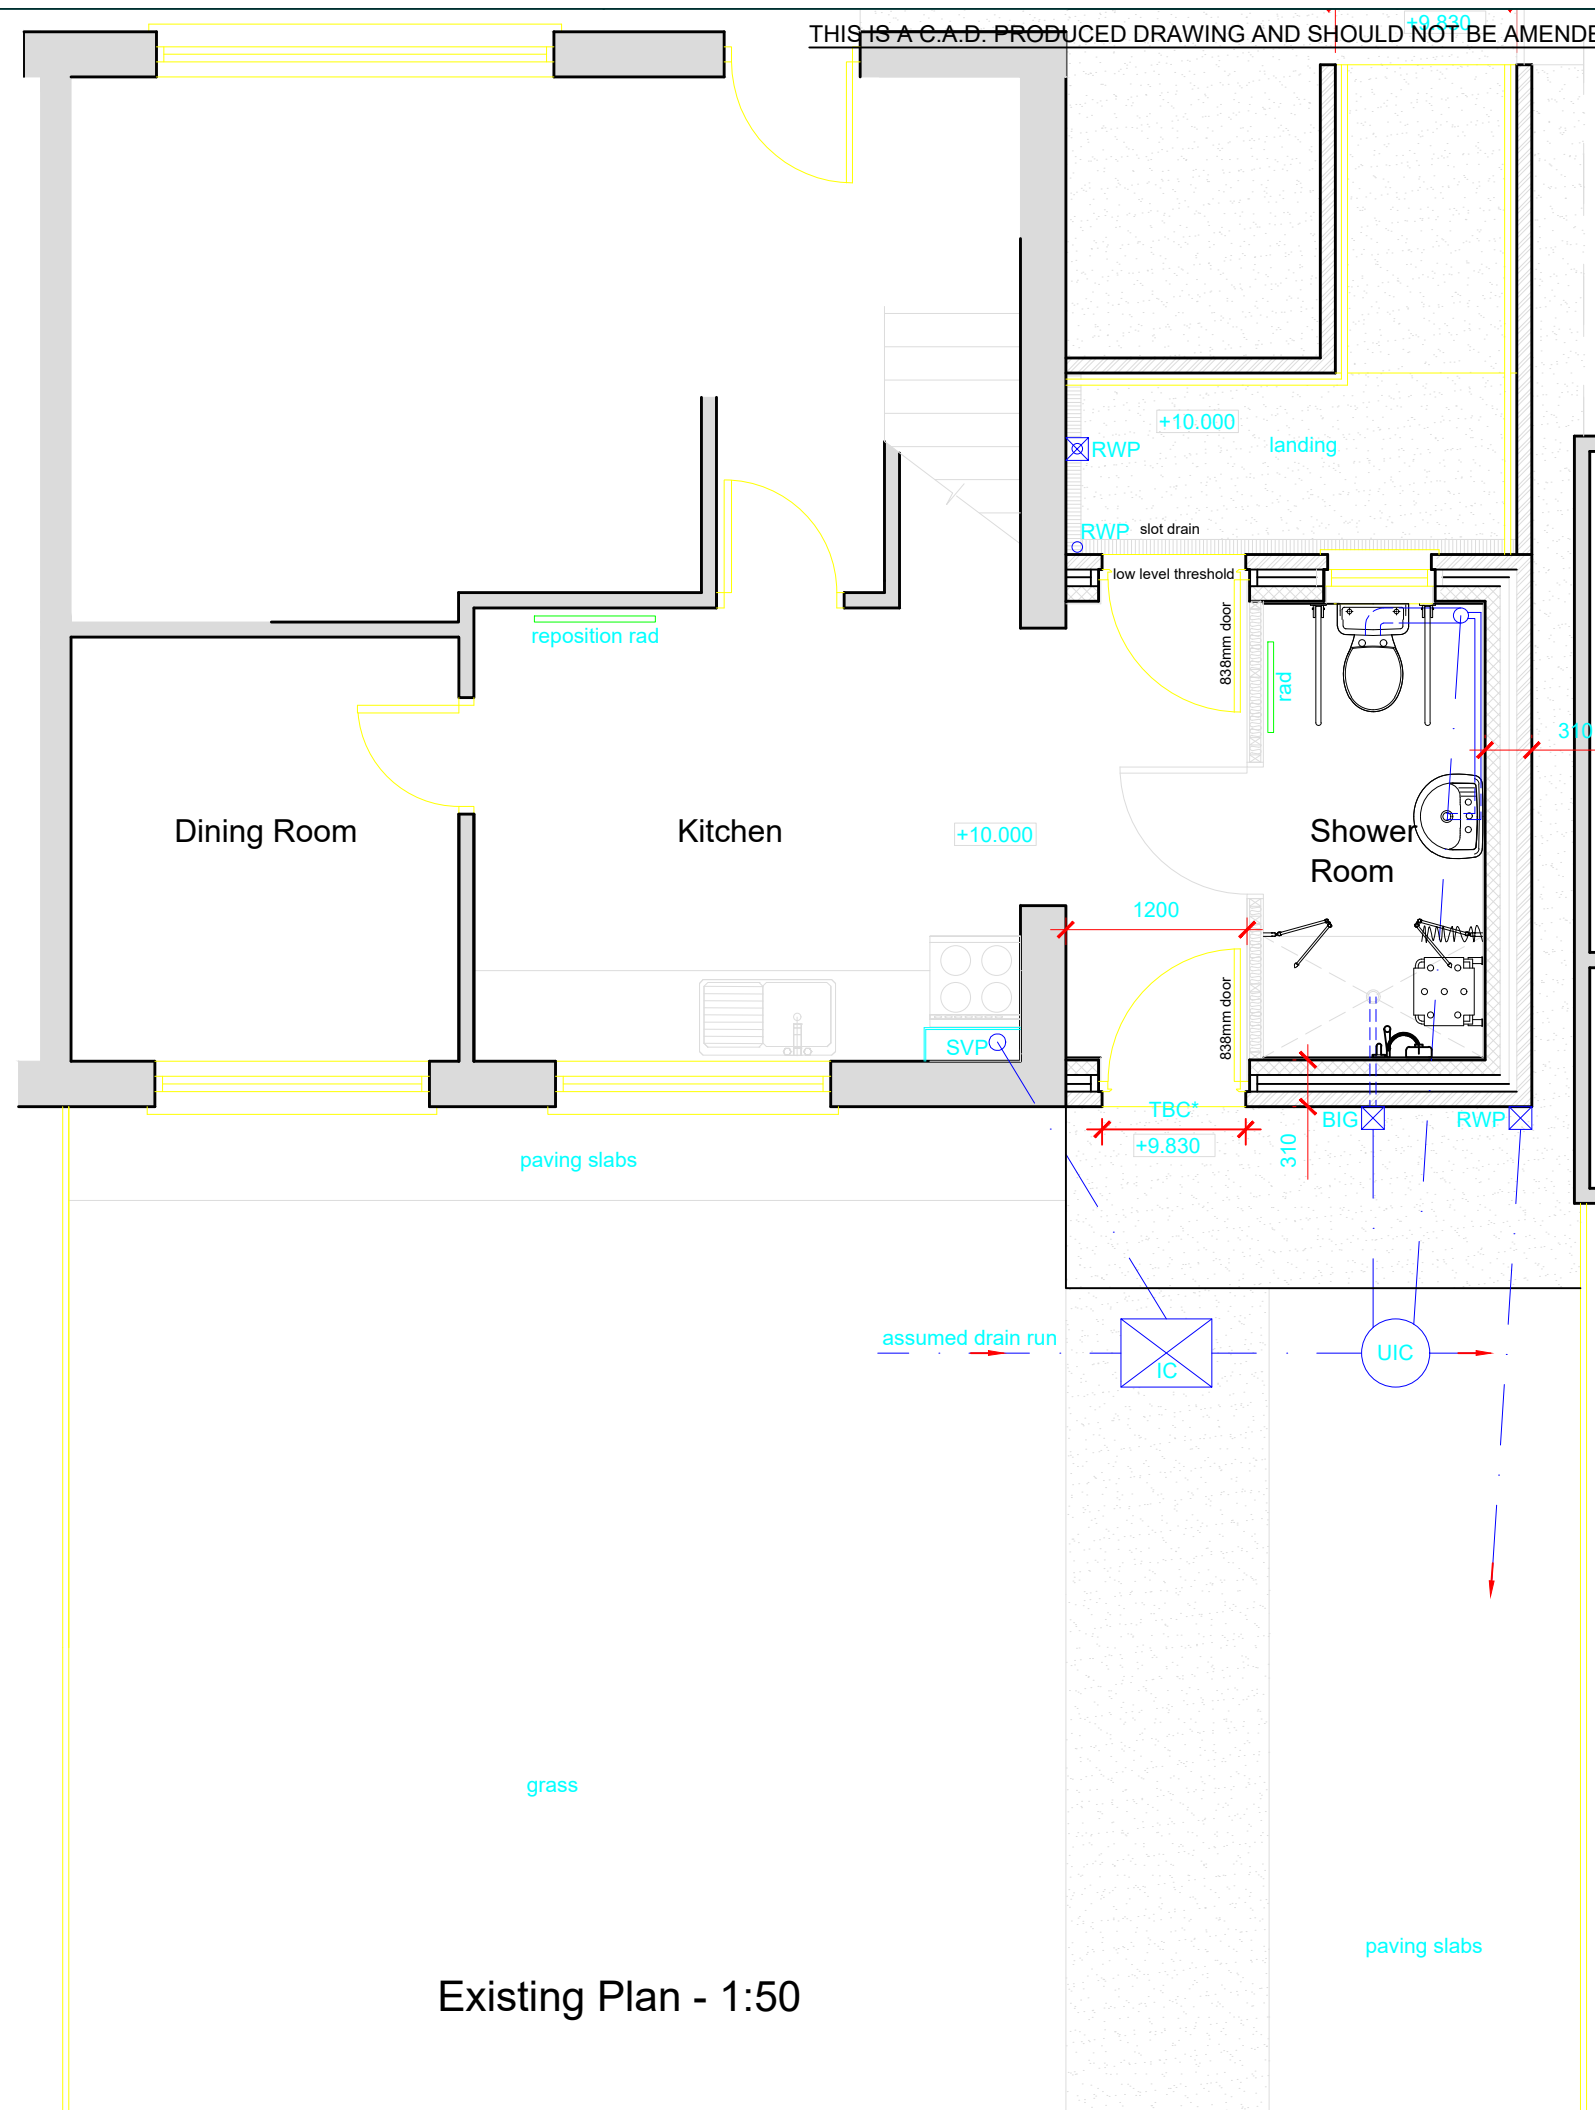

Existing Plan - 1:50

NOTES					
1 All dimensions in millimetres unless otherwise stated					
Rev	Details				Dr Date
 Neath Port Talbot Castell-nedd Port Talbot County Borough Council Cyngor Bwrdeistref Sirol					
Neath Port Talbot Castell -nedd Port Talbot County Borough Council Cyngor Bwrdeistref Sirol GRANTS AGENCY Social Services, Health and Housing Housing Renewal and Adaptations Service Civic Centre Port Talbot SA13 1PJ					
Project					
82 Vivian Park Drive Sandfields Port Talbot Bedroom Extension Existing Plan					
Drawn	DB	Checked		Approved	
Date	10/3/21	Date		Date	
Scales	As shown				
Drawing No.	NPT4989-01				