



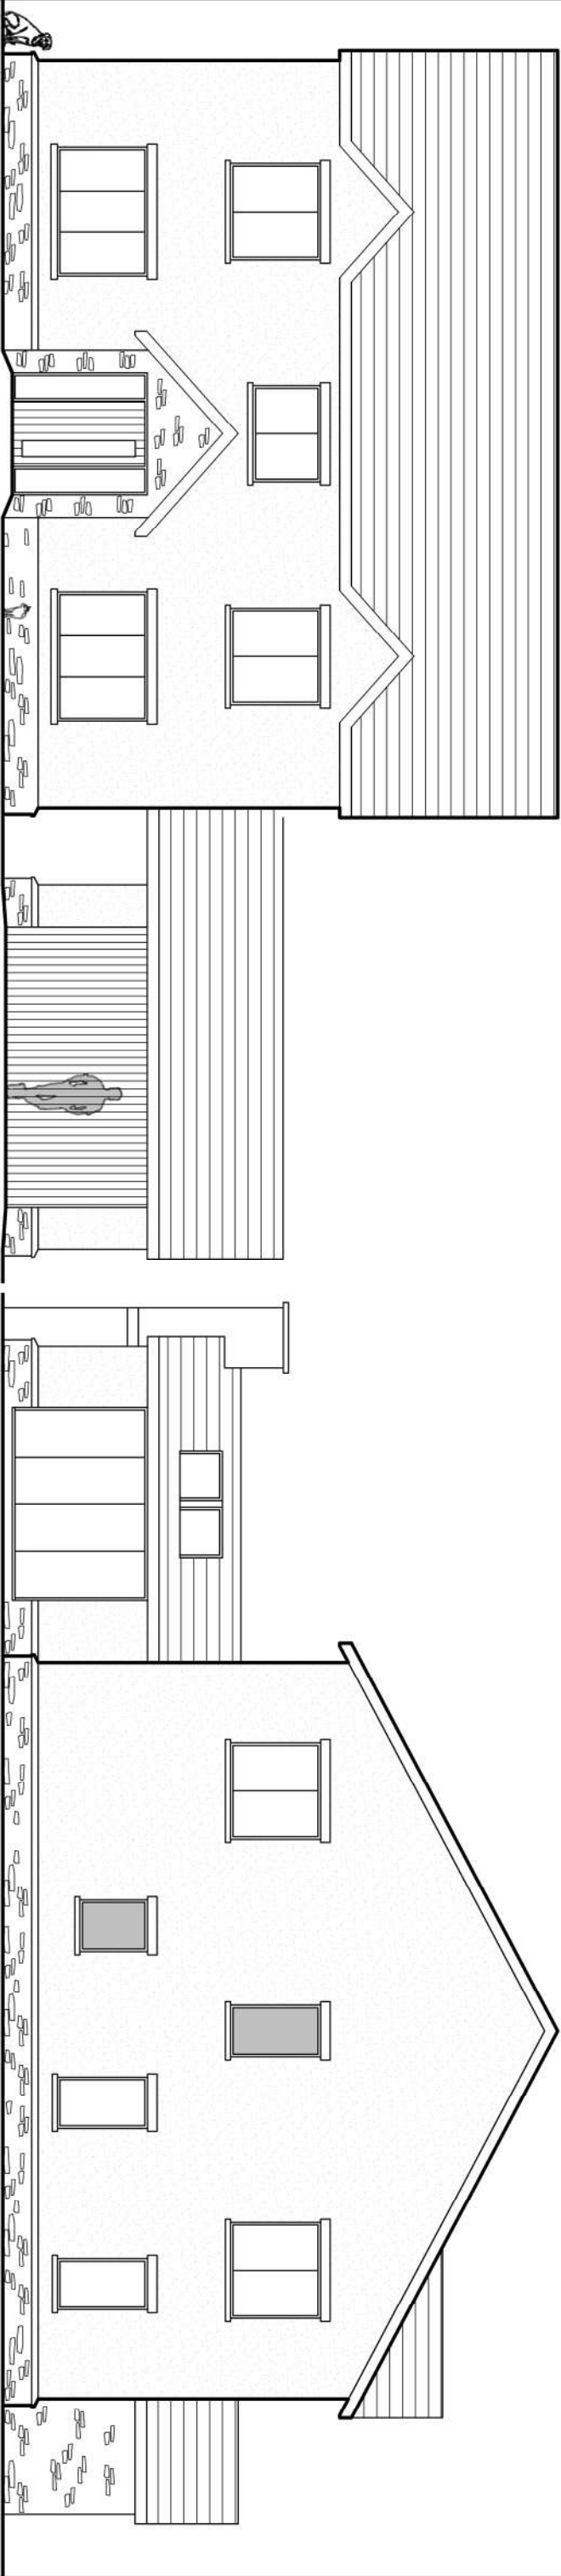

Front Elevation

Side Elevation

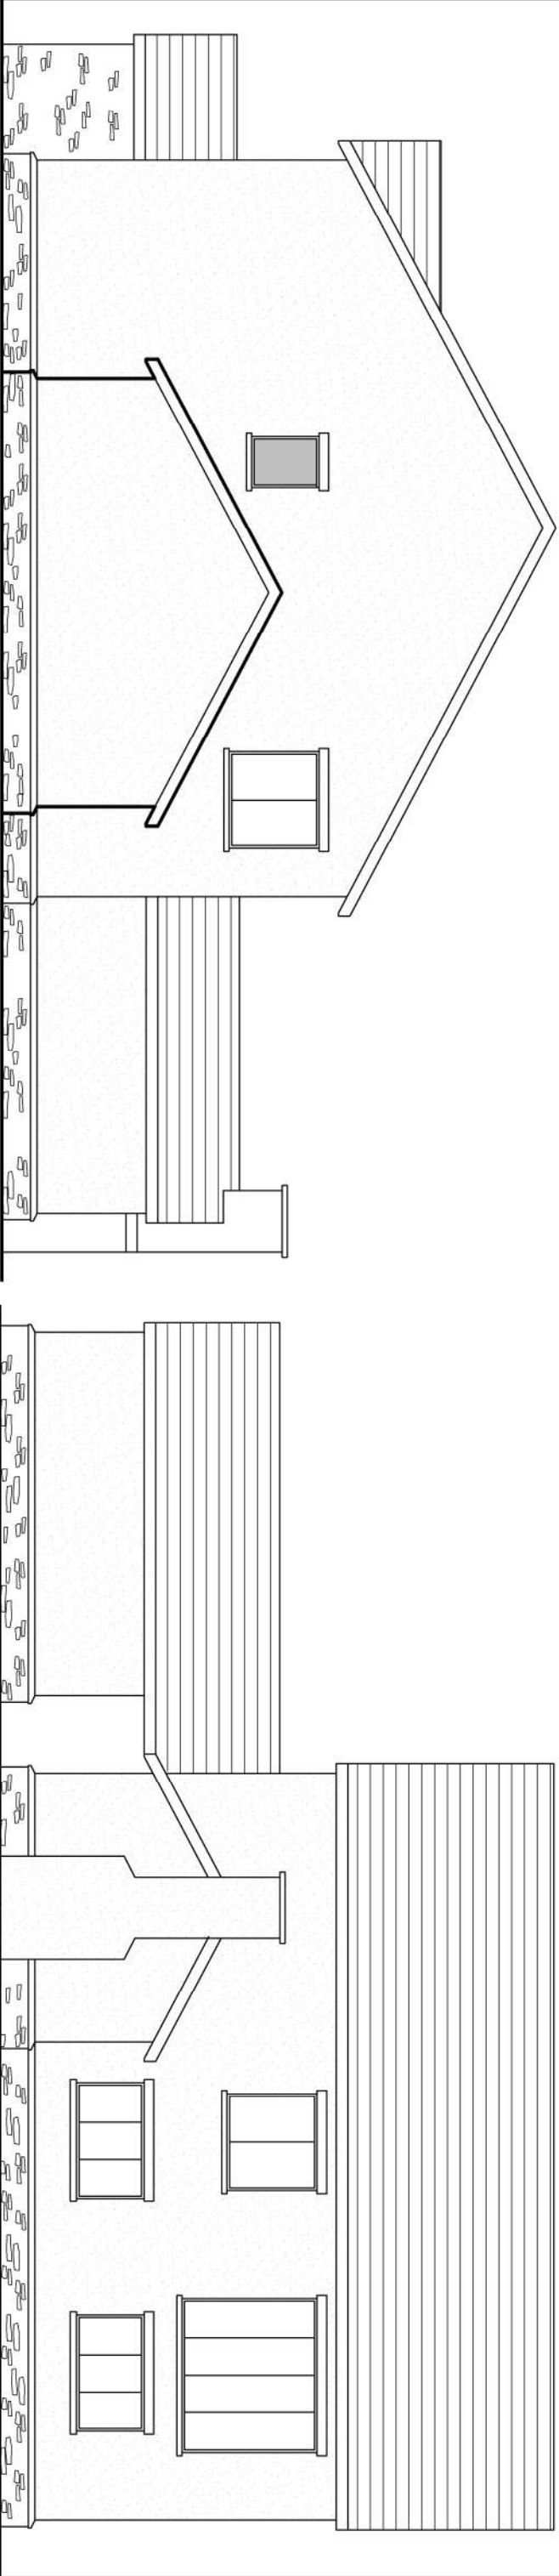

End Elevation

Rear Elevation

This drawing is copyright ©
NOTE: All dimensions to be checked on
site and not scaled from the drawing.



CLIENT Miss Aimee Moran and Mr Christian Sandy		JOB TITLE New Dwelling		DRWG. TITLE Proposed Elevations	
DATE: October 2020	SCALE: 1:100	A3	DRWG. NO. 19.30.11	REV. ---	PURPOSE: Planning

Ferndale Architectural Solutions LTD
98 Neath Road, Resolven, Neath, SA11 4AN Tel:07970808768 Email:owen@ferndaleas.co.uk