


Site Plan 23Ashwood Drive, Gellinudd SA8 3HL

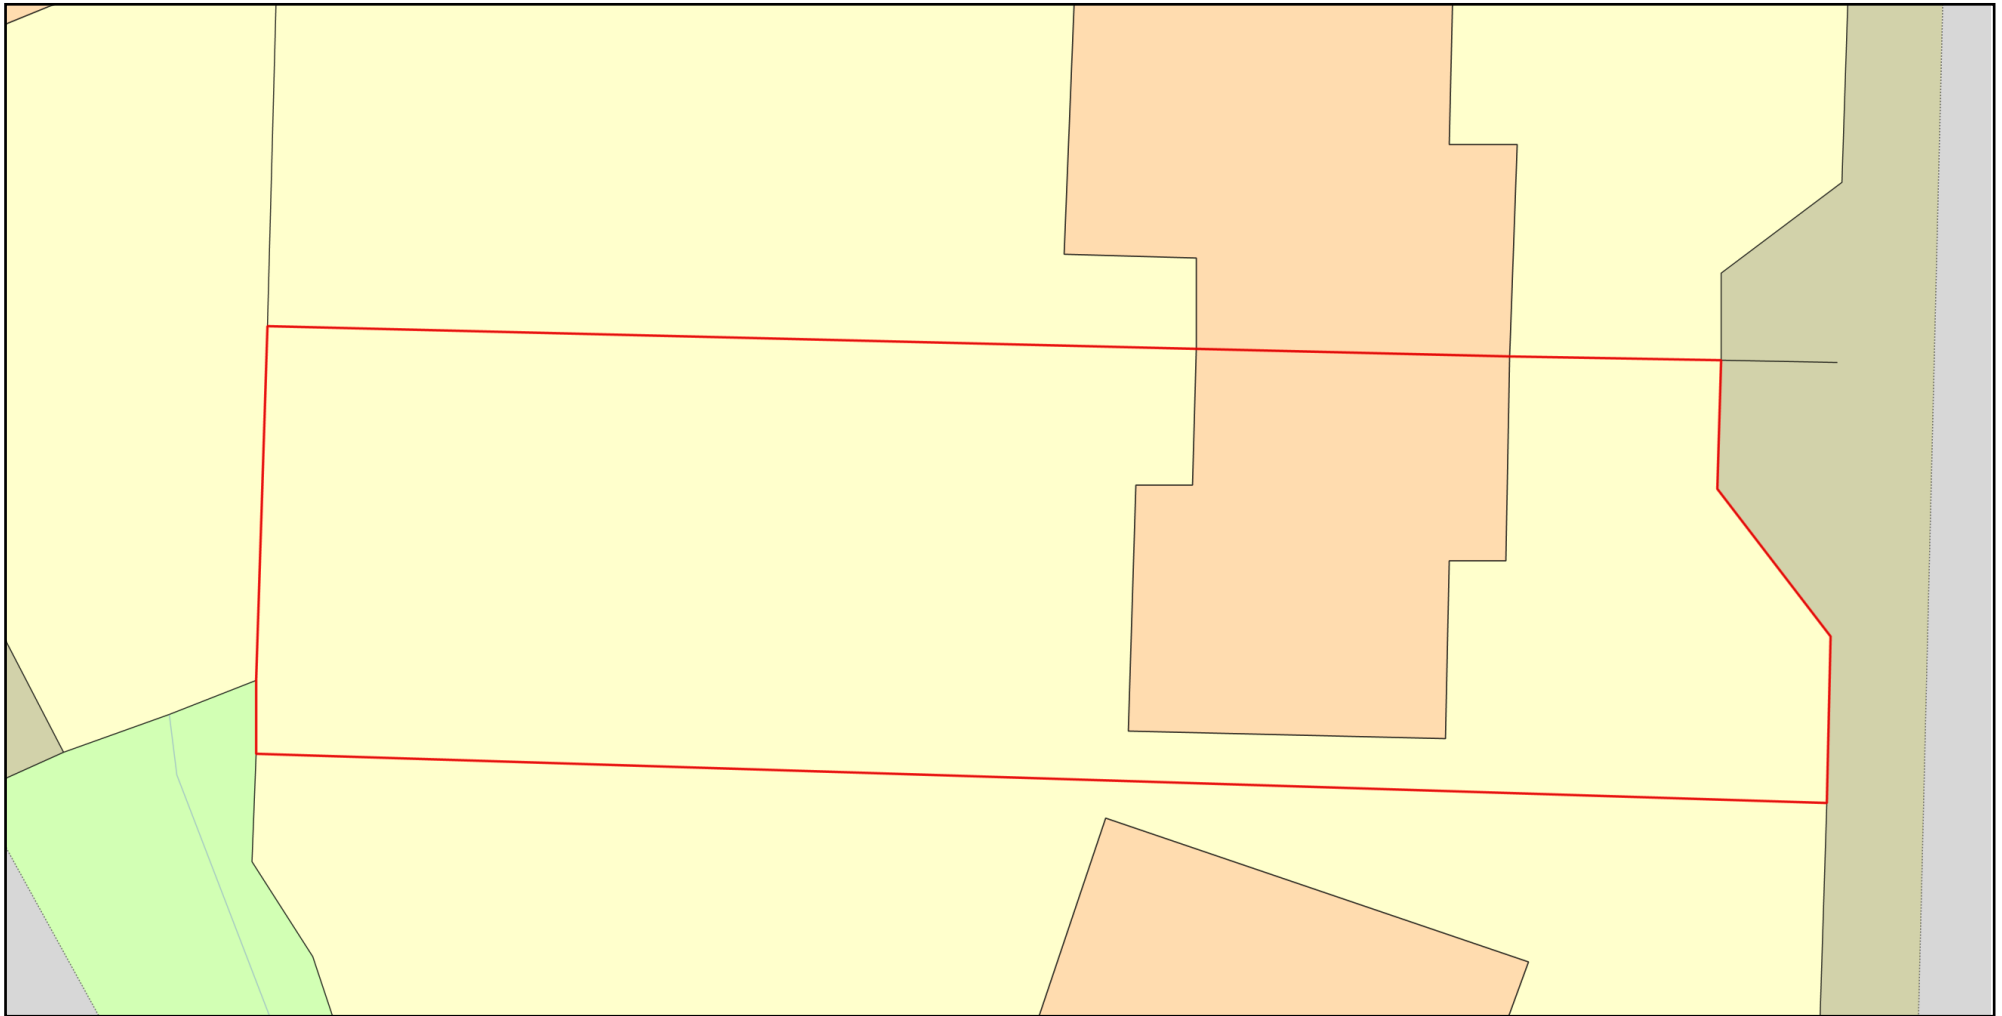

0 10
Metres



Plan Produced for: Mrs M E Ace Hobden
Date Produced: 09 Apr 2021
Plan Reference Number: TQRQM21099125004300
Scale: 1:200 @ A4
© Crown copyright and database rights 2021 OS 100042766