
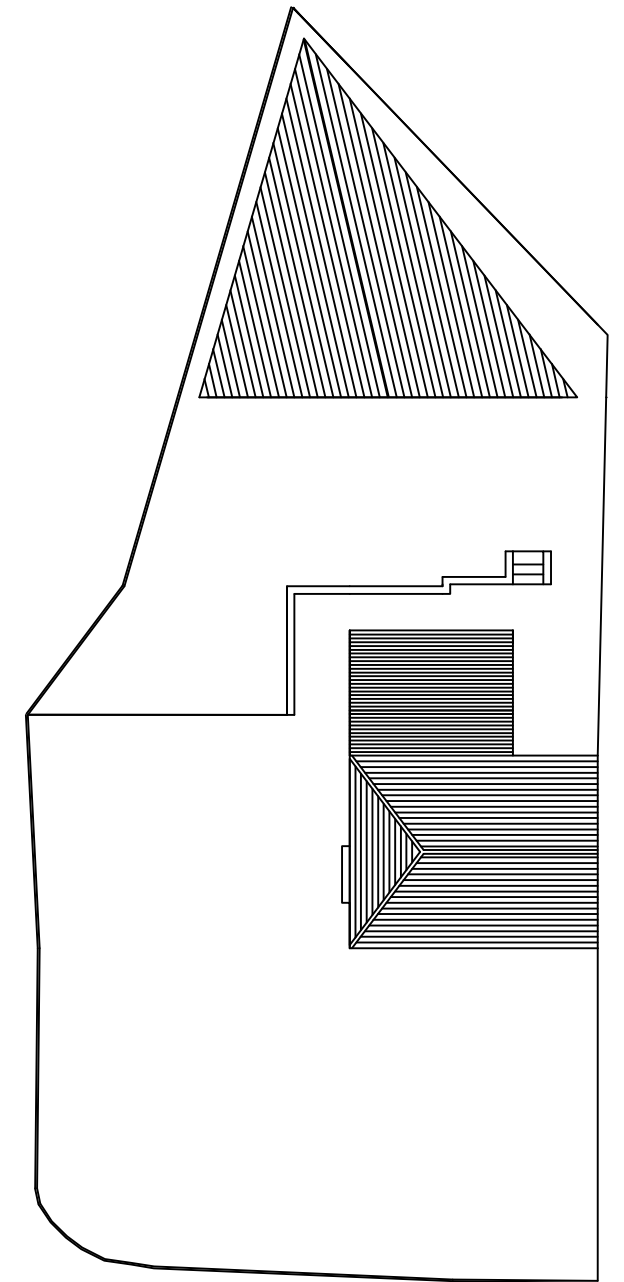


Elevations
1:100

Finishes:
Roof:
Re-constituted or
natural Slate
Exterior: Timber
cladding
Doors and window:
Upvc

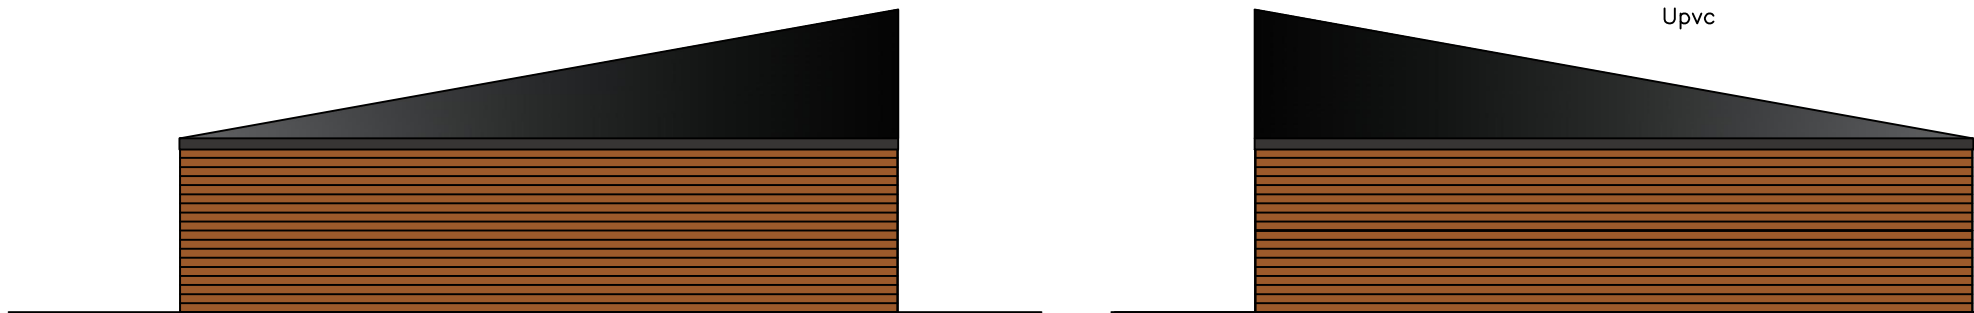


Block Plan
1:200


Ordnance Survey
Ukmapcentre.com



Serial number: 208346
©Crown copyright and database right 2021
Ordnance Survey licence 100048957
Reproduction in whole or in part is prohibited
without the prior permission of Ordnance Survey

 

Site Location Plan
1:1250

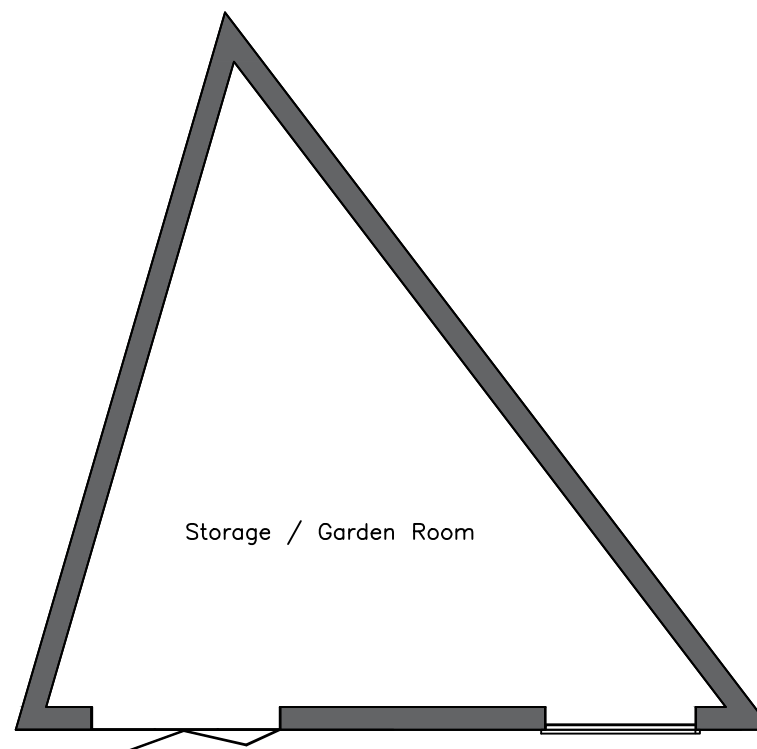

Floor Plan
1:100

Title: Proposed Plans - Site, Block, Elevations
Drawing No.: KM/01/A

Project: Garden Outbuilding

Site: 13 St Marys Road,
Ynysmeudwy,
Pontardawe, SA8 4QH

Date: April 2021

Liam Jones MRTPI

