



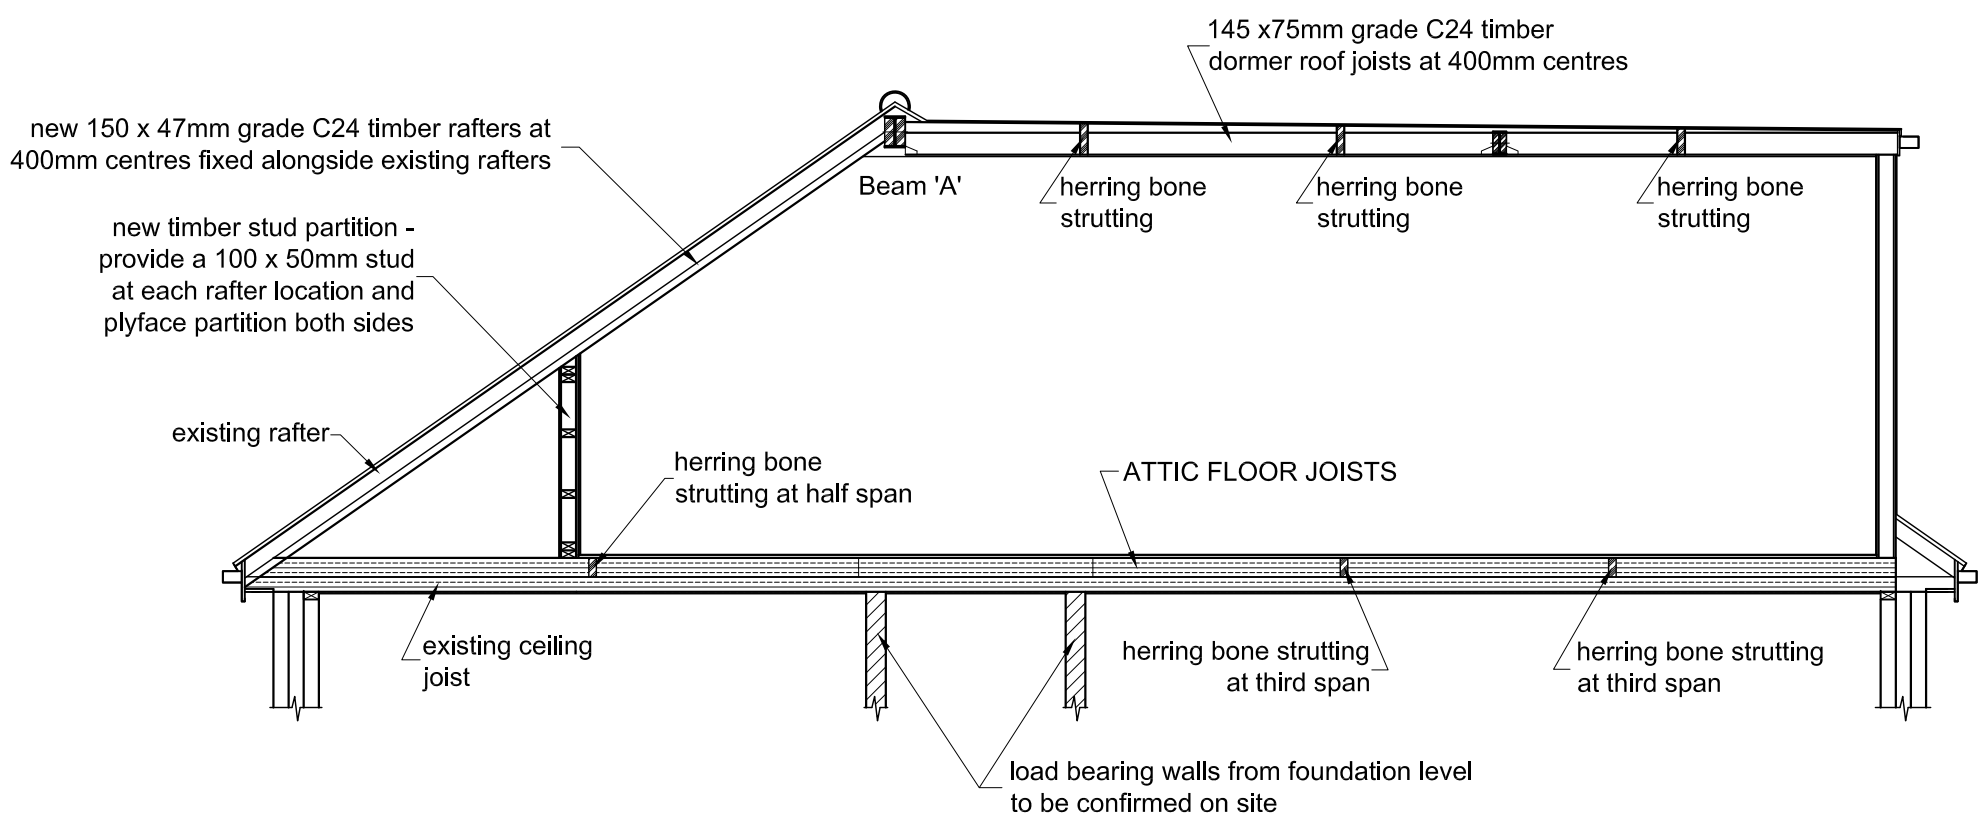


SECTION 1.1. THROUGH ROOF STRUCTURE
Scale 1:50



PROPOSED LOWER GROUND FLOOR PLAN
(to remain as existing)
Scale 1:50

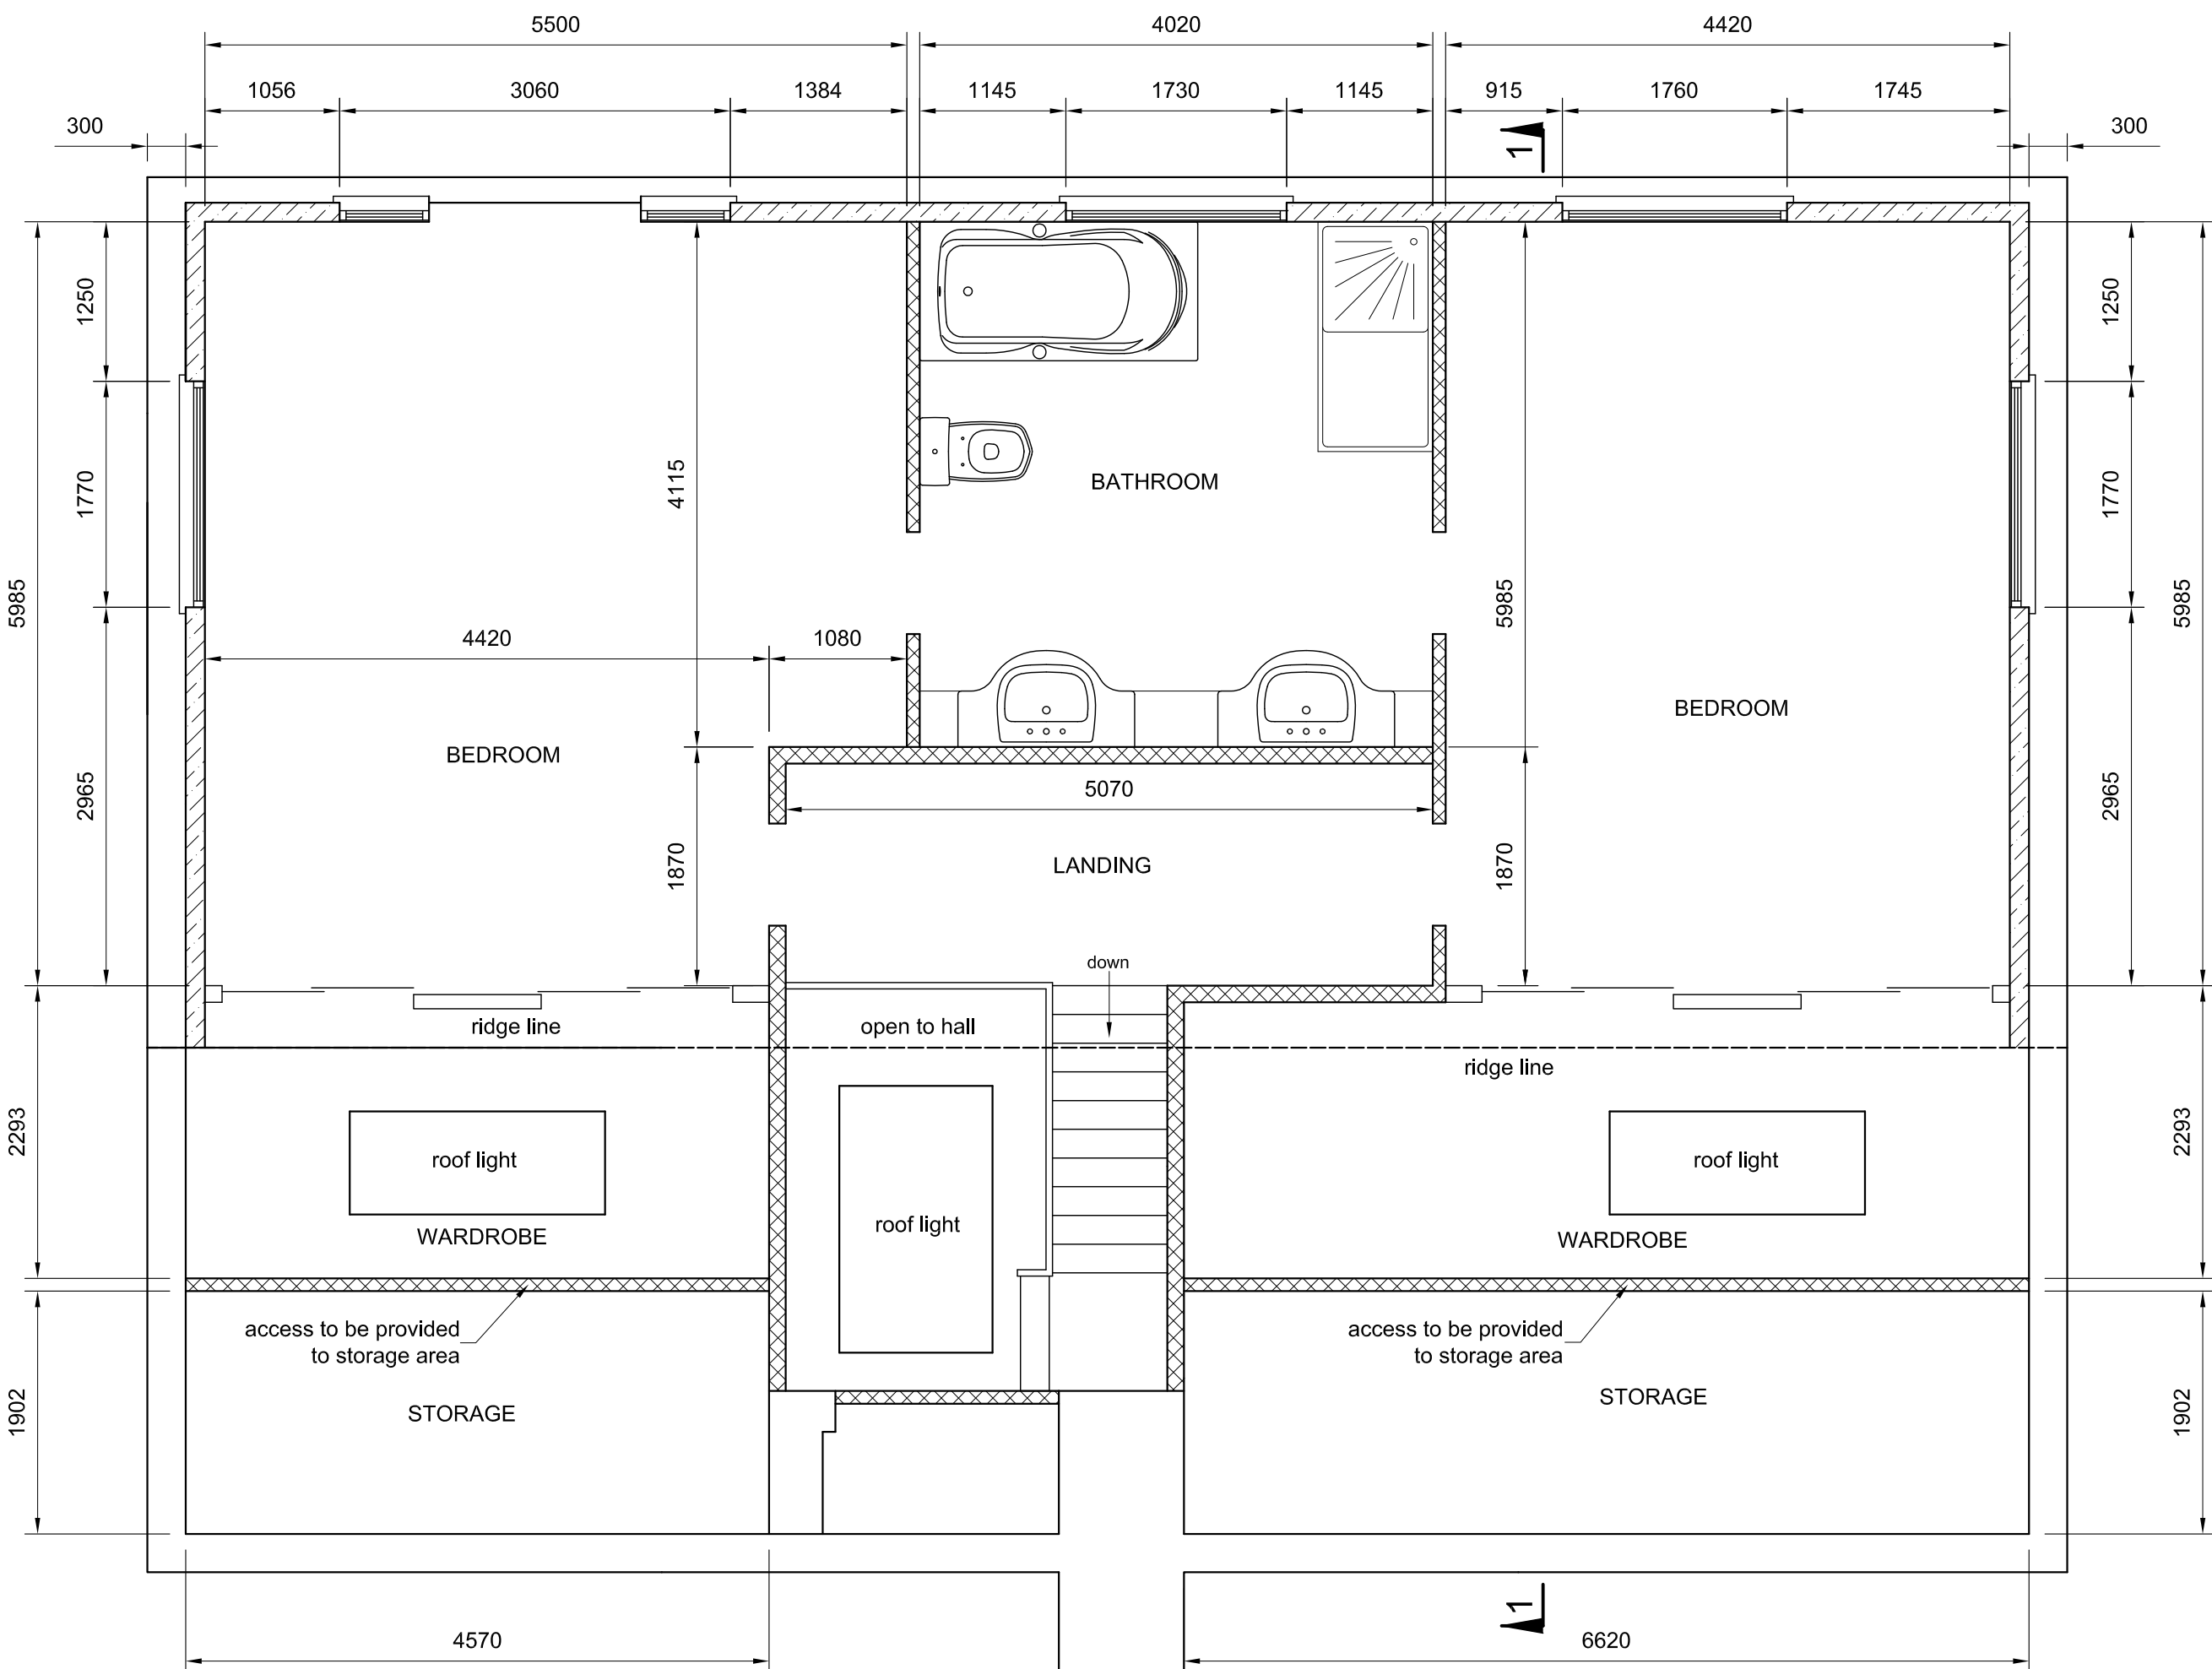

PROPOSED ATTIC FLOOR PLAN
Scale 1:50

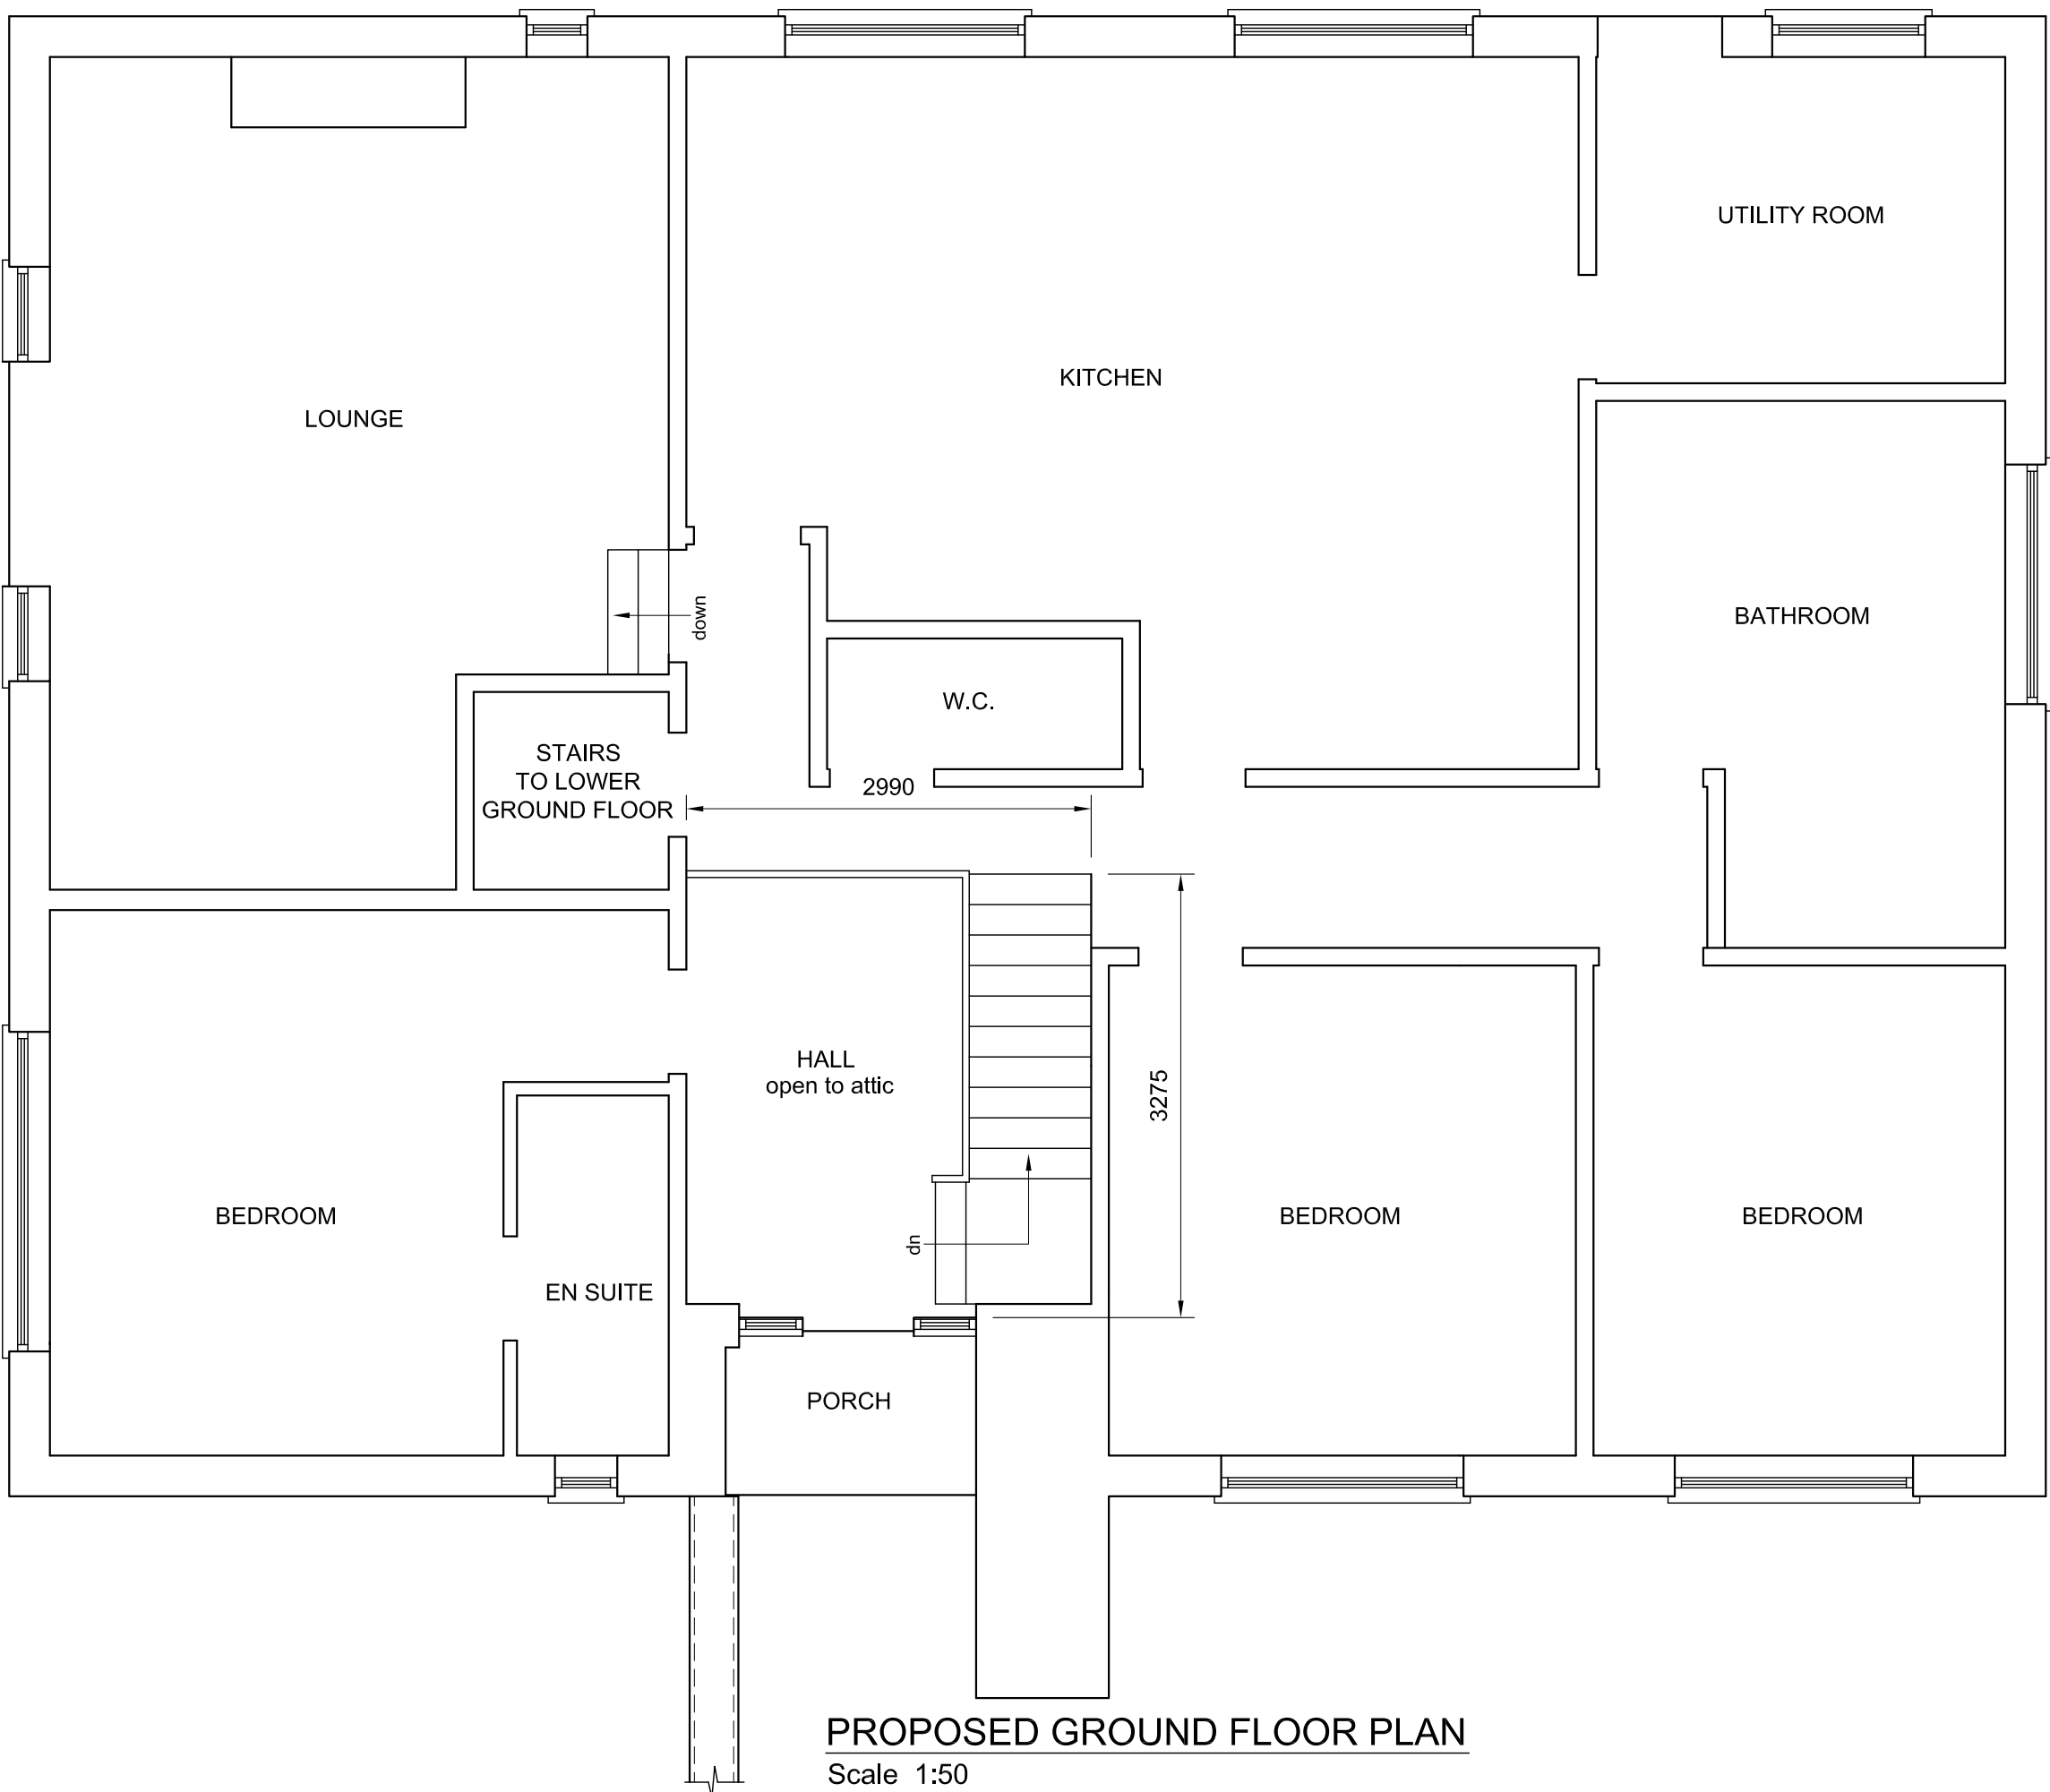

PROPOSED GROUND FLOOR PLAN
Scale 1:50

REVISION A: Dormer configuration changed. 21/03/21			
REVISION C: Pre Application Planning submission. 07/12/20			
REVISION Preliminary C: Additions and amendments. 07/11/20			
REVISION: Preliminary B: Additions and amendments. 19/10/20			
REVISION: Preliminary A: Additions and amendments to suit site conditions. 05/10/20			
CLIENT			
Ms. KELLY GILLINGS			
PROJECT			
DORMER CONVERSION AT THE PINES BAGLAN ROPAD BAGLAN PORT TALBOT			
DRAWING TITLE			
PROPOSED GROUND FLOOR AND ATTIC FLOOR PLANS			
DRAWING NUMBER		REVISION	
6933/01		A	
SCALE	DATE	DRAWING SIZE	CHECKED
1:50	03/08/20	A1	
BRIAN PERMAN Consulting Engineers 119 Walter Road Swansea SA1 5RF telephone and facsimilie: 01792 644022 e-mail brian@perman.net			