






EXISTING SIDE ELEVATION
Scale 1:100

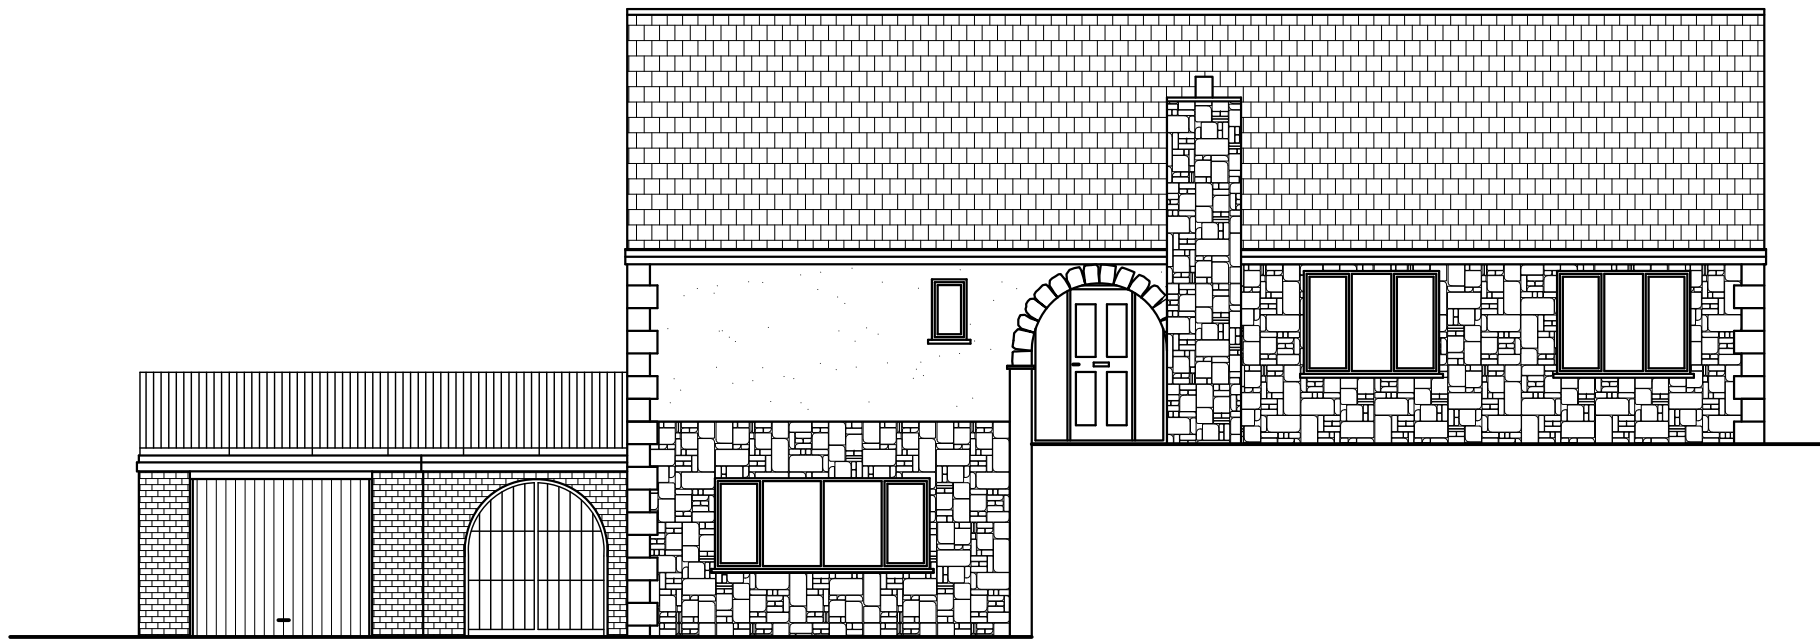


EXISTING FRONT ELEVATION
Scale 1:100

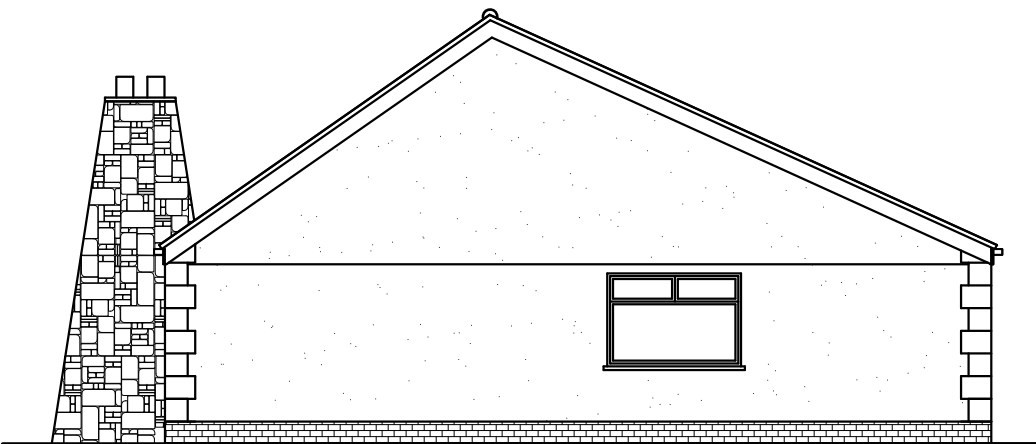


EXISTING SIDE ELEVATION
Scale 1:100

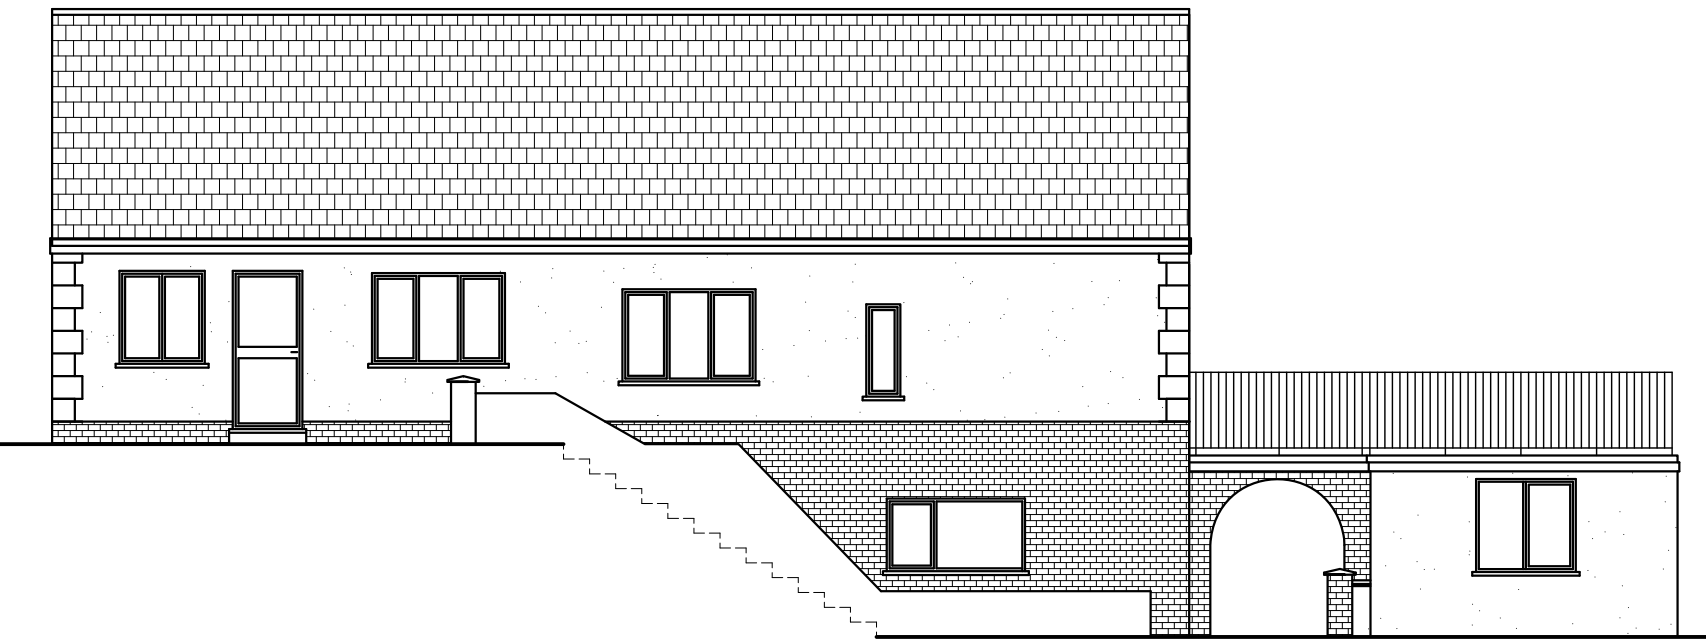


EXISTING REAR ELEVATION
Scale 1:100

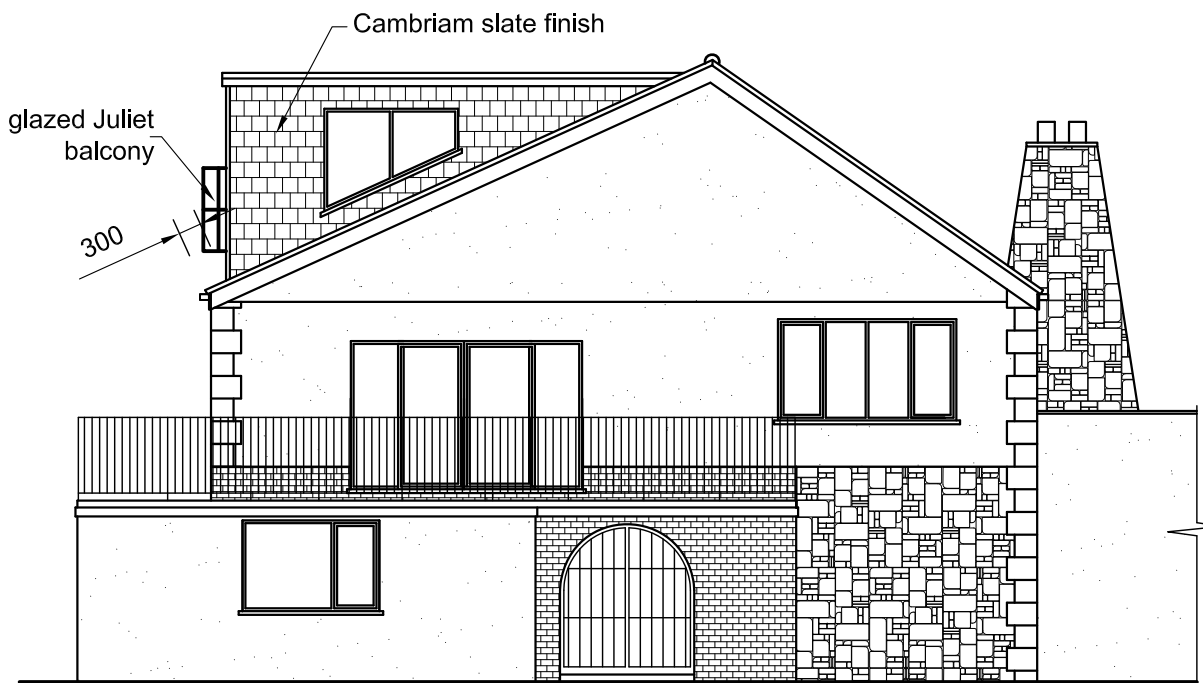


PROPOSED SIDE ELEVATION
Scale 1:100

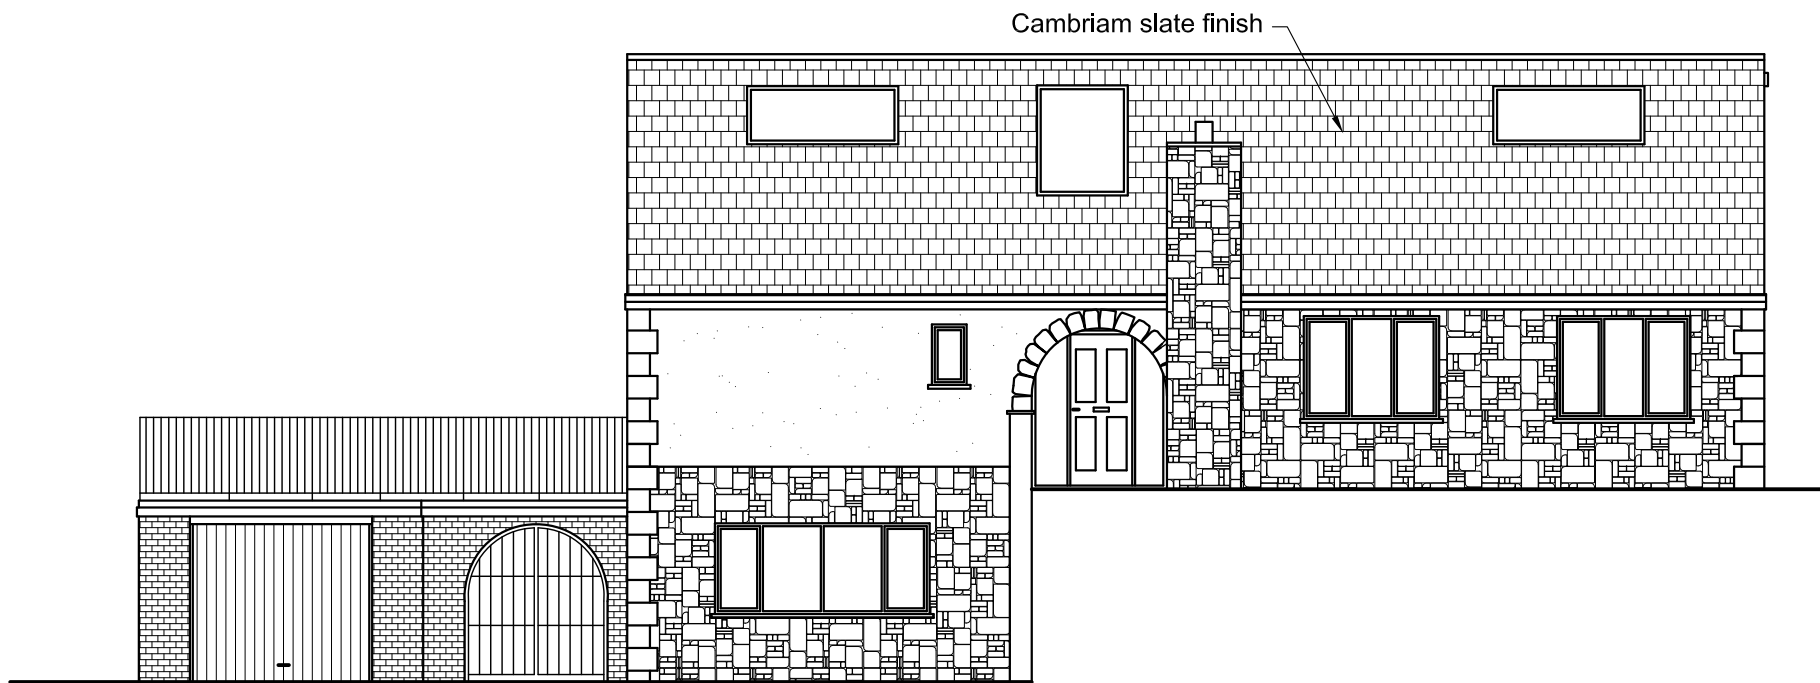

PROPOSED FRONT ELEVATION
Scale 1:100

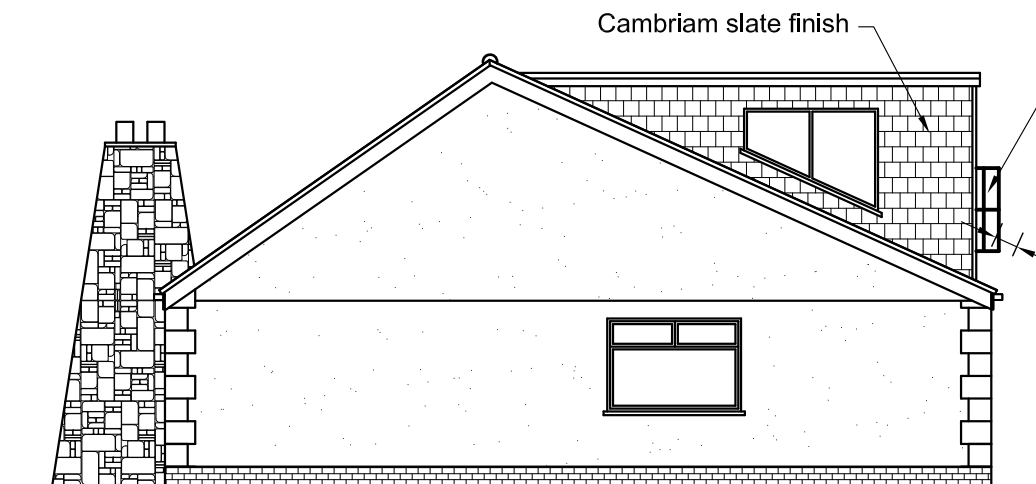

PROPOSED SIDE ELEVATION
Scale 1:100

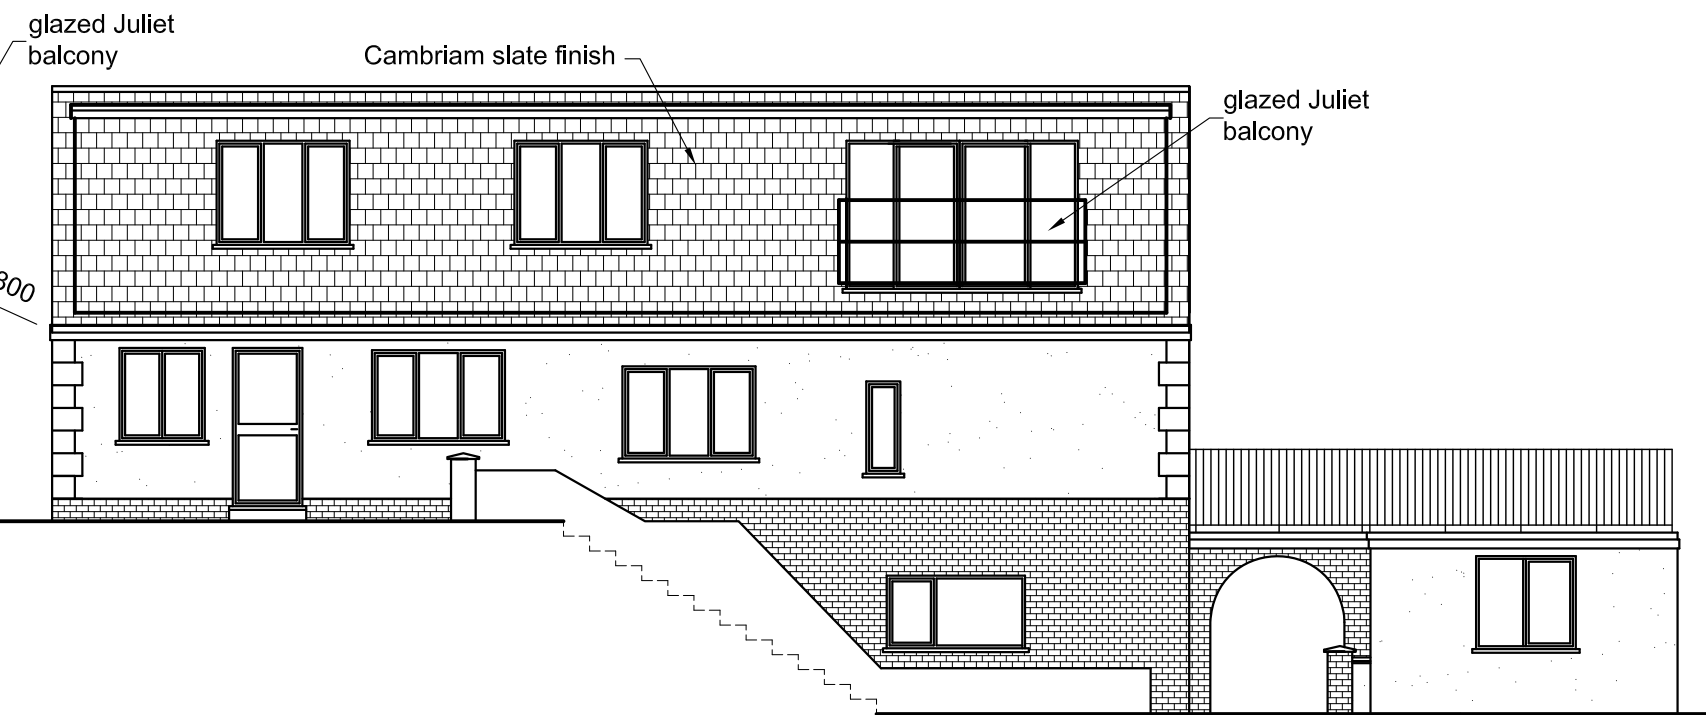

PROPOSED REAR ELEVATION
Scale 1:100

REVISION:	REVISION B: Right hand side elevation changed. 21/01/21	CLIENT	PROJECT	DRAWING TITLE	DRAWING NUMBER		REVISION		BRIAN PERMAN Consulting Engineers 119 Walter Road Swansea SA1 5RF telephone and facsimilie: 01792 644022 e-mail brian@perman.net
REVISION:	REVISION A: Juliet balcony added to front elevation. 24/12/20				6933/02		C		
REVISION:	REVISION C: Pre Application Planning submission. 07/12/20				SCALE	DATE	DRAWING SIZE	CHECKED	
REVISION:	REVISION: Preliminary B: Additions and amendments. 19/10/20				1:100	05/10/20	A1		
REVISION: G: Dormer configuration changed. 21/03/21	REVISION: Preliminary A: Additions and amendments. 19/10/20								
		Ms. KELLY GILLINGS	DORMER CONVERSION AT THE PINES BAGLAN ROPAD BAGLAN PORT TALBOT	EXISTING AND PROPOSED ELEVATIONS					