



NOTES:



DRAWING STATUS

Planning

PROJECT

1 Hospital Rd, Rear Extension

TITLE

Sketch CGI

CLIENT

Mr & Mrs S O'Brien

DRAWN BY
Gareth Owen

DATE
10.04.21


SCALE (@A3)

PROJECT NO.
GOCD SOB01


DRAWING NO.
S001

REV
P1

Existing Ground Floor & Roof Plan

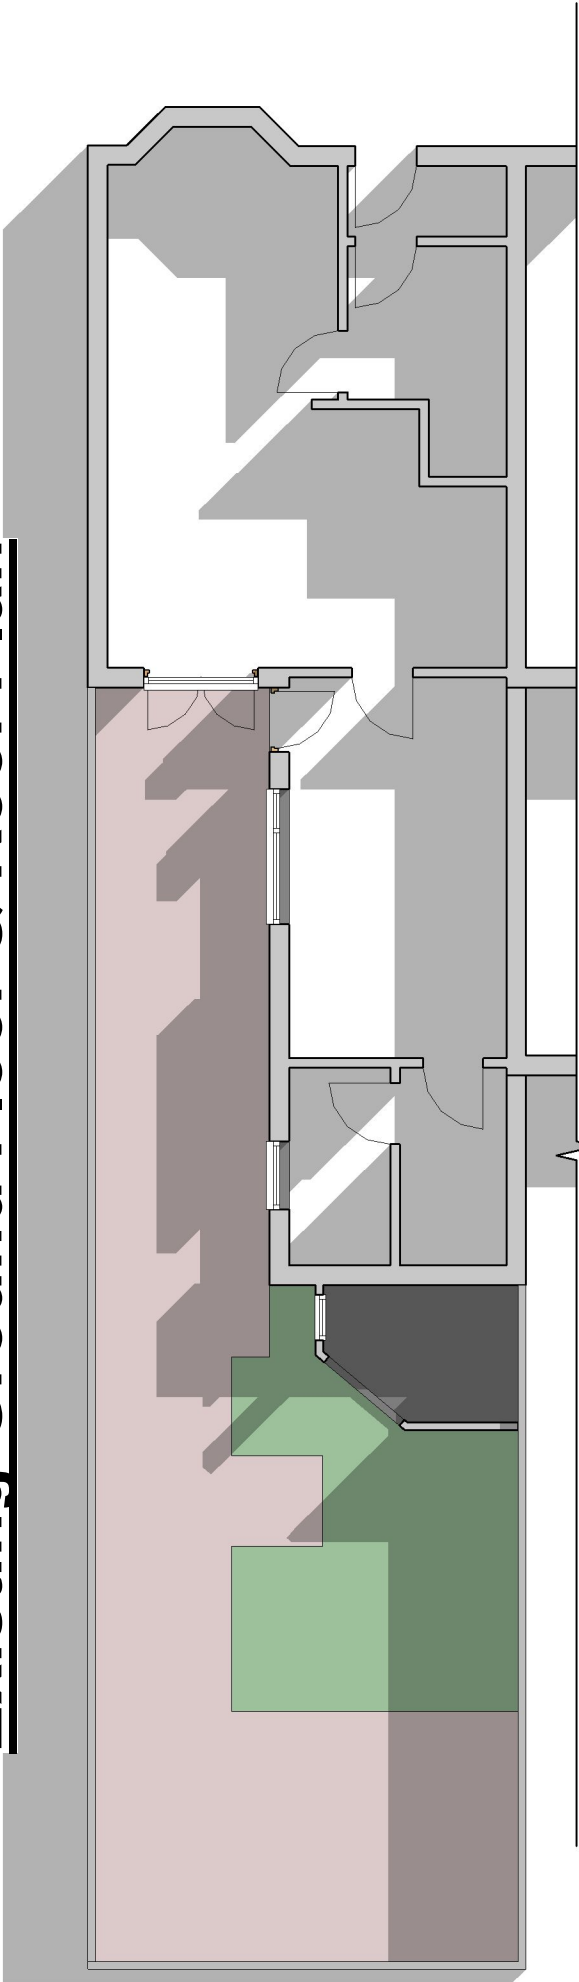

Proposed Ground Floor & Roof Plan

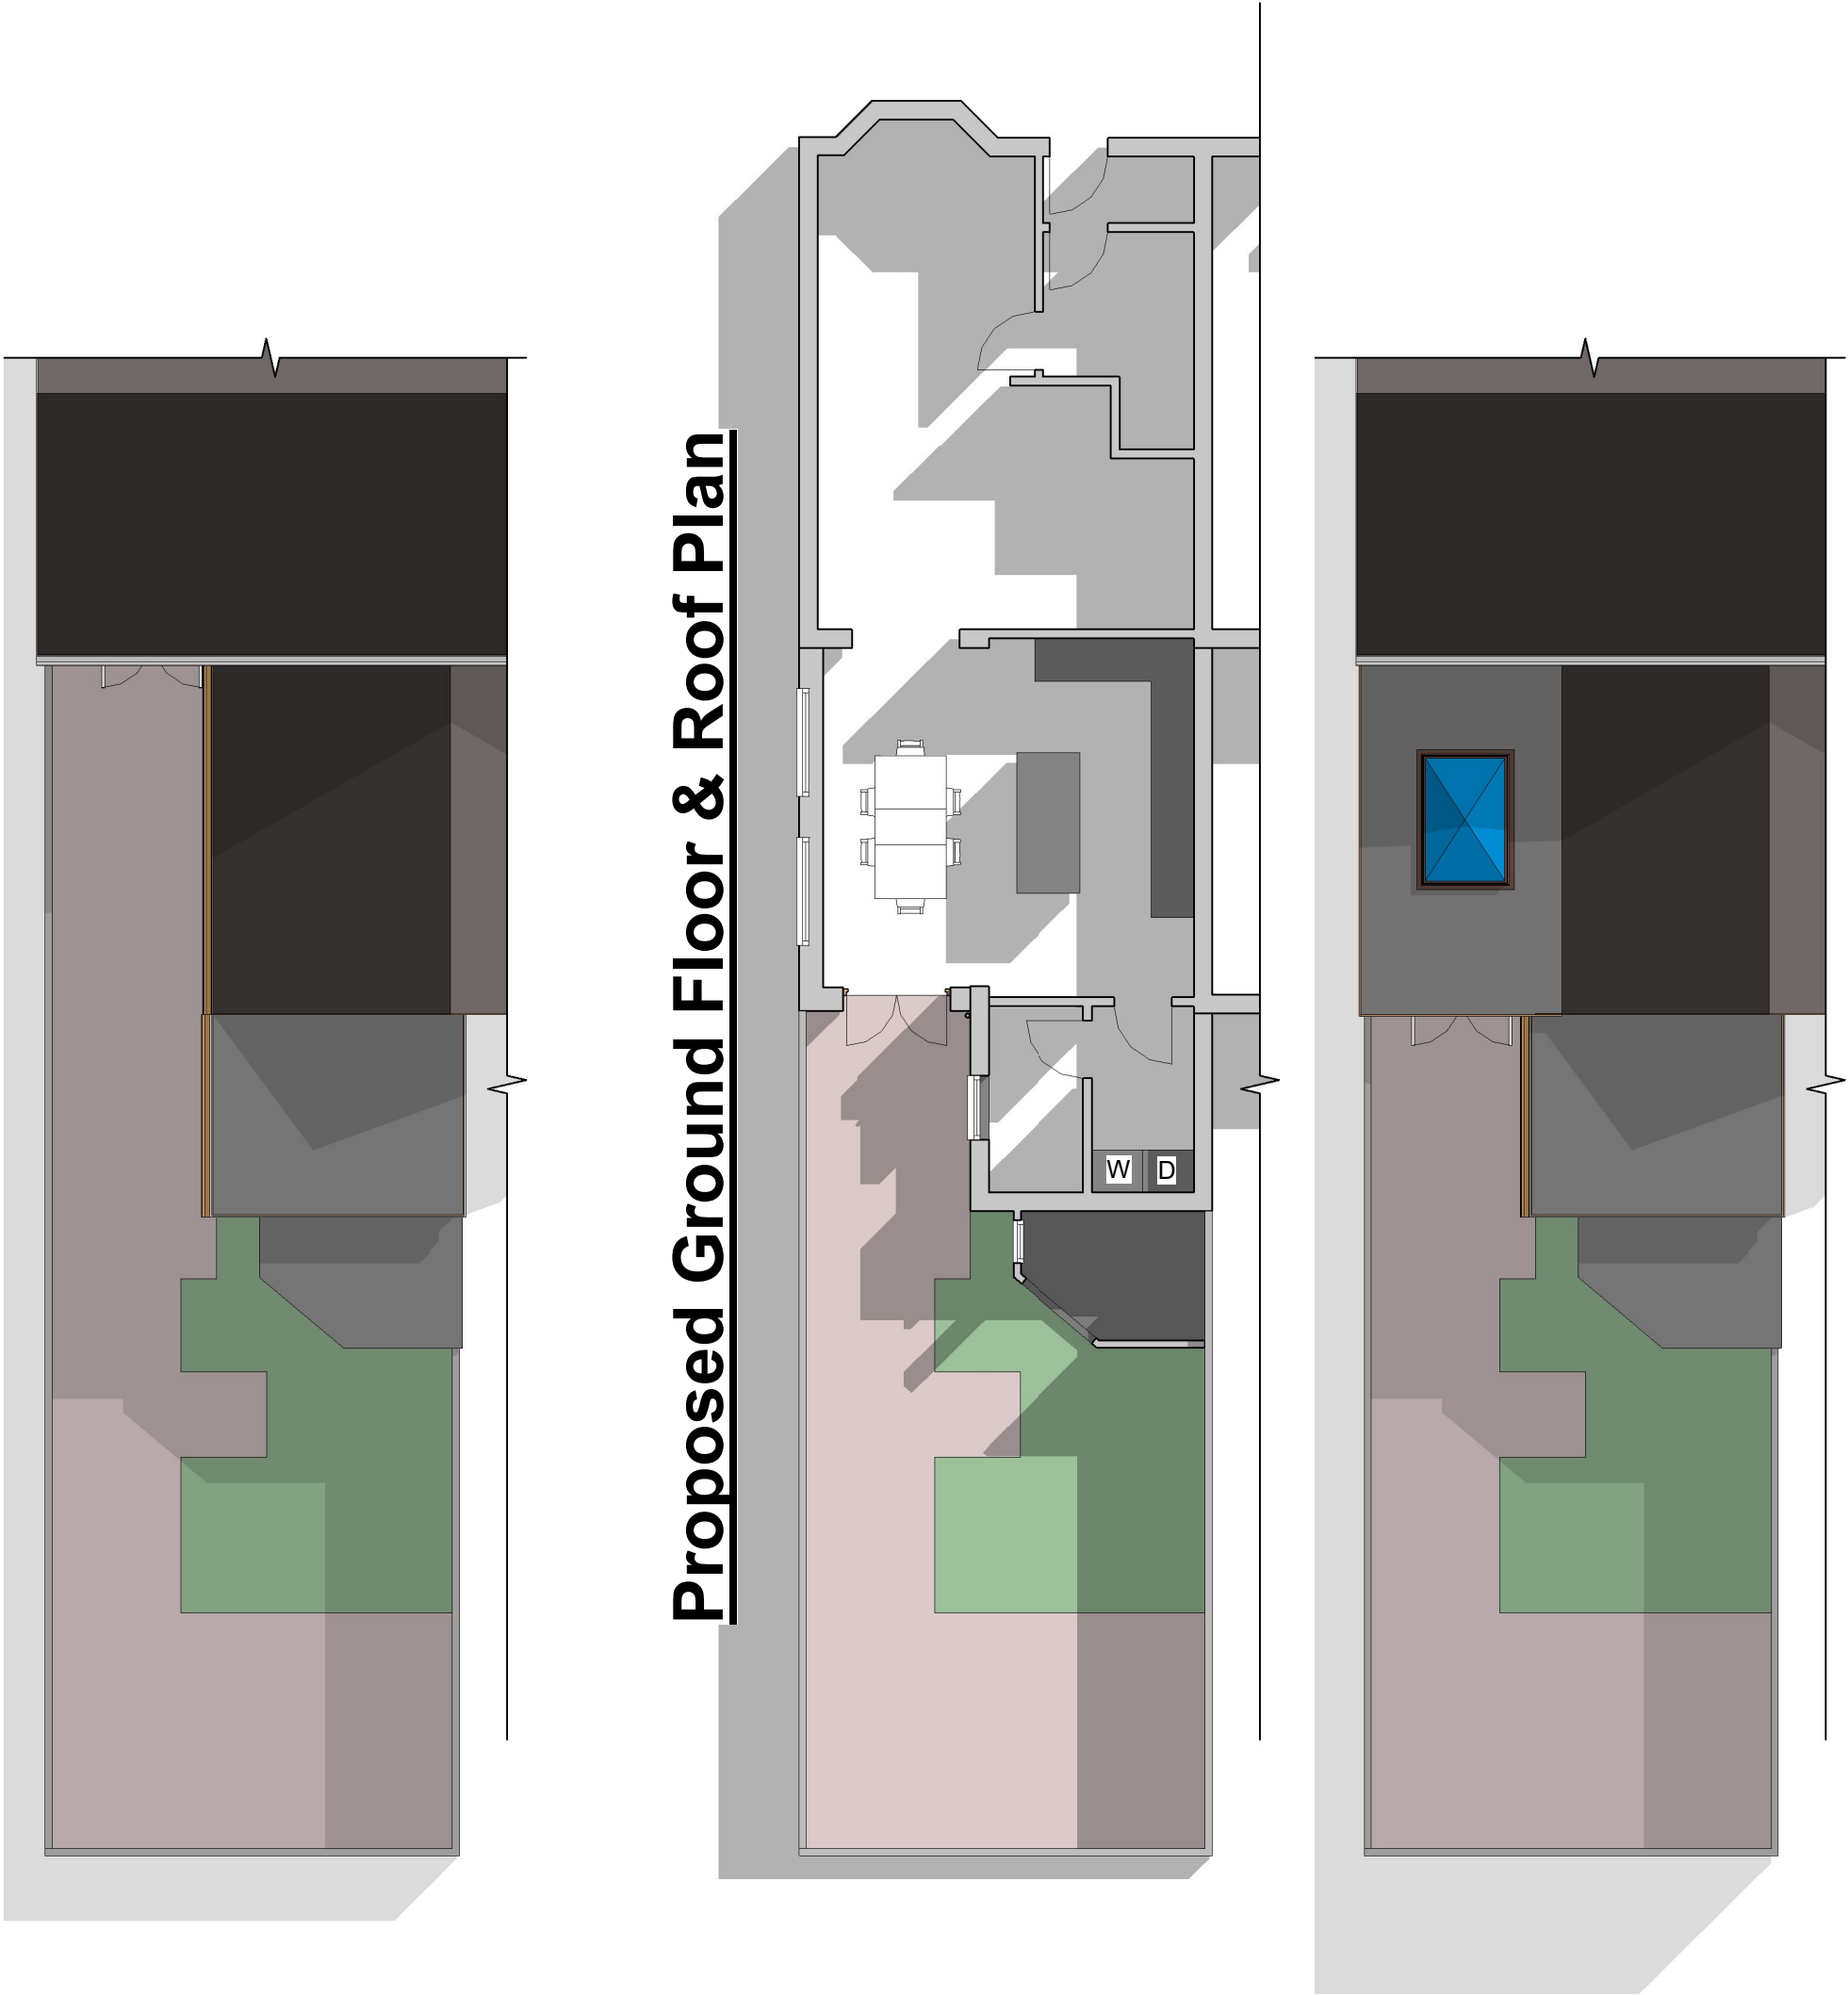

NOTES:



DRAWING STATUS

Planning

PROJECT

1 Hospital Rd, Rear Extension

TITLE

Floor Plans

CLIENT

Mr & Mrs S O'Brien

DRAWN BY

Gareth Owen

DATE

10.04.21

SCALE (@A3)

1 : 100

PROJECT NO.

GOCD SOB01

DRAWING NO.

B001

REV

P1


GO CONCEPT DESIGNS LTD, 9 DARWIN RD, PORT TALBOT, SA12 6BT
gareth@goconceptdesigns.co.uk adriana@goconceptdesigns.co.uk



1

Existing Rear Elevation


1 : 100

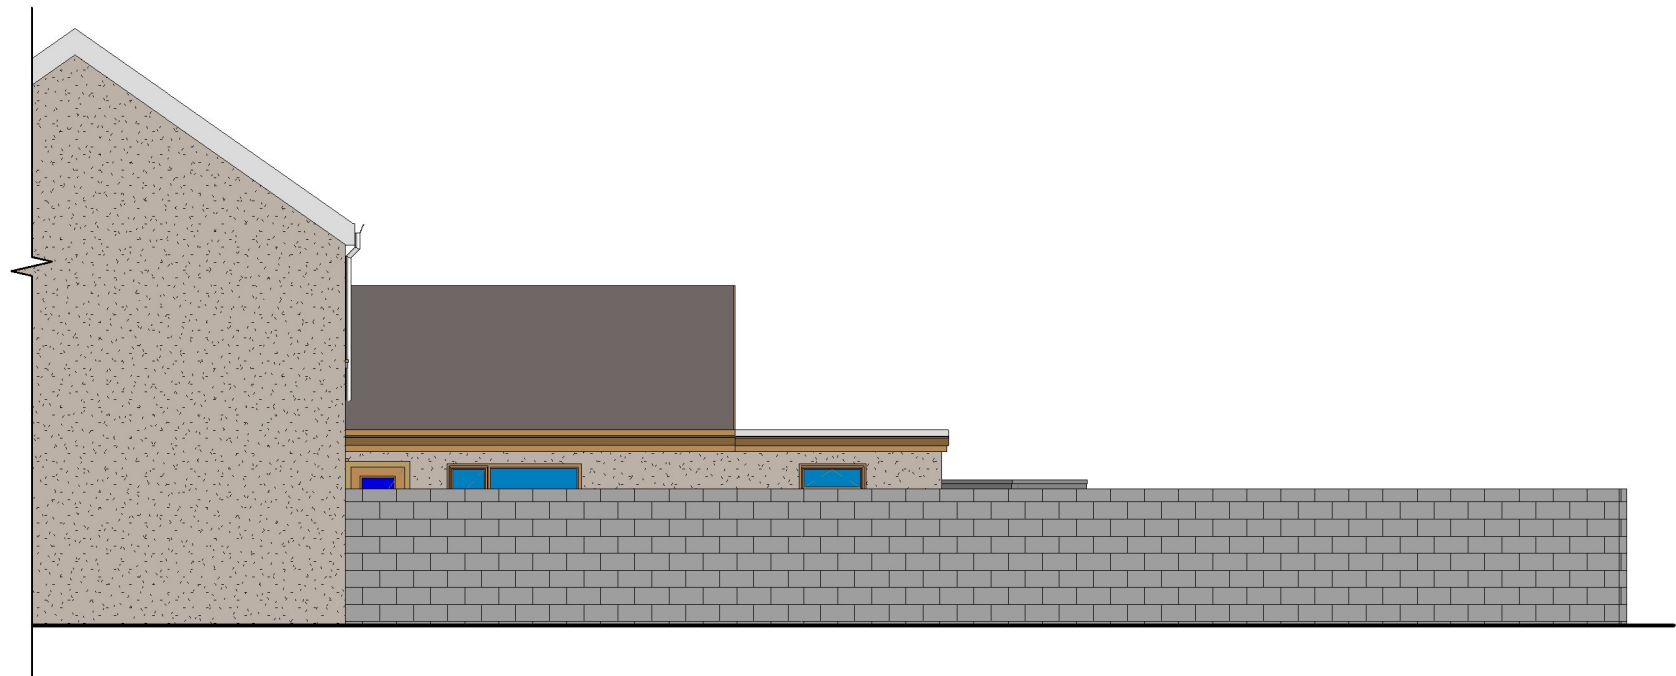

2

Existing Side Elevation


1 : 100

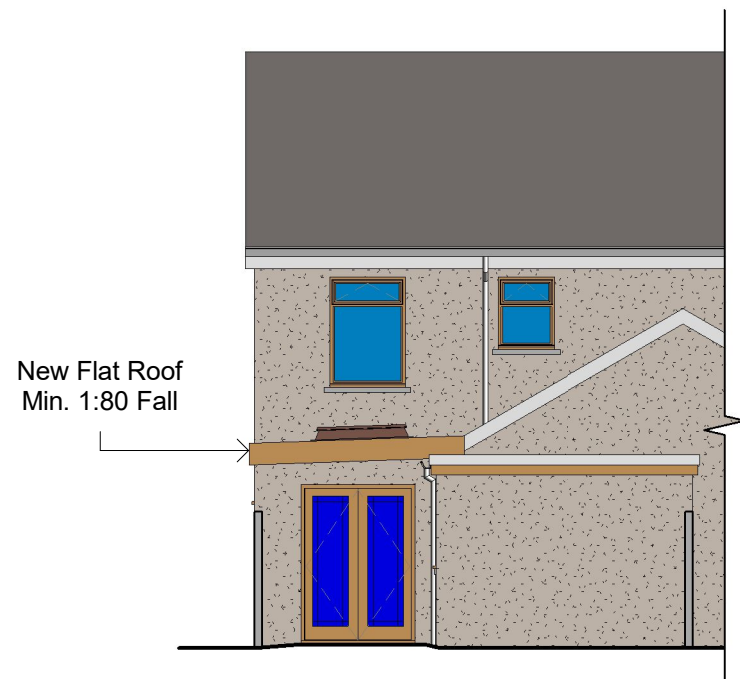

3

Proposed Rear Elevation

1 : 100

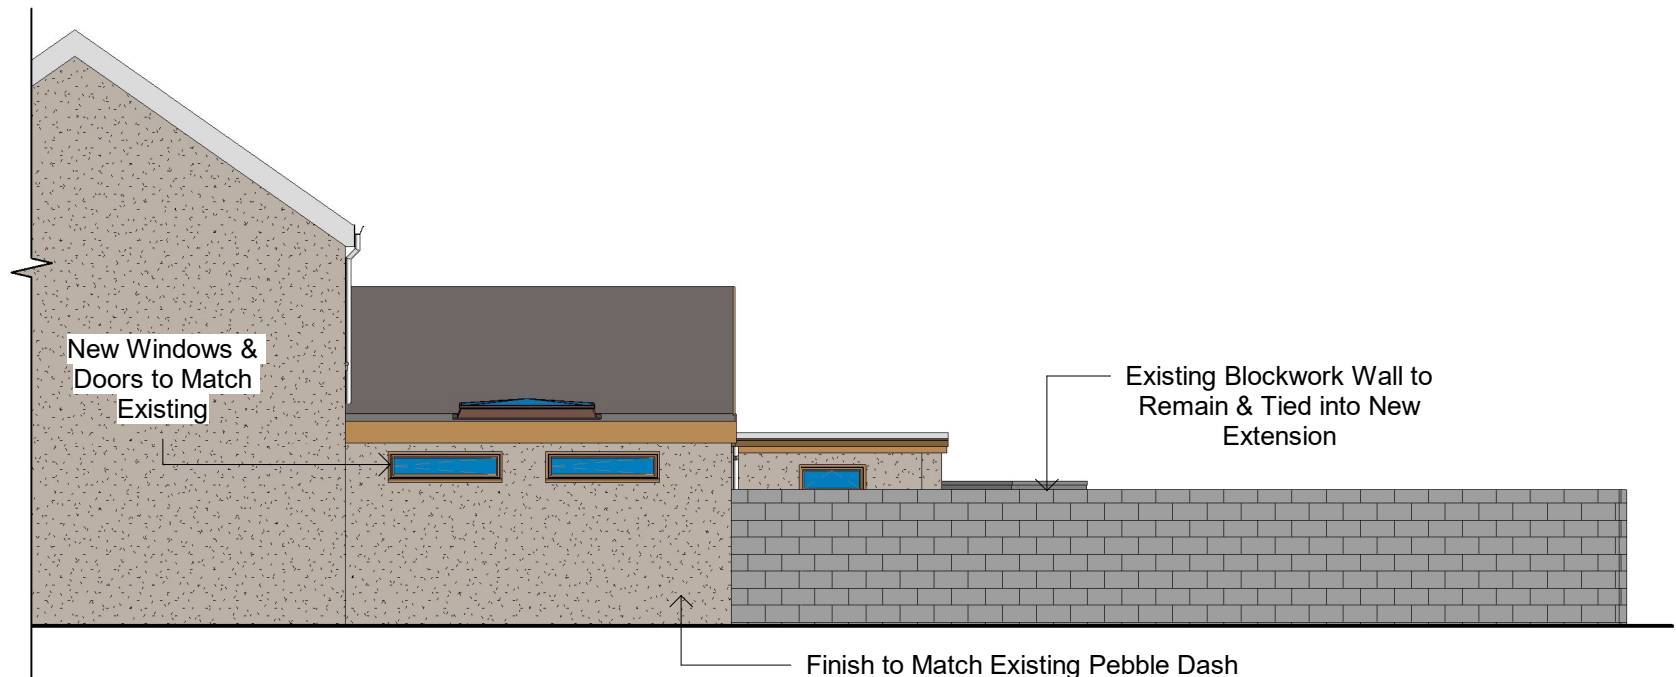

4

Proposed Side Elevation

1 : 100

NOTES:



DRAWING STATUS

Planning

PROJECT

1 Hospital Rd, Rear Extension

TITLE

Elevations

CLIENT

Mr & Mrs S O'Brien

DRAWN BY

Gareth Owen

DATE

10.04.21

SCALE (@A3)

1 : 100

PROJECT NO.

GOCD SOB01

DRAWING NO.

B002

REV

P1

GO CONCEPT DESIGNS LTD, 9 DARWIN RD, PORT TALBOT, SA12 6BT
gareth@goconceptdesigns.co.uk adriana@goconceptdesigns.co.uk