





proposed rear elevation




proposed front elevation

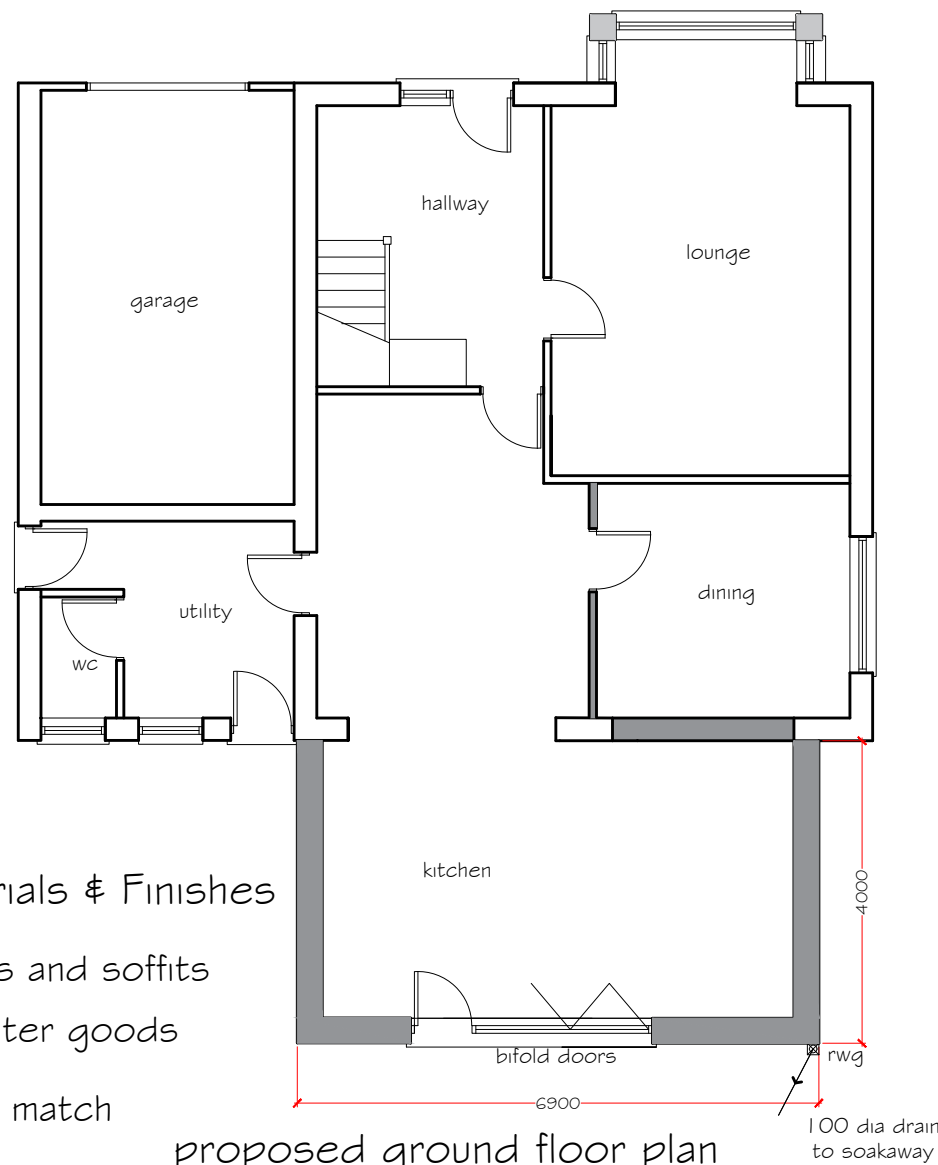

proposed ground floor plan

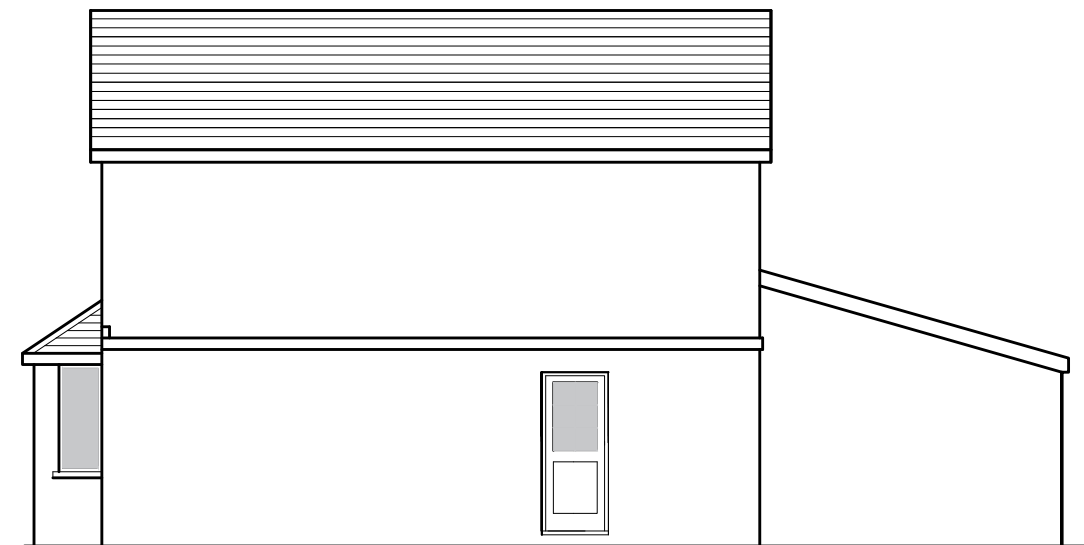

proposed rh side elevation

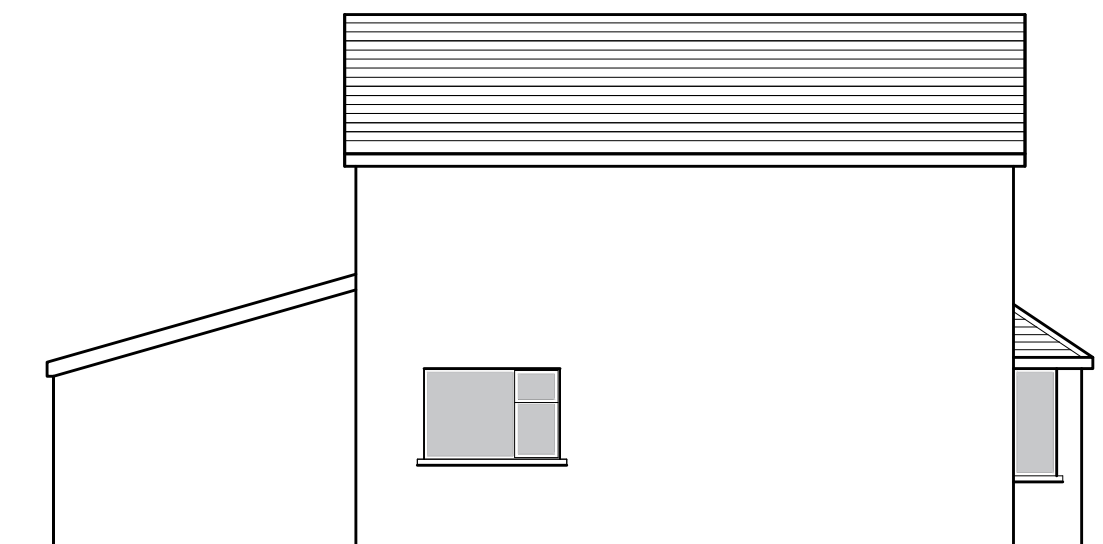

proposed lh side elevation

Proposed Materials & Finishes

white PVCu fascias and soffits

white PVCu rainwater goods

Walls rendered to match

Windows & doors

double glazed PVCu units.

revision A 8/04/21
side elevations on
canopy corrected

PETER JONES
TALBOT DESIGN SERVICES
mobile: 07817538014
email: jonespeter177@gmail.com

project title
proposed rear extension
and front porch
66 Moorland Road
Port Talbot

drawing title
proposed elevations
and floor plan

date March 2021 scale 1:100
drawing No
66MR - 03 rev A