




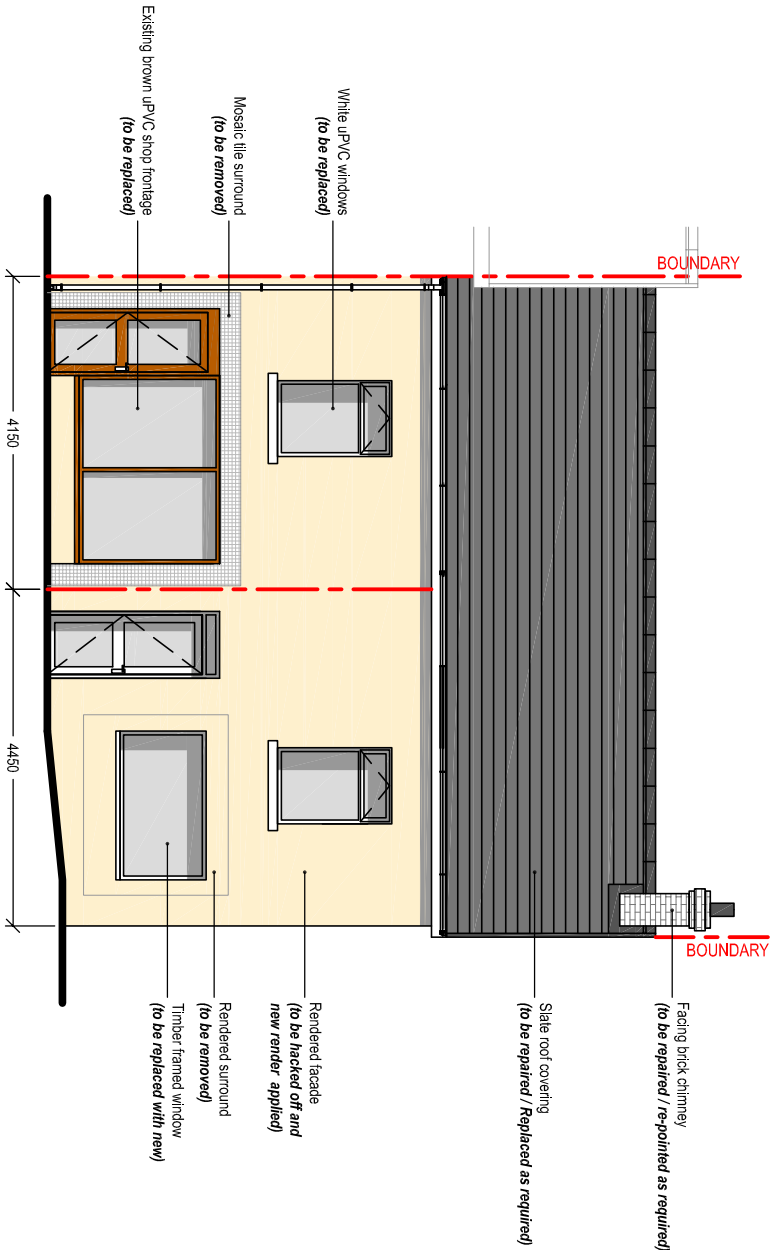

EXISTING FRONT ELEVATION
Scale 1:100

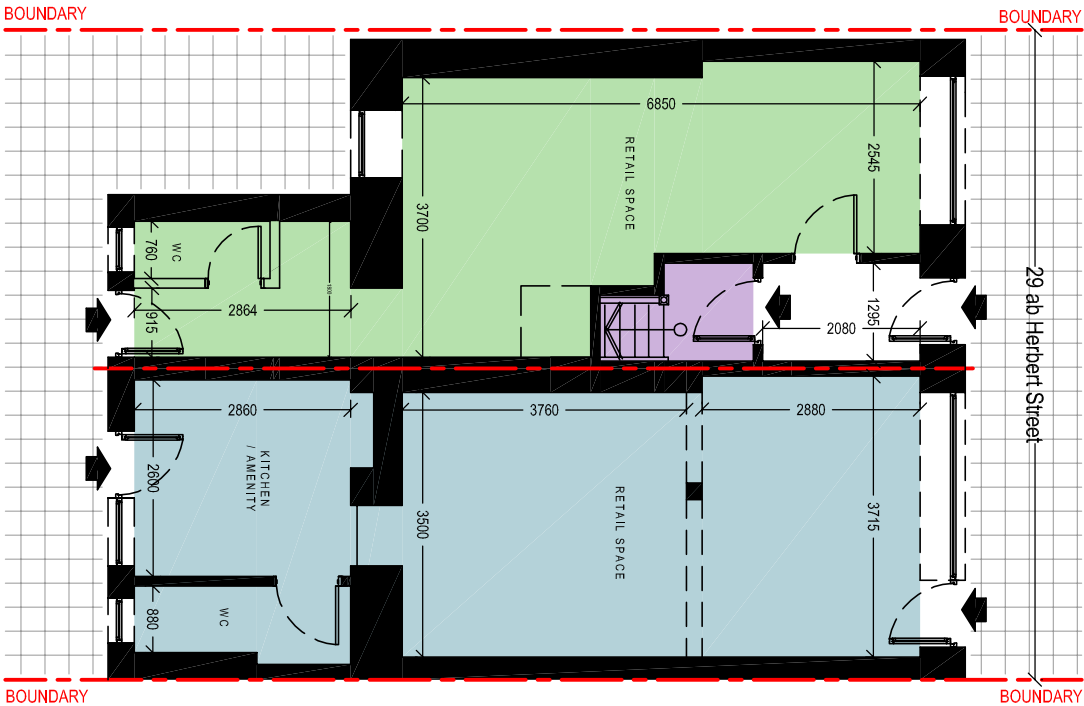

- KEY:
- RETAIL UNIT A - Area = 26m²
 - RETAIL UNIT B - Area = 37m²
 - FIRST FLOOR RES. UNIT - Area = 54m²

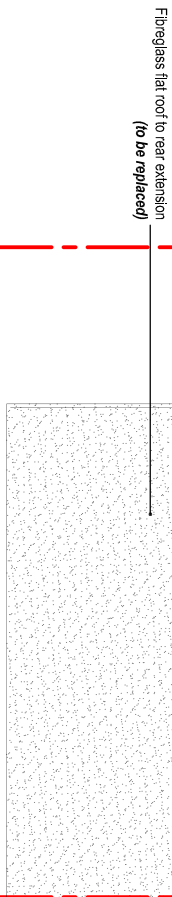

EXISTING GROUND PLAN
Scale 1:100

EXISTING FIRST PLAN
Scale 1:100

Client:

Mr Paul Elsey

Project Title:

PROPOSED CHANGE OF USE
(Provision of commercial / retail units)

at 29 Herbert Street
Pontardawe

General Notes:
1. Do not scale from this drawing. Take figures elsewhere only.
2. Dimensions are in millimetres unless otherwise stated.

Drawing Issue:

PLANNING

Drawing Title:
EXISTING ELEVATIONS & FLOOR PLANS

Drawing No:	002	Revision:	
Date:	12-04-2021	Revised:	
Scale(s):	1:100	Paper Size:	A3



Cwm Planning & Design Ltd.
(architectural and Draughting Services)