



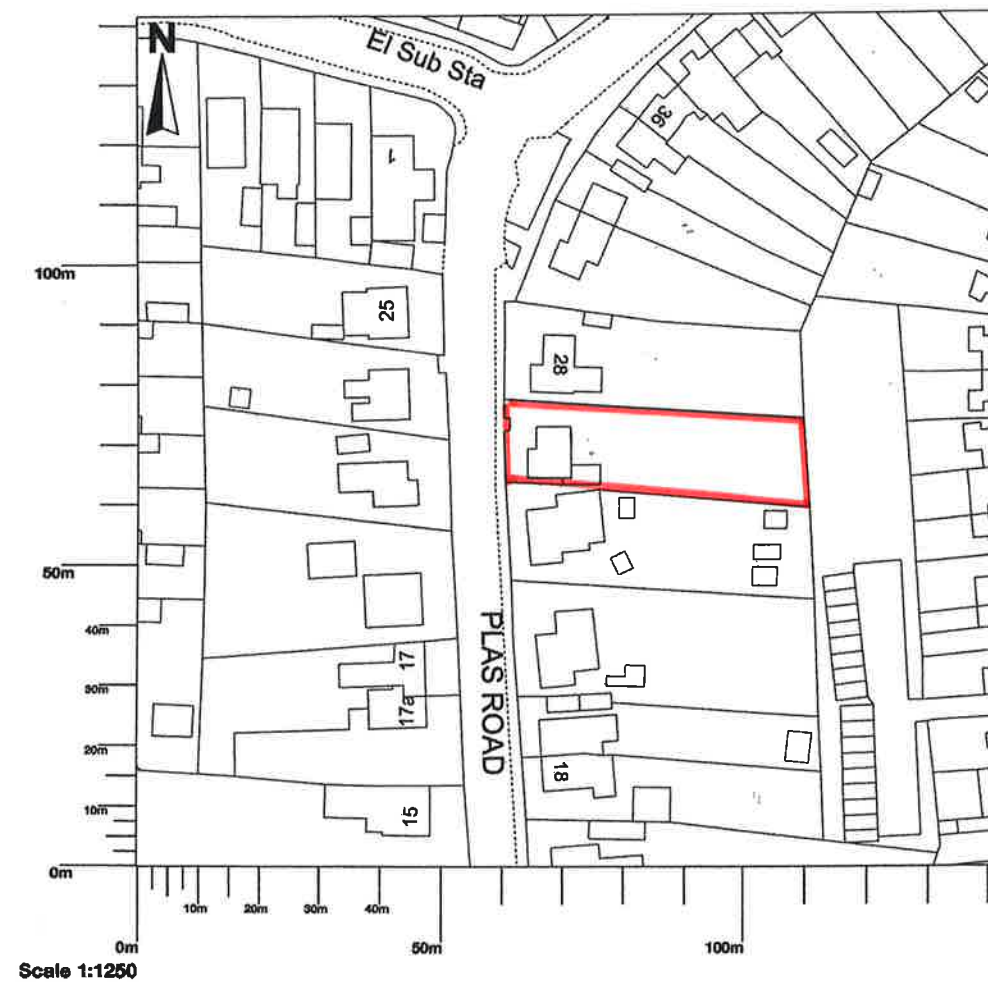

KEY:

1. Patio
2. Former Garage Hardstanding
3. Access Ramp to Rear Garden
4. 45° Line projected from centre of nearest rear elevation window of No. 28 Plas Road

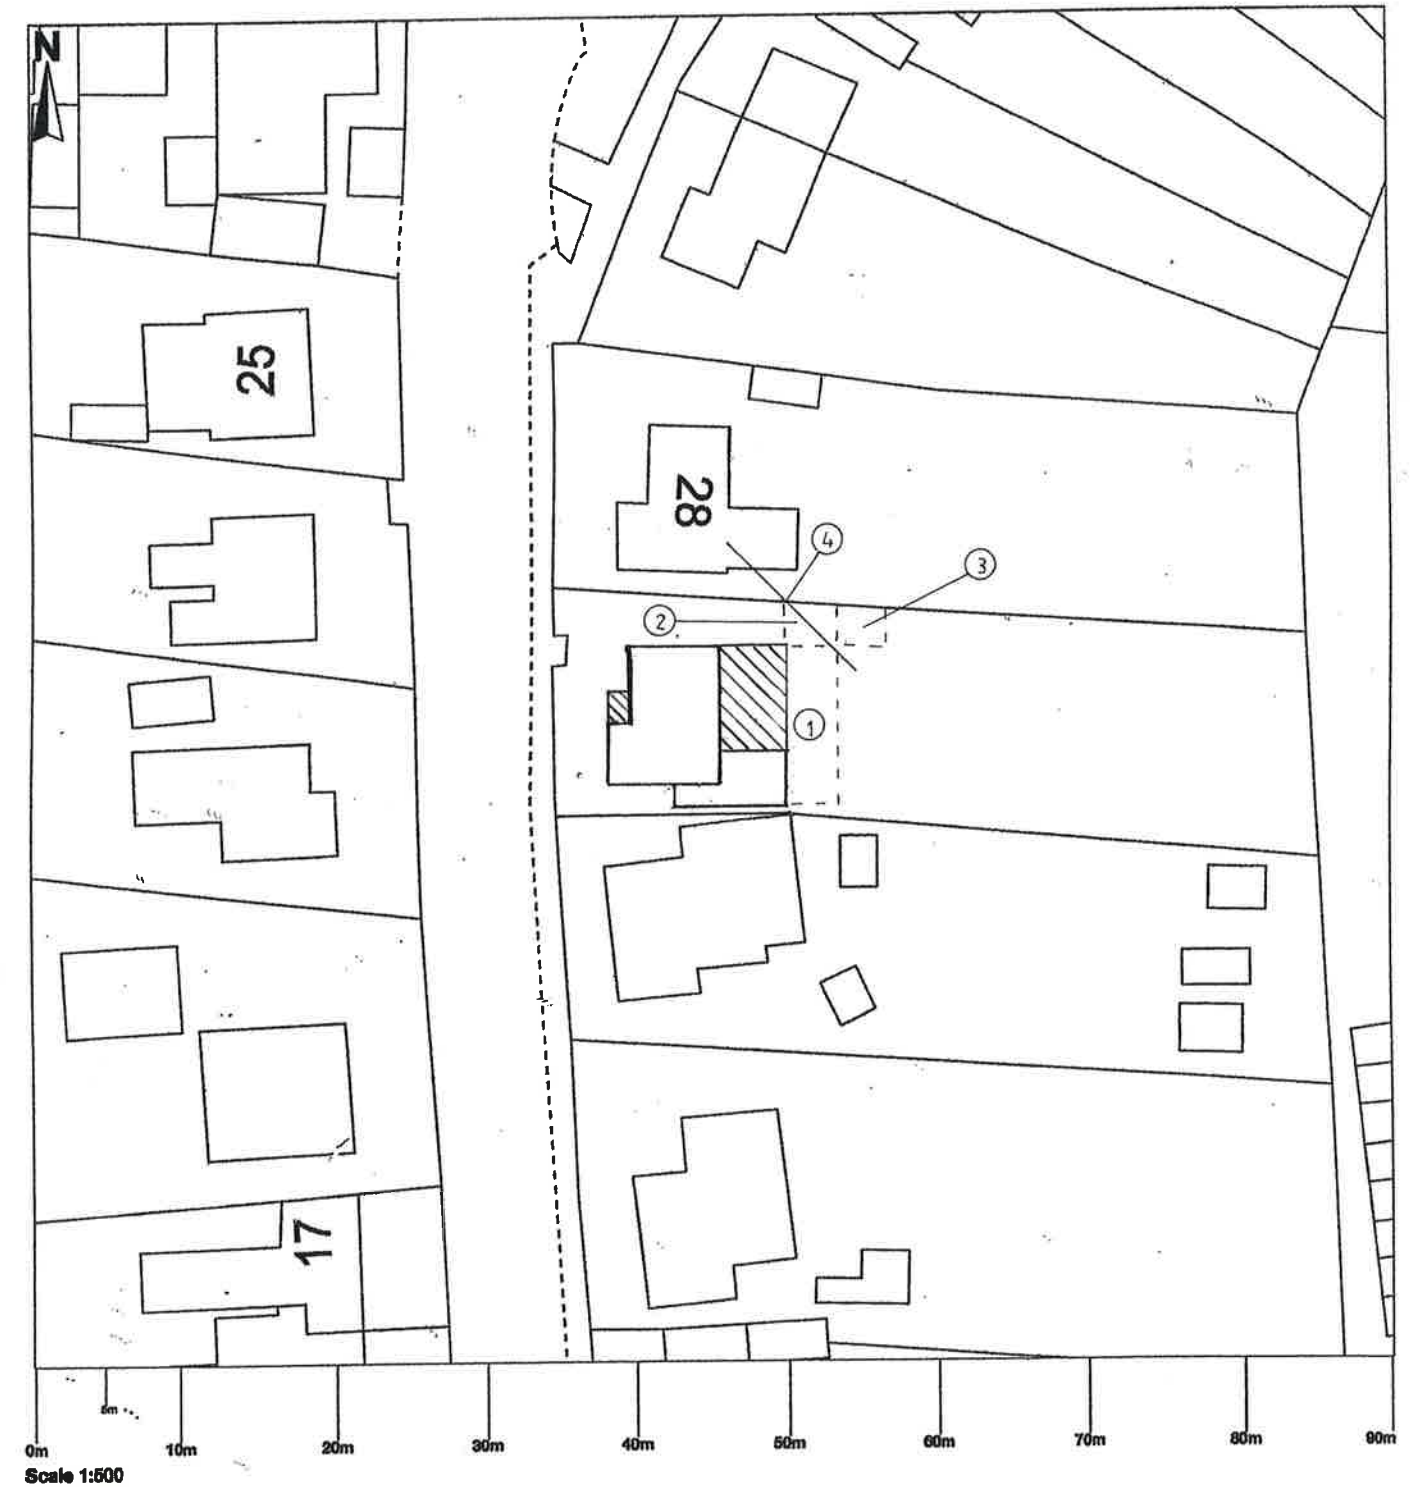

26 Plas Road, Rhos
Location & Site Plan
 Scale 1:1250 & 1:500 (at A3)

2101/PR/P/01 A©

A – Patio/Ramp & 45° Line Added - 10/02/2021