


Key:

- SD to Soakaway
- FD
- CD
- SVP
- BIG
- MH

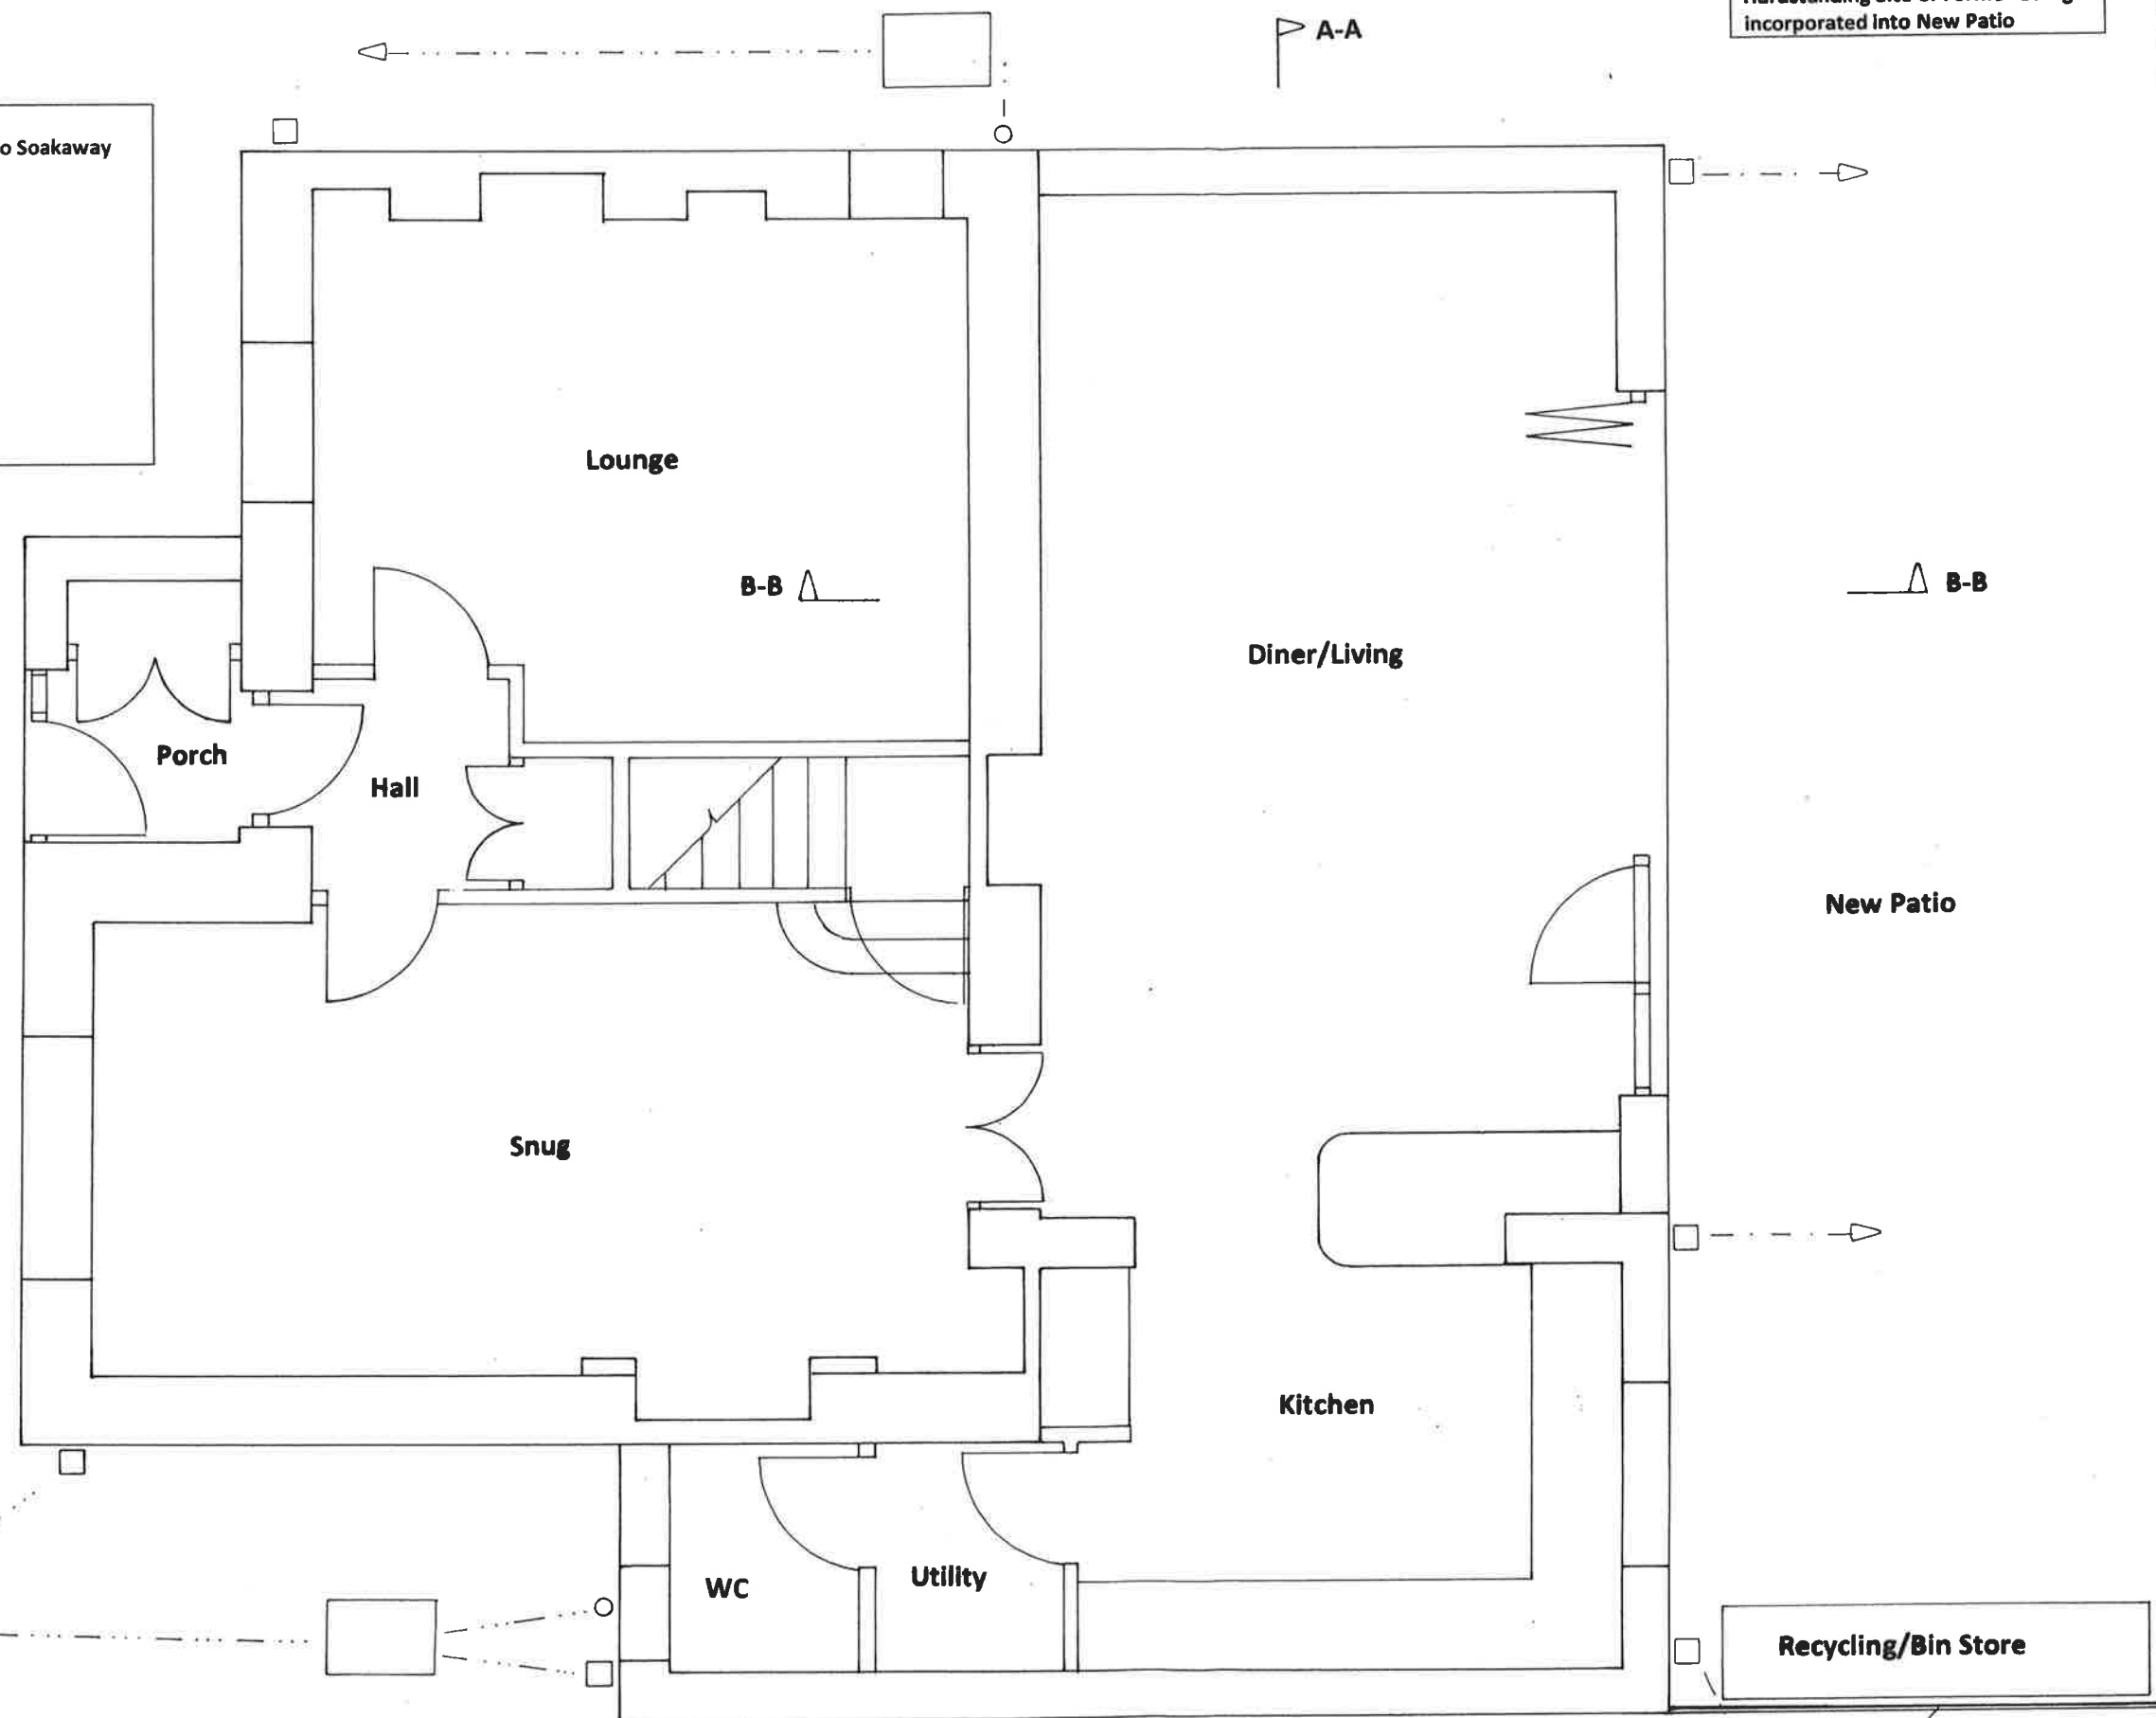

Access Ramp to Rear Garden from former Garage Hardstanding

Fall to Garden Level

Steps Set Into Fall

Fall to Garden Level

26 Plas Road, Rhos
Proposed Ground Floor Plan

Scale 1:50 (at A3)

2101/PR/P/06 A©

A – Ramp to Garden & Close Boarded Fence Screen Added – 10/02/2021

Close Boarded Timber Fence Screen to Recycling/Bin Store 1800mm High